




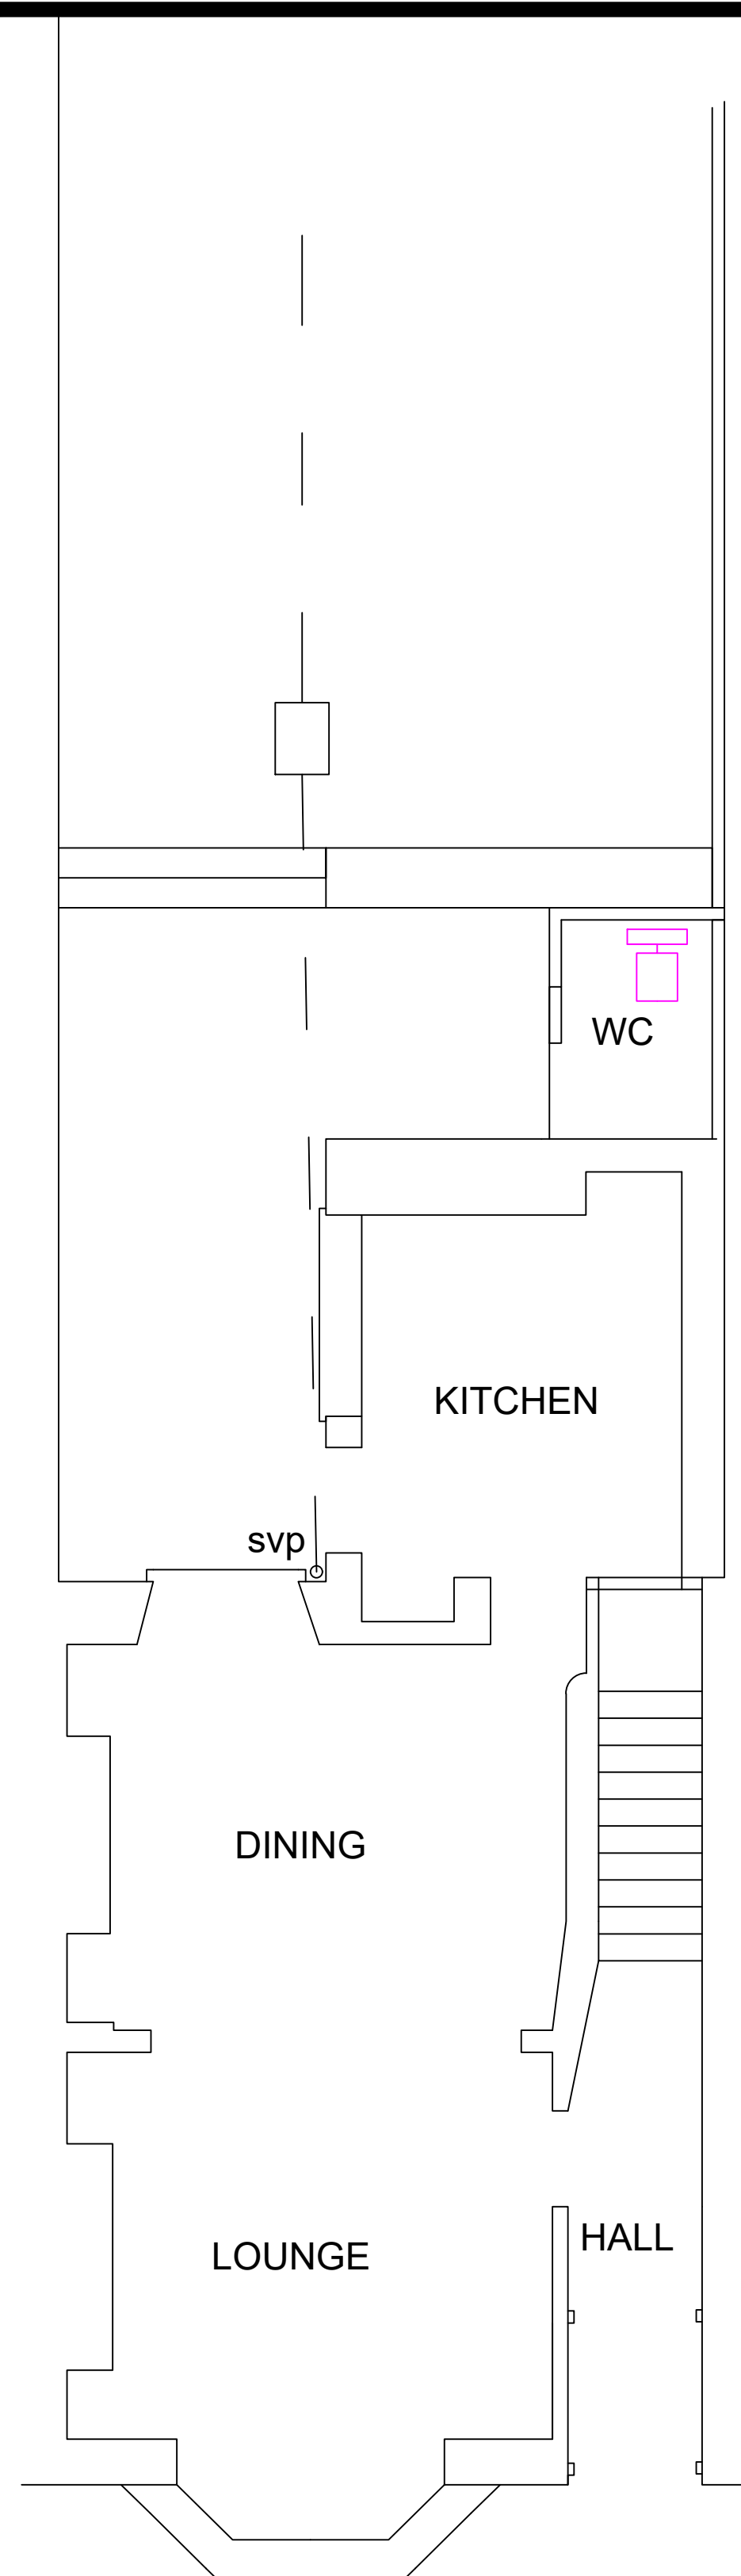

EXISTING GF PLAN

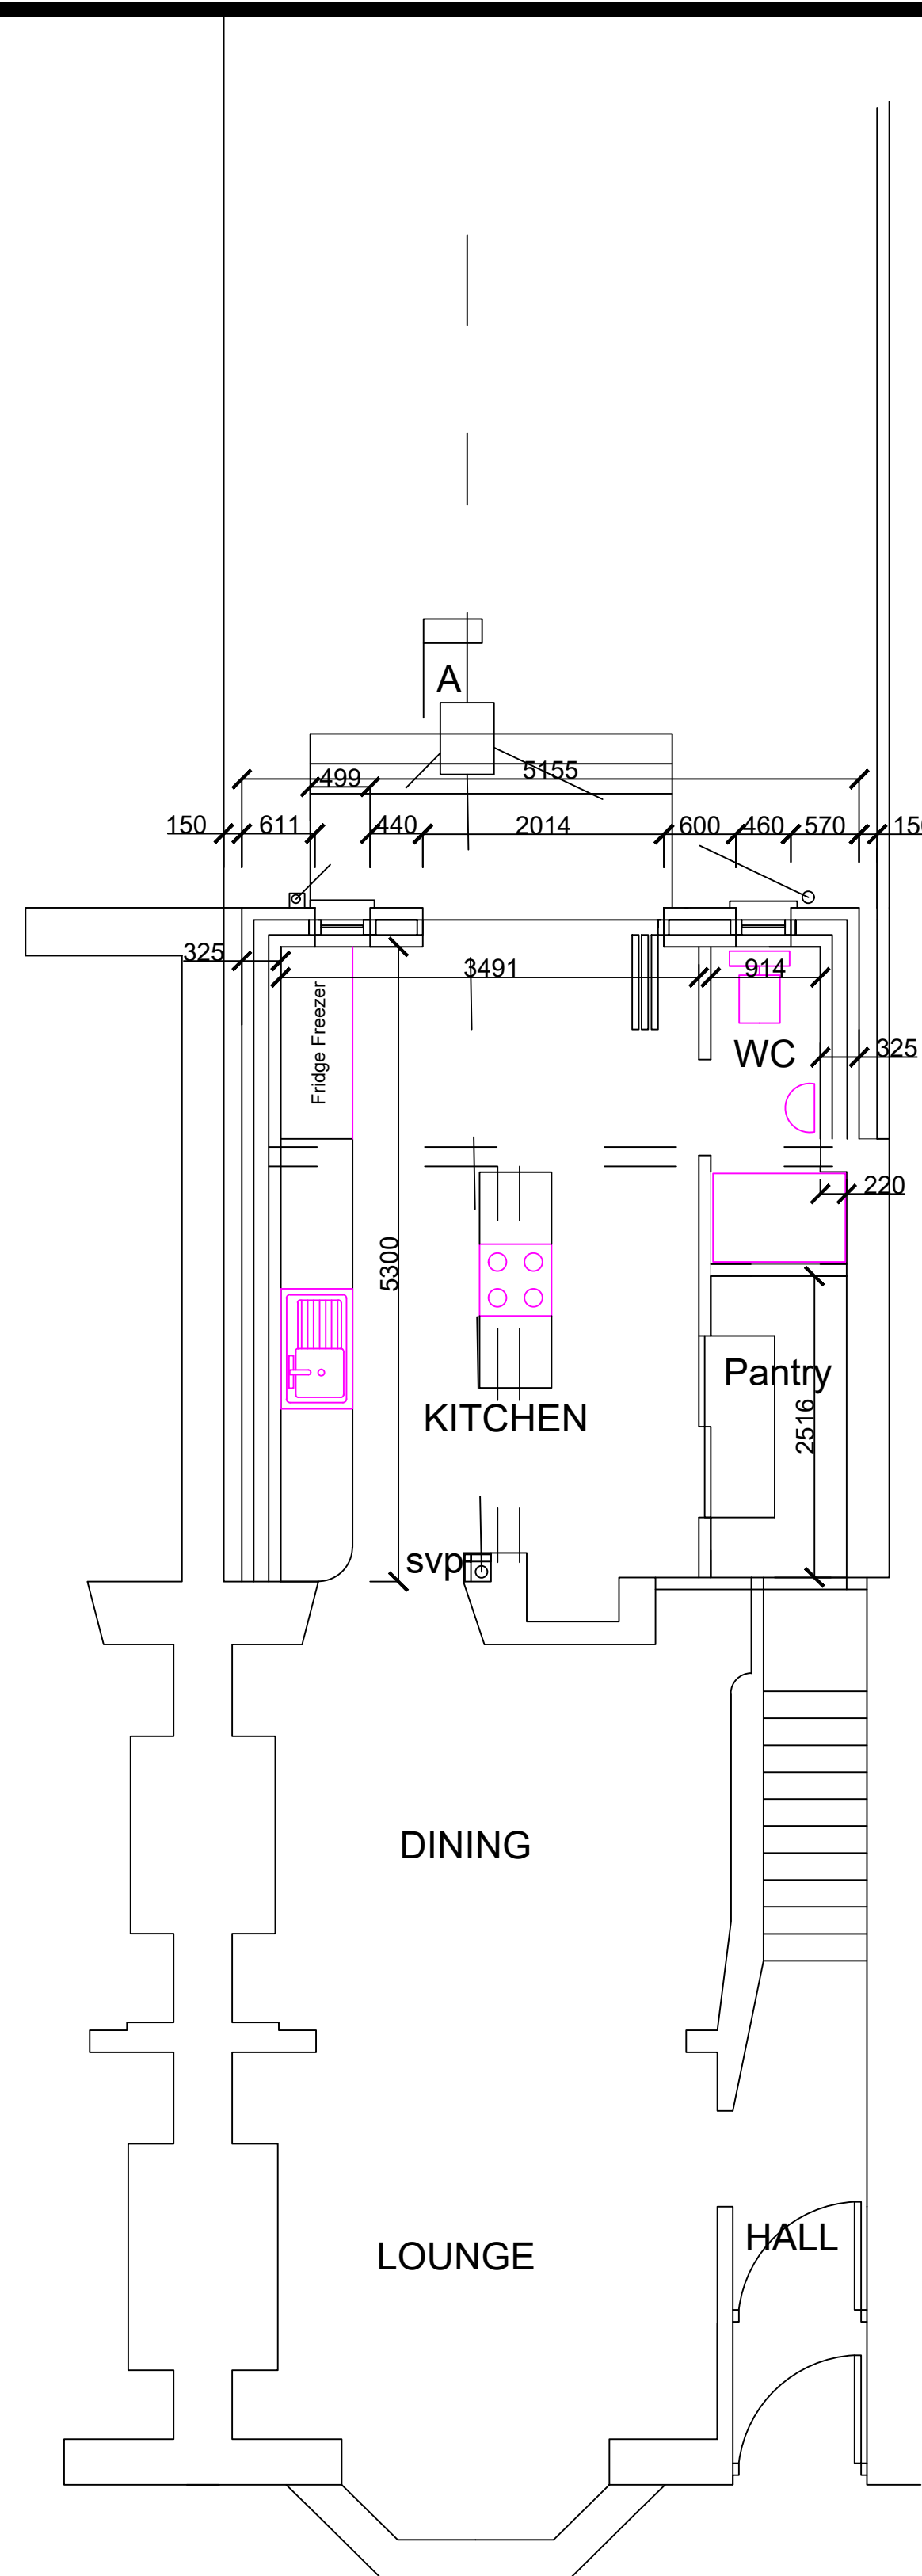

PROPOSED GF PLAN

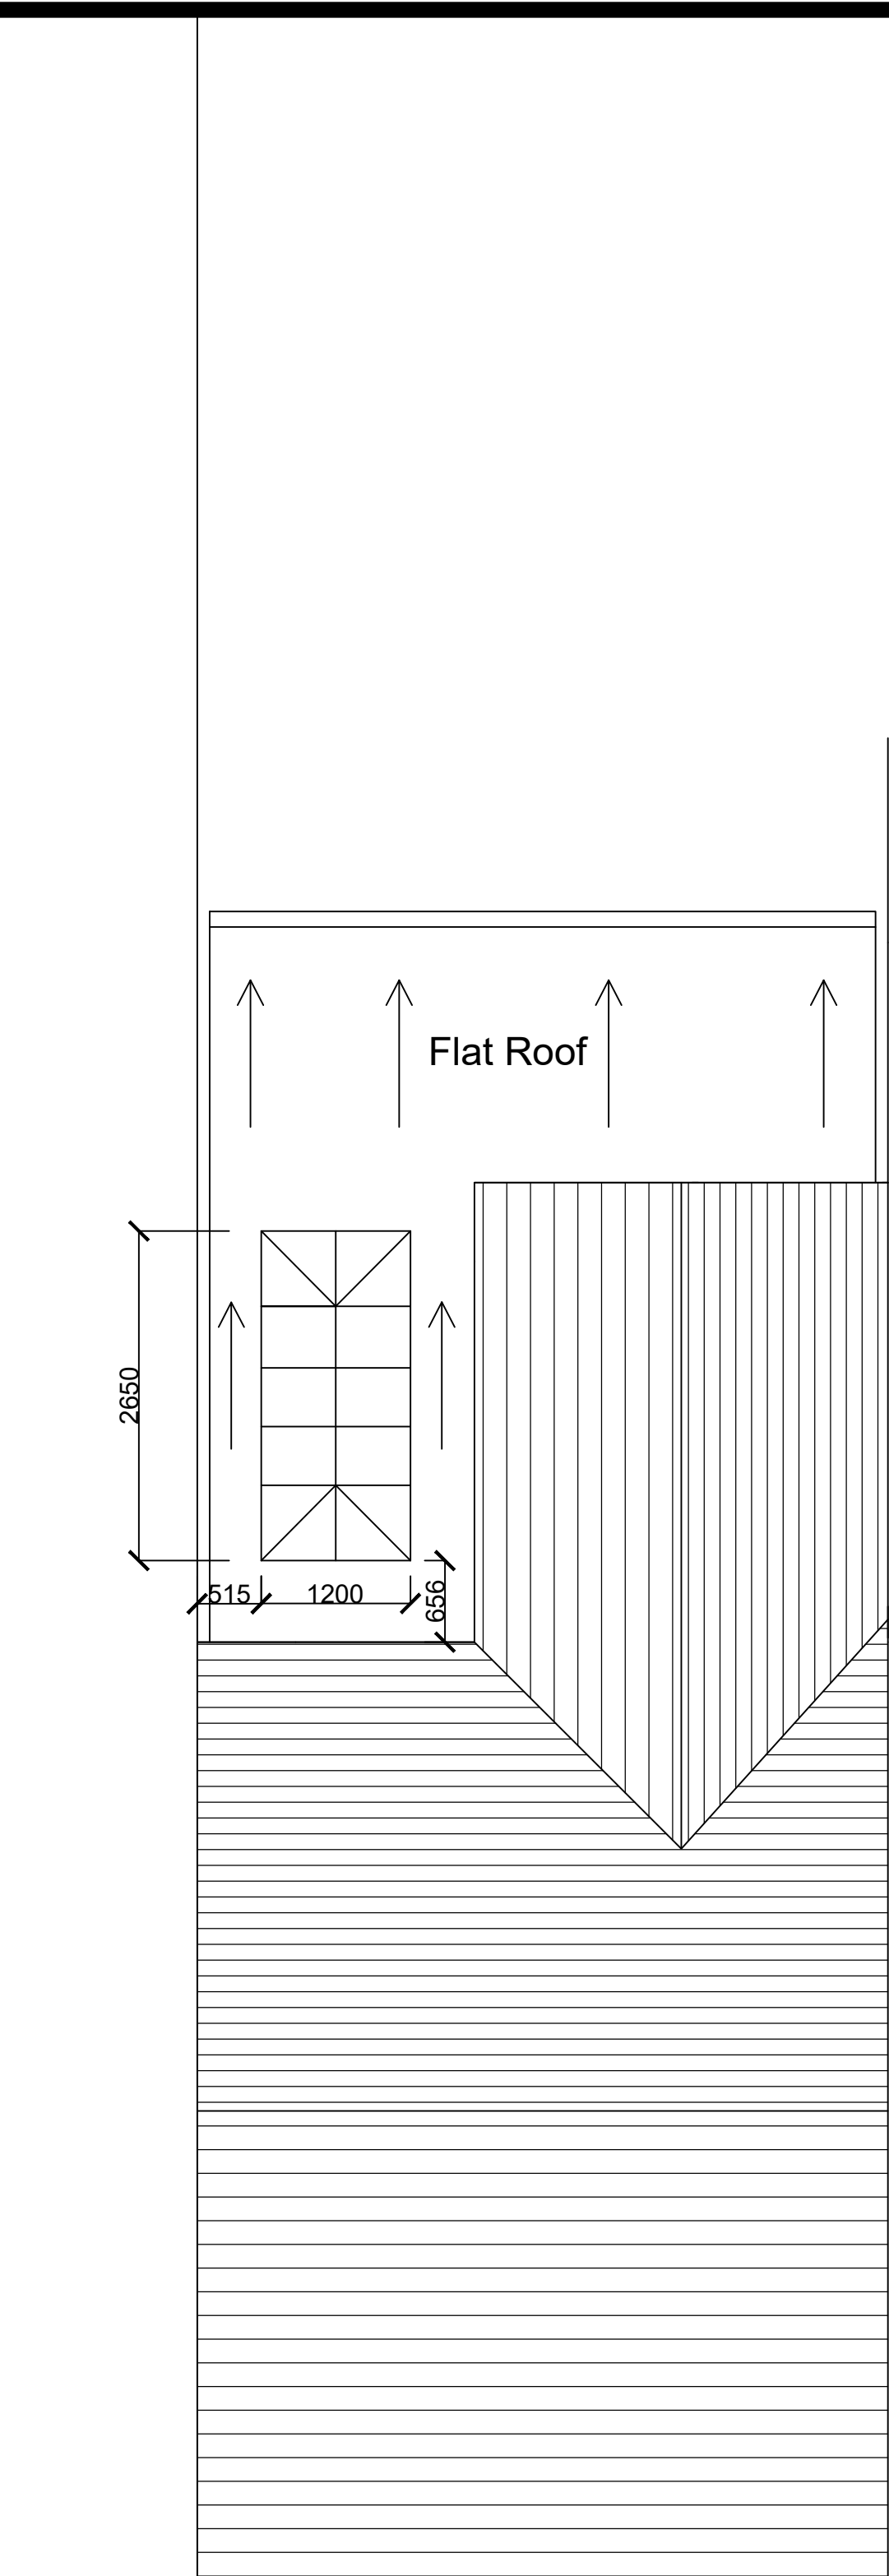

PROPOSED ROOF PLAN

Existing & Proposed Plans DRG B-01 1:100 Scale

General Notes

No.	Revision/Issue	Date

Firm Name and Address

Project Name and Address
Existing & Proposed Plans
9 Hafod St
Port Talbot

Project	Sheet
XXX	B-01
Date	08.10.2021
Scale	1:50