




NATIONAL
MAP CENTRE

BLOCK PLAN

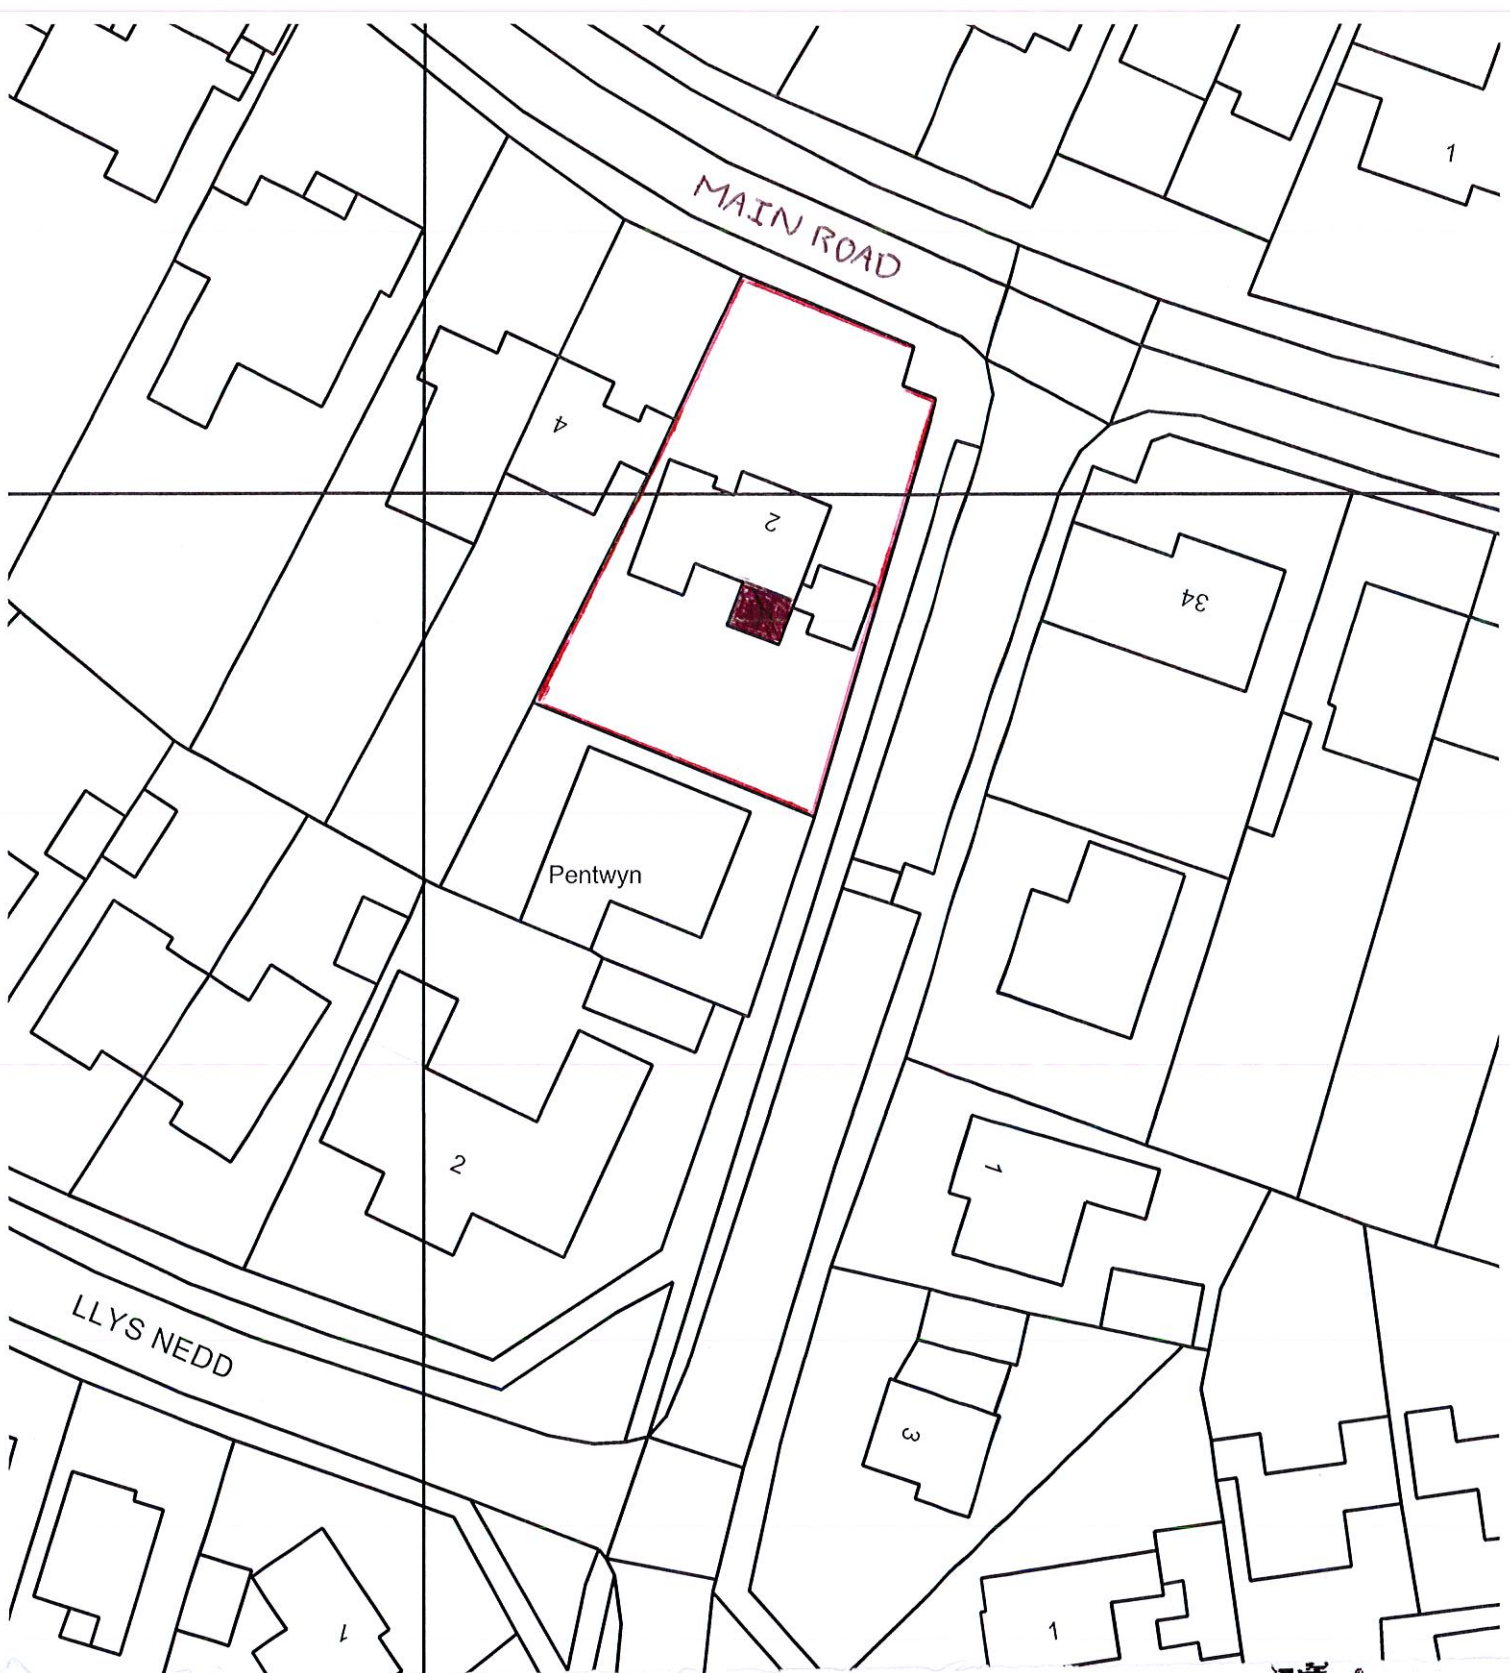

Site Address
2 MAIN ROAD
BRYNCOCH
NEATH
SA10 7PD



Os Licence number 100046950
Our Reference 90009214

SCALE 1:500
0 20
metres



Metres
0 5 10 20 30 40 50

Scale: 1: 1250



Supplied by: National Map Centre
License number: 100031961
Produced: 21/10/2021
Serial number: 87332

2 MAIN ROAD
BRYNCOCH
NEATH
SA10 7PD

Plot centre co-ordinates: 274722,198995
Download file:
Project name: 90009214 BURDEN