


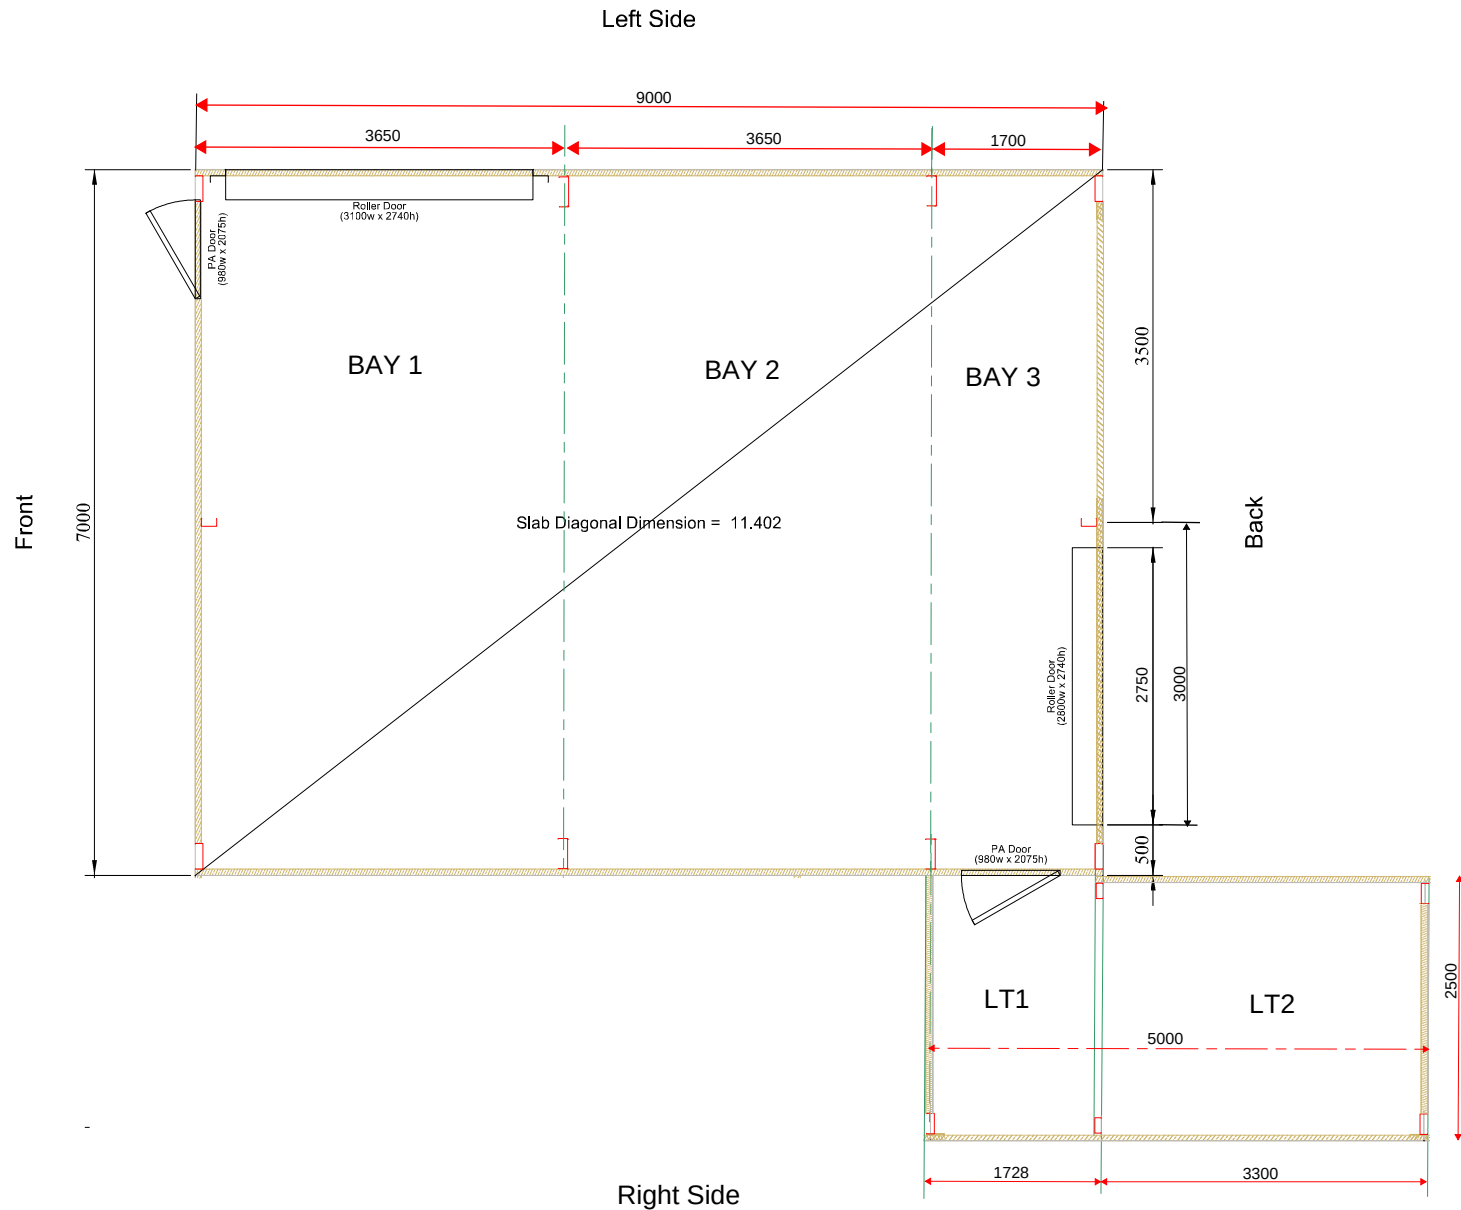

Floor Plan (Scale = 1:75)



Capital Steel Limited

Web: www.capitalsteelbuildings.co.uk
Email: info@capitalsteelbuildings.co.uk

Supplied By: Capital Steel Ltd

Phone 0141 404 9360
Email carlyb@capitalsteelbuildings.co.uk,
rosie@capitalsteelbuildings.co.uk

Customer: Adrian Smith

Tudor Grove, Margam, Port Talbot SA13 2ST