


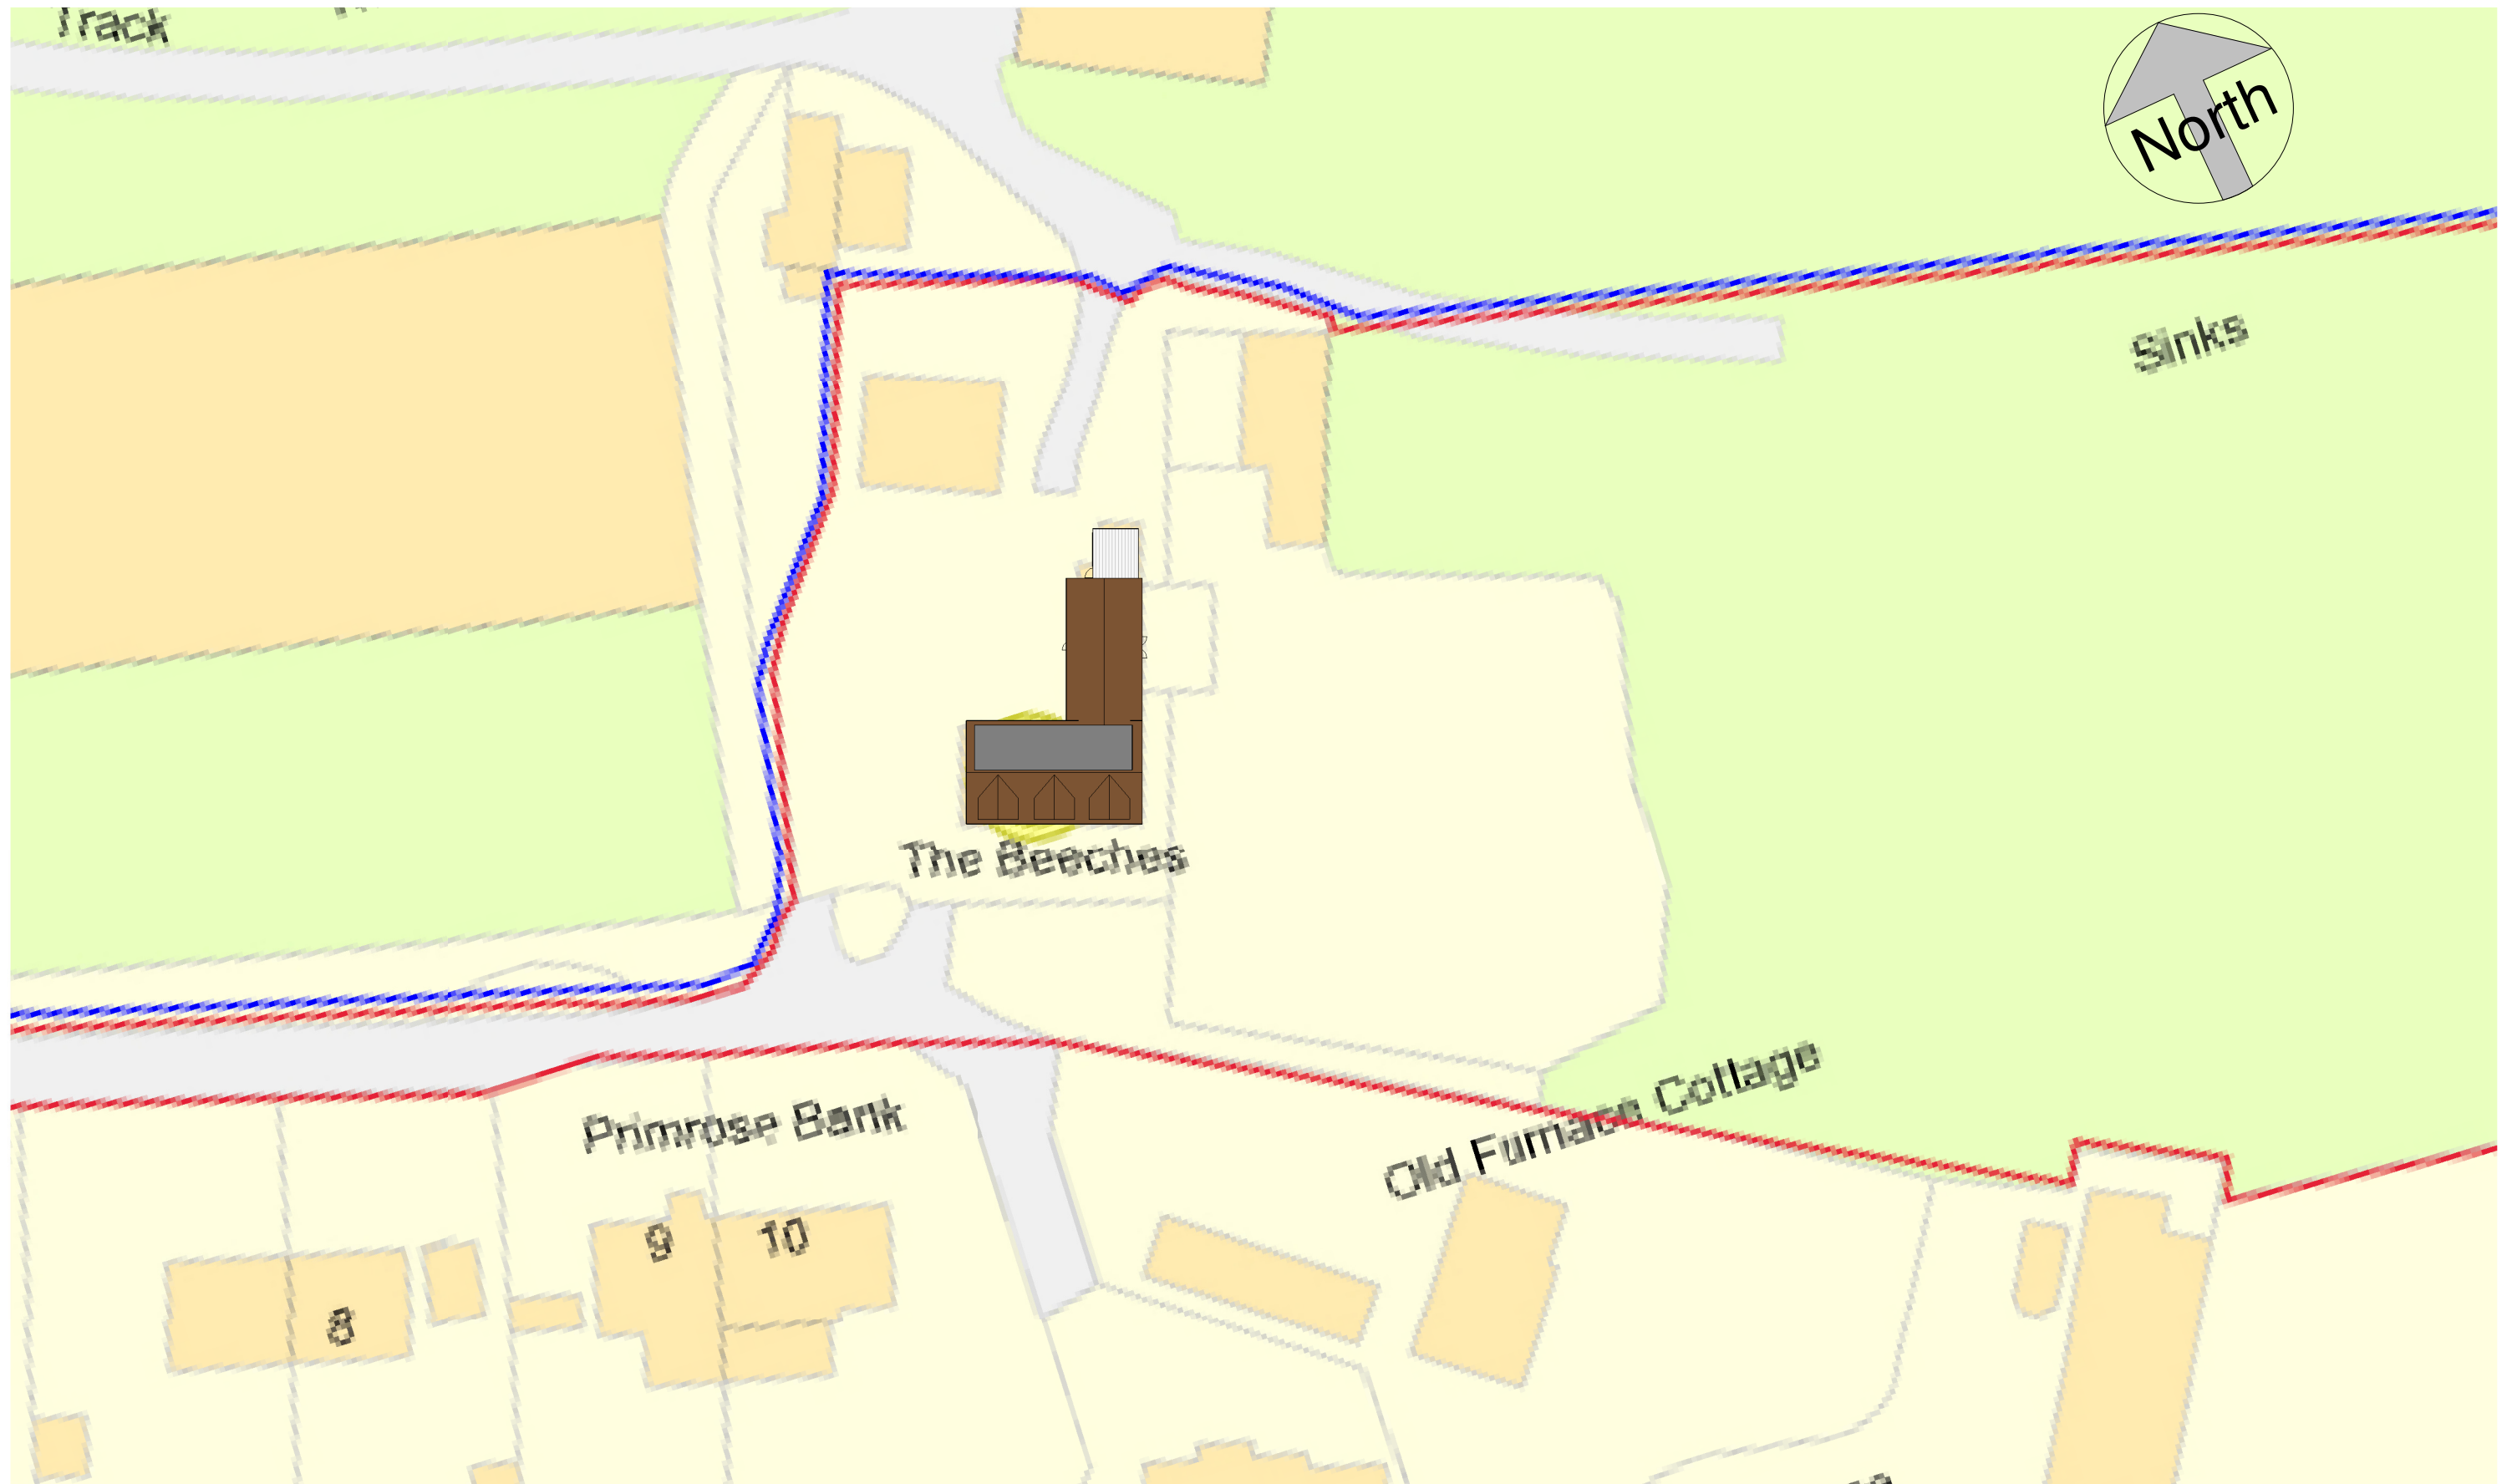

	No.	Description	Date	 www.ccs-solutions.co.uk				PROJECT Beeches Bungalow, Primrose Bank, Bryncoch, SA10 7BX			CLIENT Natasha & Matt			
											Date 21/10/2021	Project number 18102021	Scale (@ A3) 1 : 500	
				CODE	STATUS	SUITABILITY DESCRIPTION	PURPOSE OF ISSUE	SHEET Proposed Block Plan			Drawn by CCS	DRAWING NUMBER		REV
											Checked by	A104		A