



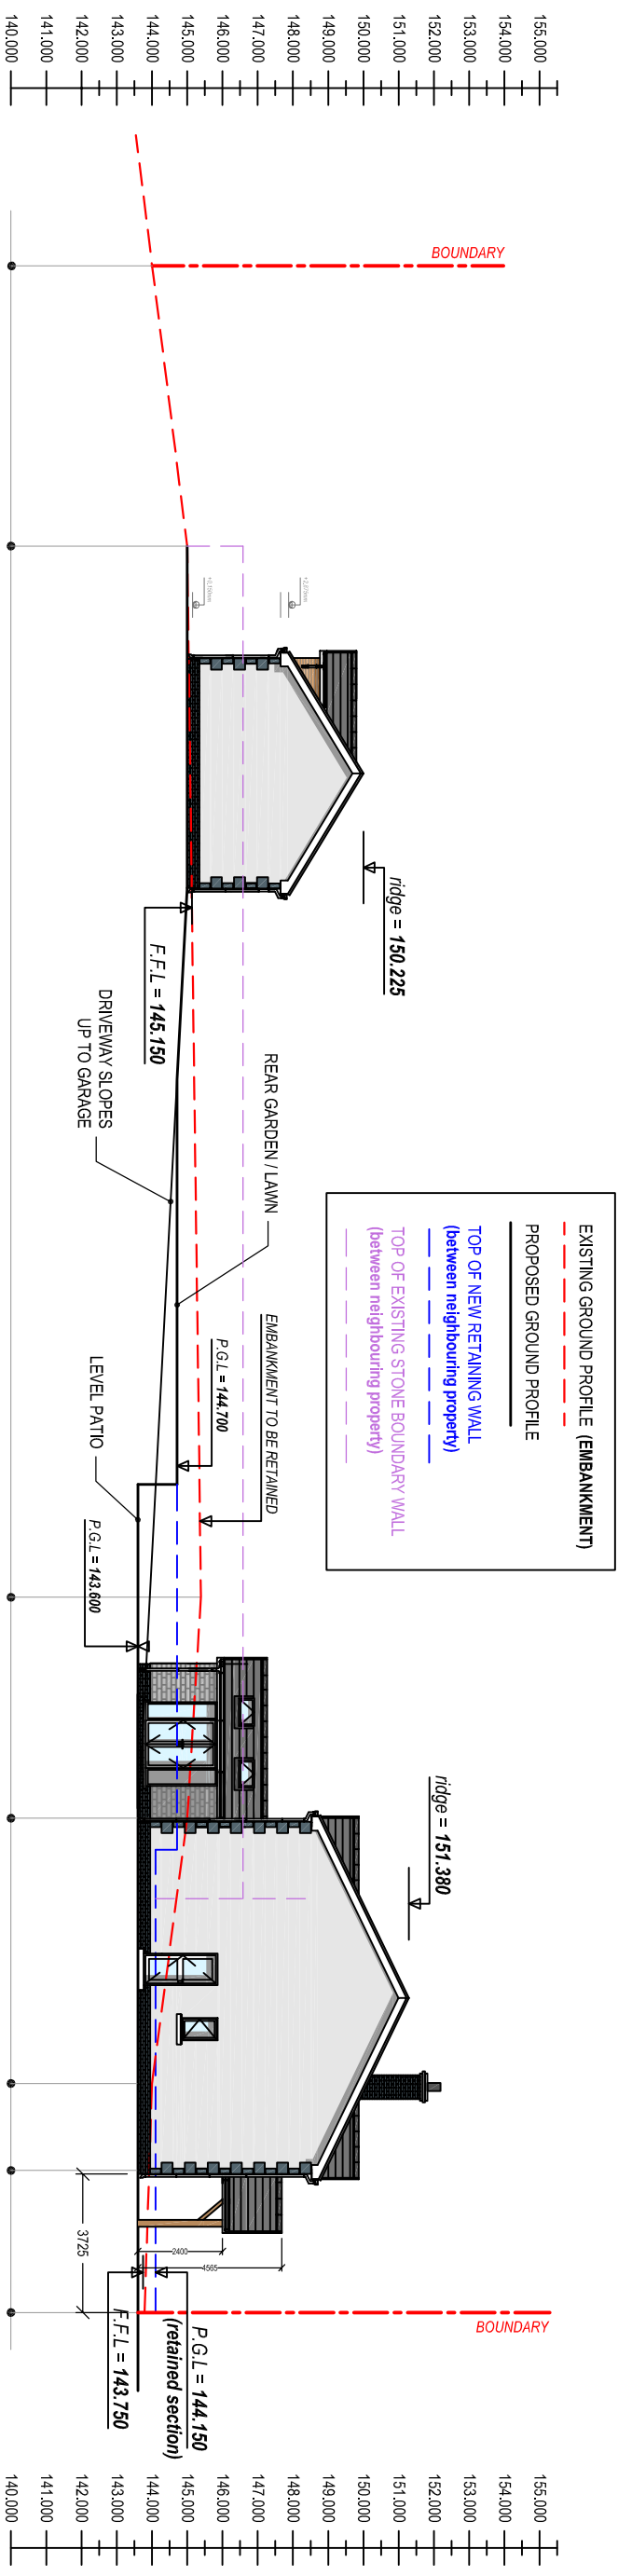

PROPOSED SECTION X-1
Scale 1:200

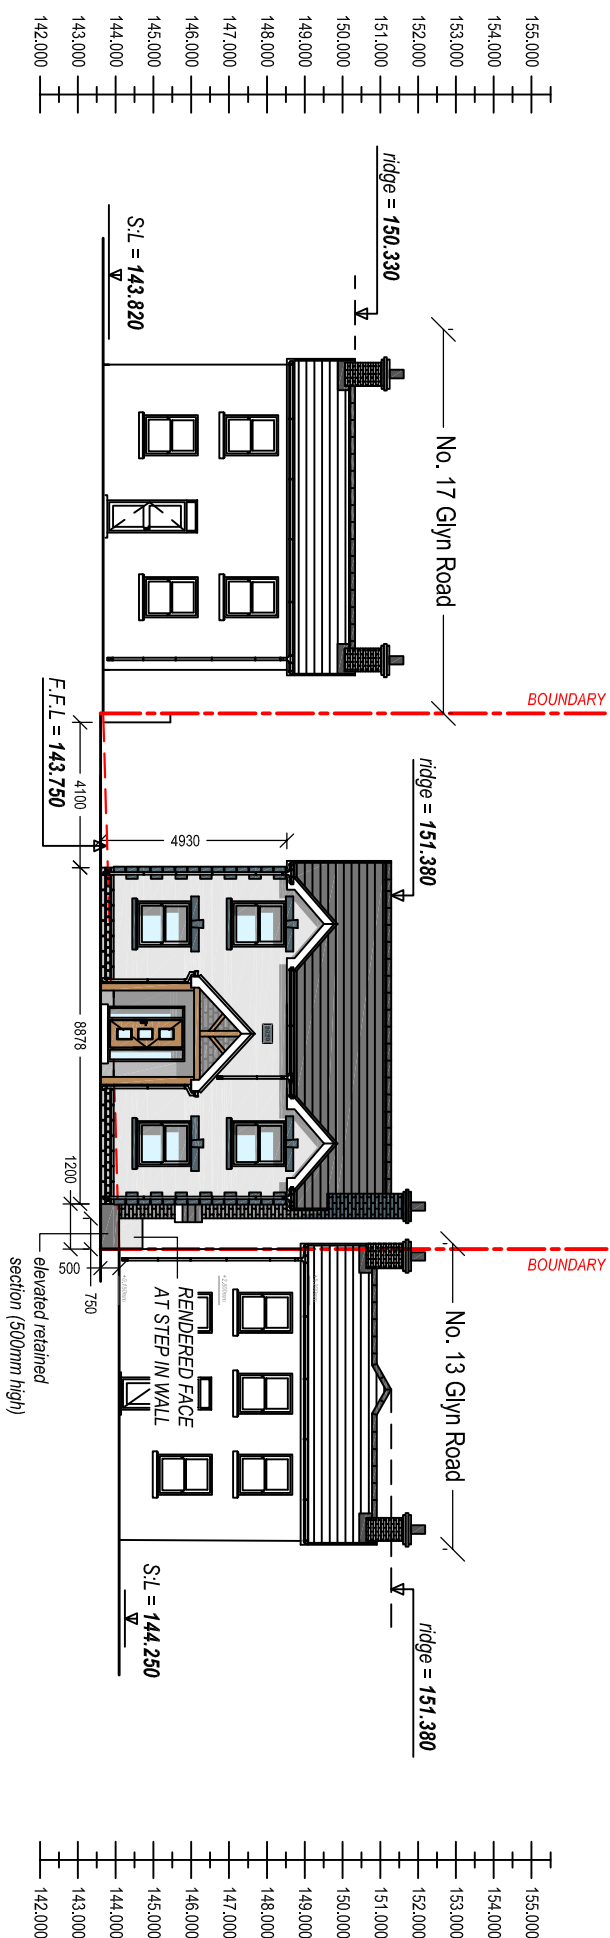

PROPOSED SECTION X-2 - STREET SCENE ELEVATION
Scale 1:200

Project Title:	
Mr. N. Stames & Miss E. Jones 1 Glyn Road Lower Brynhamman SA18 1SS	
Drawing Title:	
PROPOSED DETACHED DWELLING on Land at 15 Glyn Road Lower Brynhamman	
General Notes:	
1. Do not scale from the drawing. Use figured dimensions only. 2. Dimensions are in millimetres unless otherwise stated.	
Drawing Issue:	
PLANNING (ret. wall submission)	
Drawing Title:	
EXISTING & PROPOSED SITE SECTIONS	
Drawing No:	004
Revision:	D
Date:	25-03-2020
Revised:	20-10-2021
Scale(s):	1:200
	Paper Size: A3



Cwm Planning & Design Ltd.
(architectural and Draughting Services)