


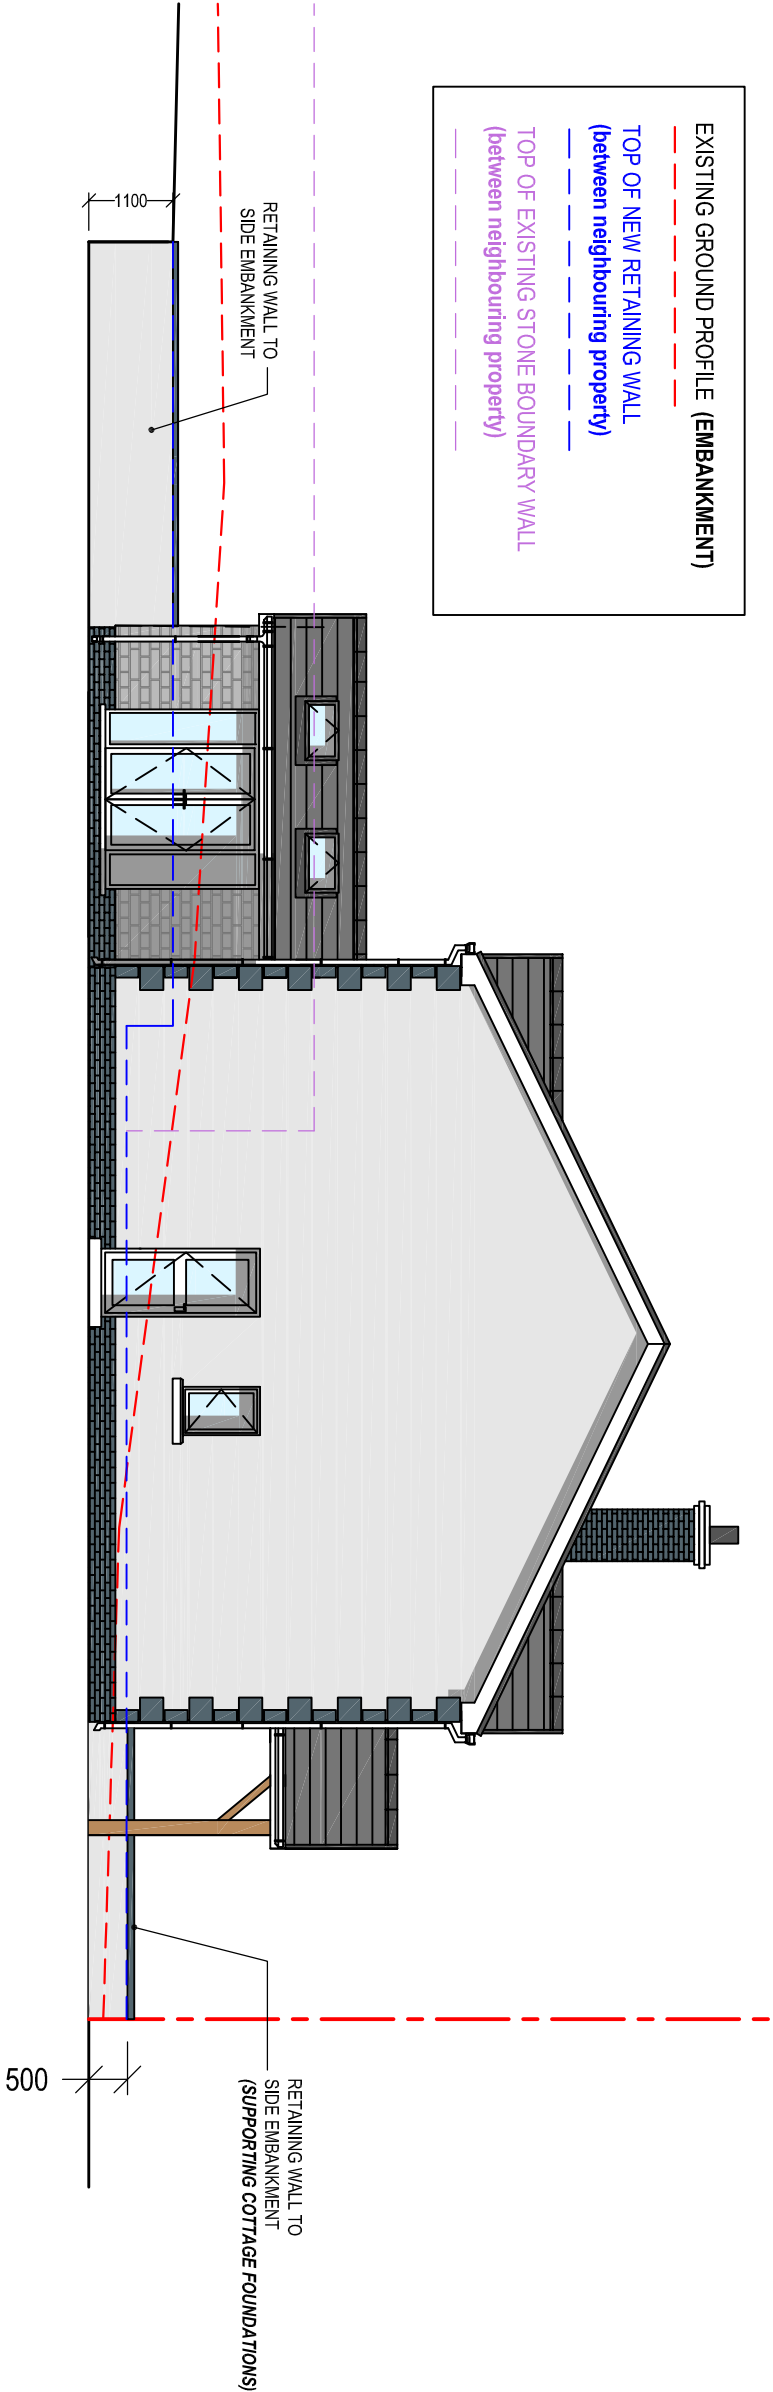

PROPOSED ELEVATION ON RETAINING WALLS
Scale 1:100

Client: Mr. N. Staines & Miss E. Jones 1 Glyn Road Lower Brynamman SA18 1SS			
Project Title: PROPOSED DETACHED DWELLING on Land at 15 Glyn Road Lower Brynamman			
General Notes: 1. Do not scale from this drawing. Take forward dimensions only. 2. Dimensions are in millimeters unless otherwise stated.			
Drawing Issue:			
PLANNING (ret. wall submission)			
Drawing Title: EXISTING & PROPOSED SITE SECTIONS			
Drawing No:	004 -A	Revision:	A
Date:	30-09-2021	Revised:	20-10-2021
Scales:	1:100	Paper Size:	A3
 Cwm Planning & Design Ltd. (architectural and Draughting Services)			