


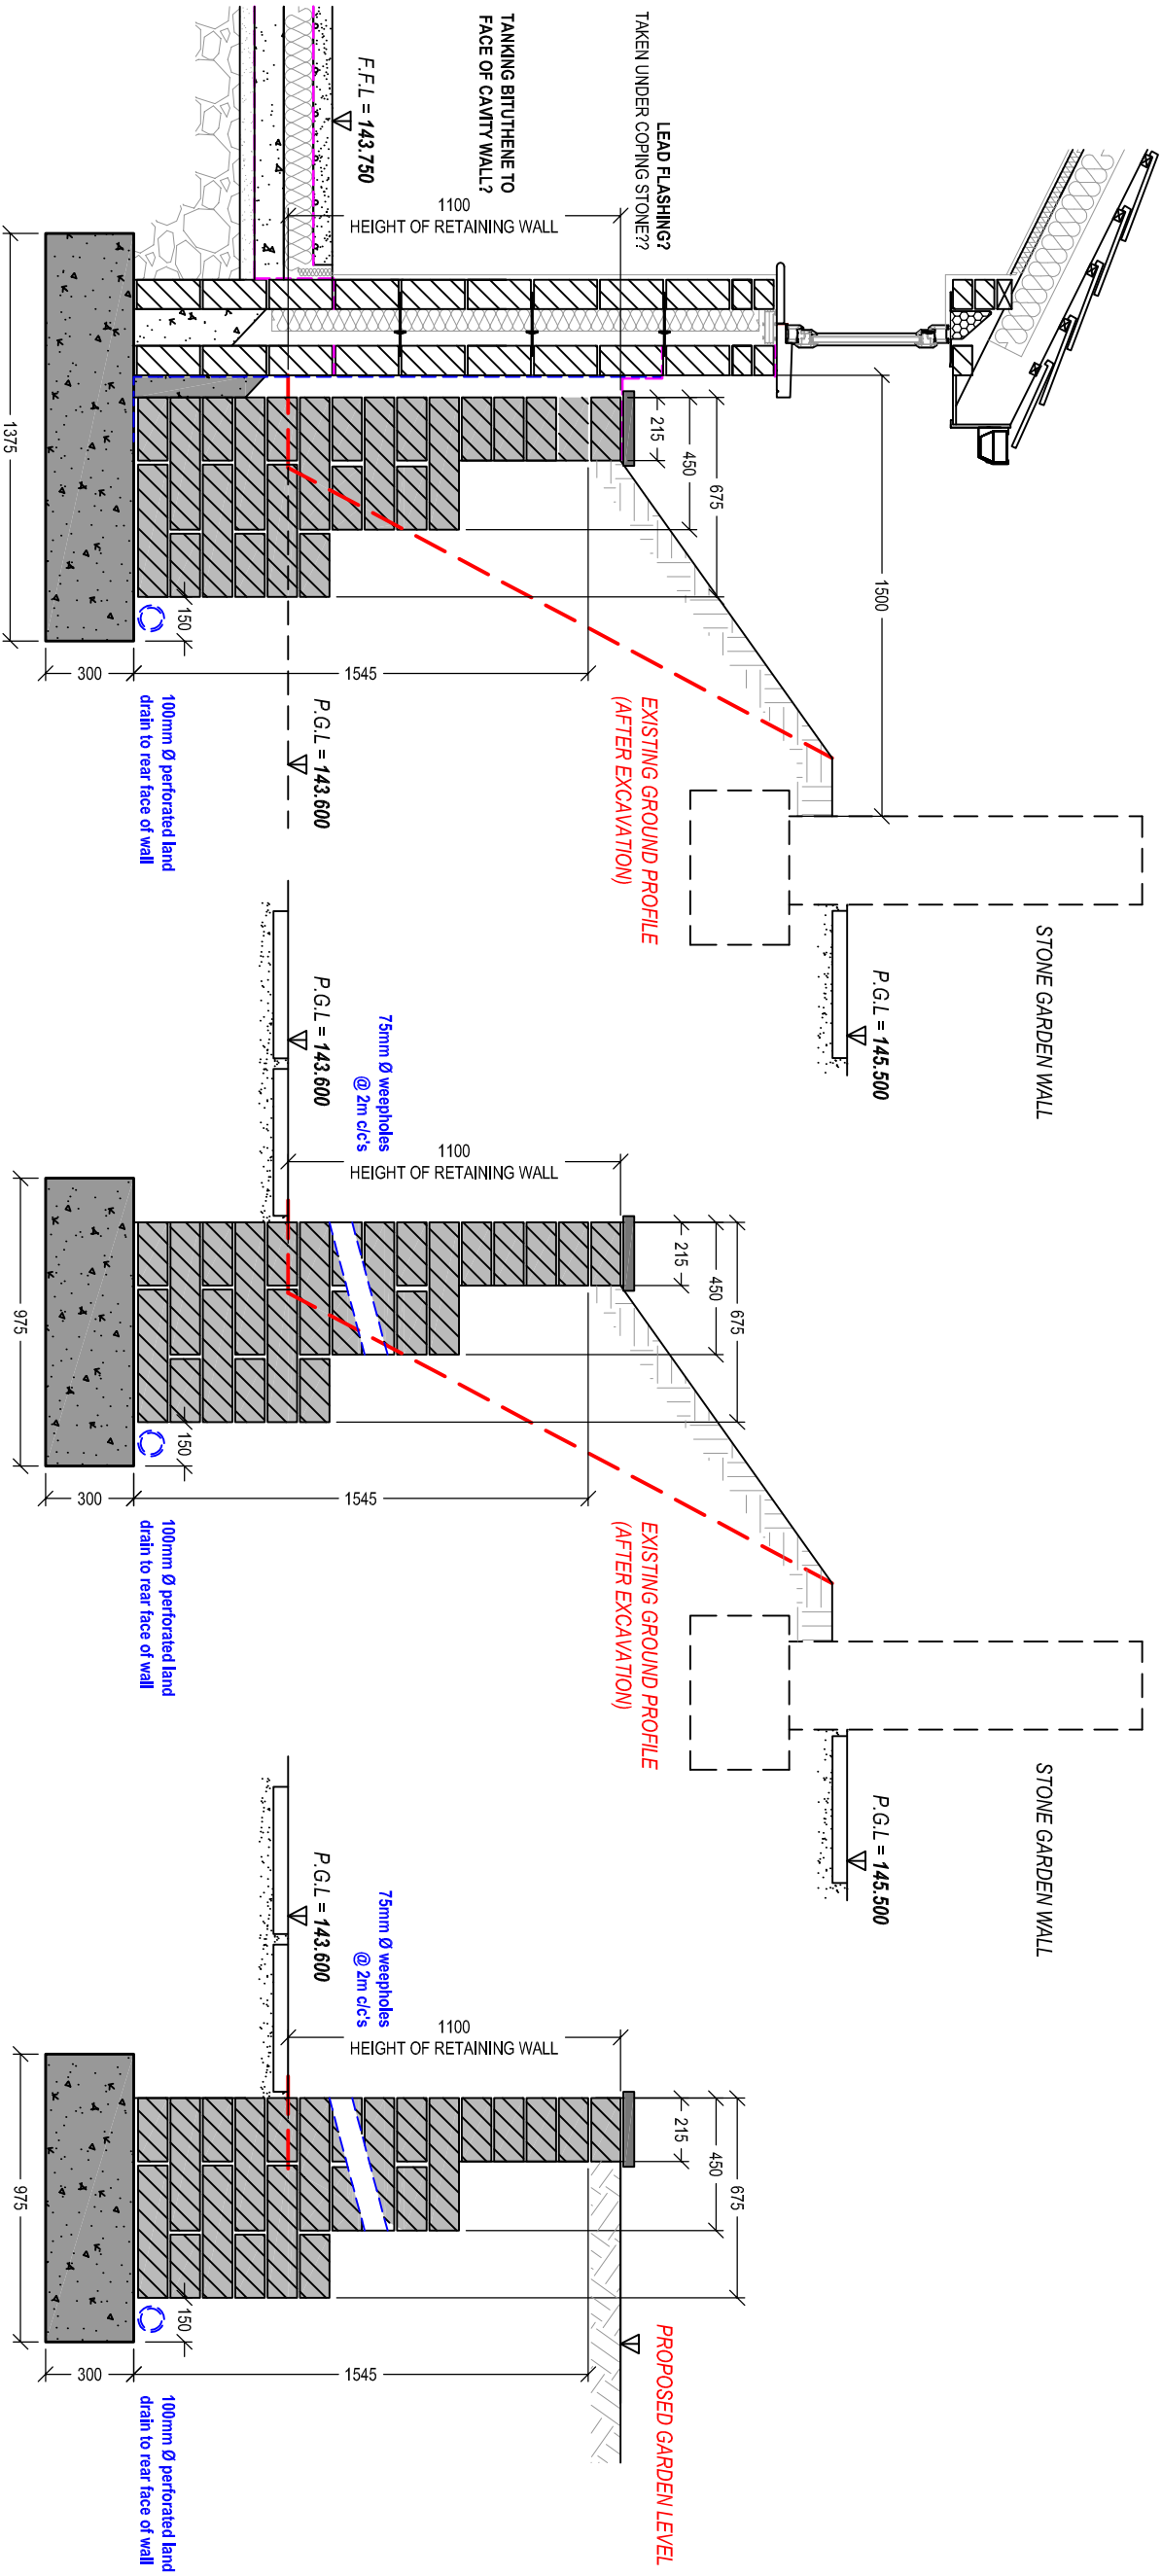

RETAINING WALL DETAIL
(REAR OF HOUSE) - SECTION X-3
Scale 1:25

RETAINING WALL DETAIL
SECTION X-4
Scale 1:25

RETAINING WALL DETAIL
SECTION X-5
Scale 1:25

 Cwm Planning & Design Ltd. (architectural and Draughting Services)		Client: 	