




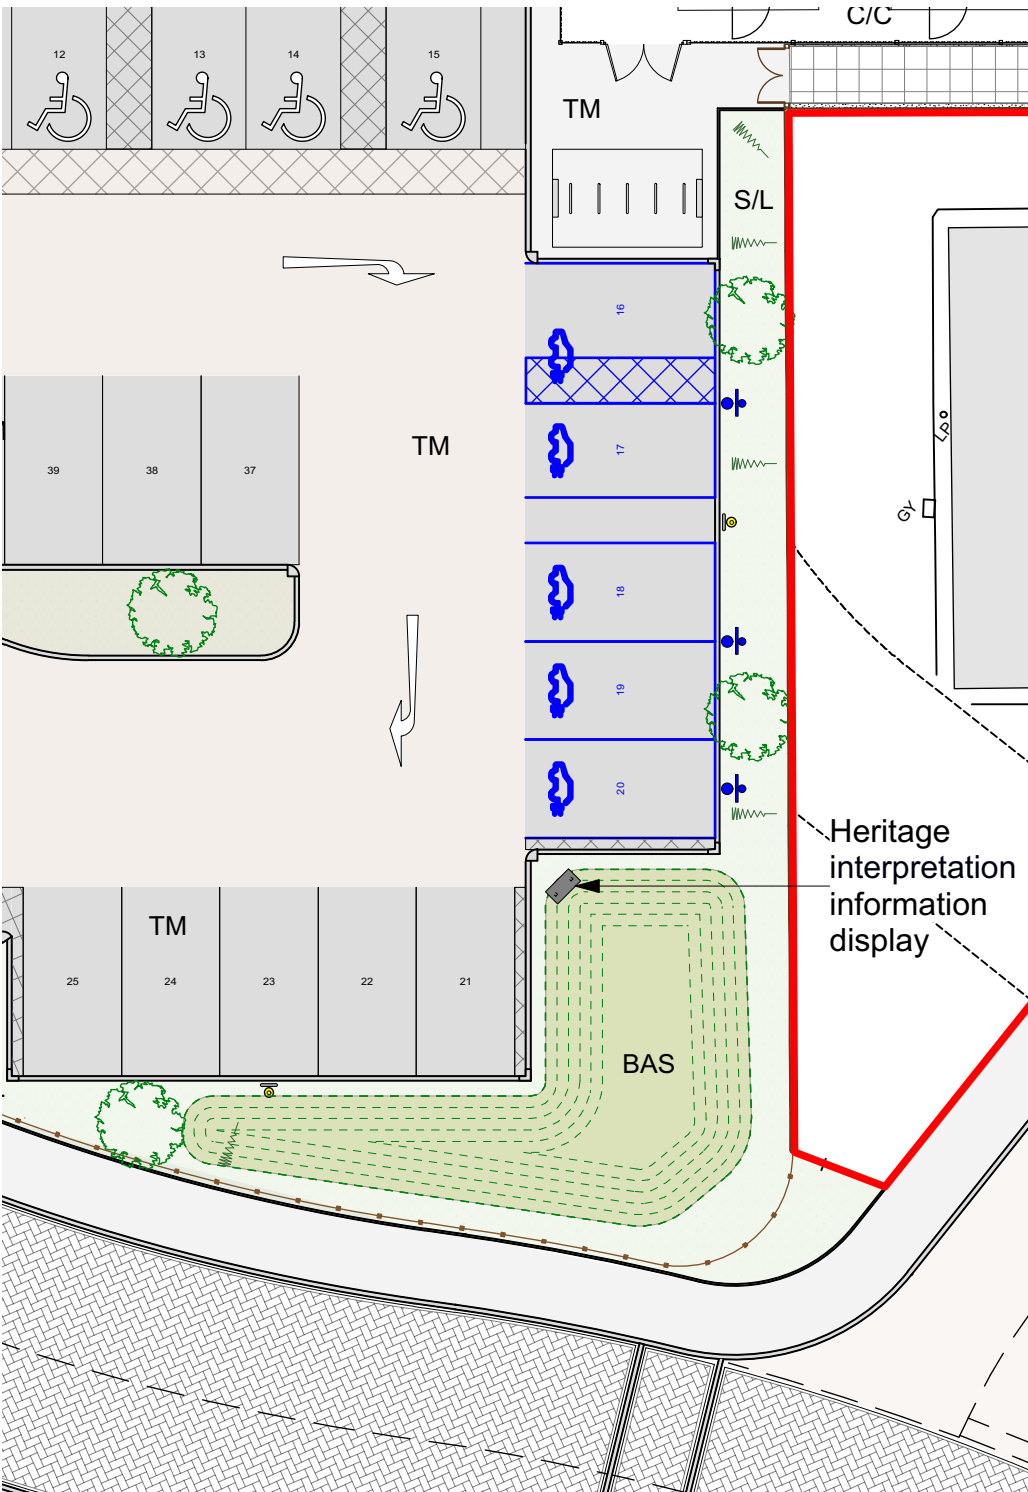


Examples of A1 lectern-mounted interpretation panel

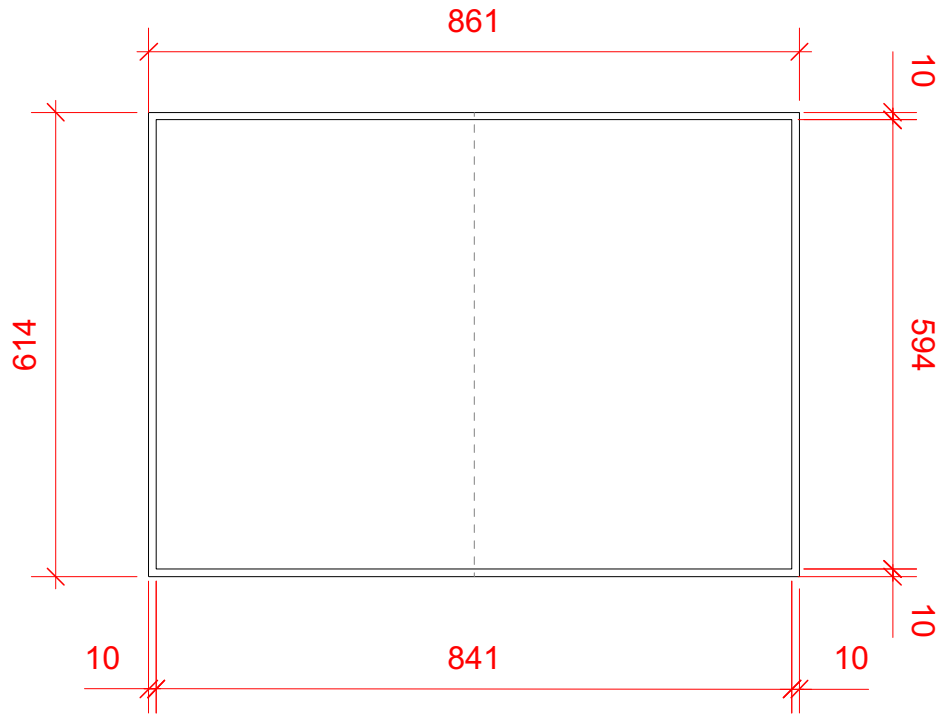

Location Plan - 1:200

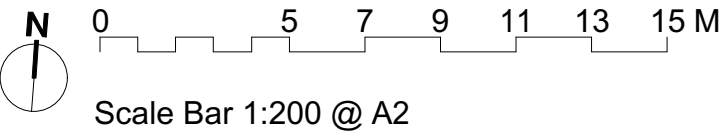

Information Panel - 1:10
See 190487-1901 for information board sheet

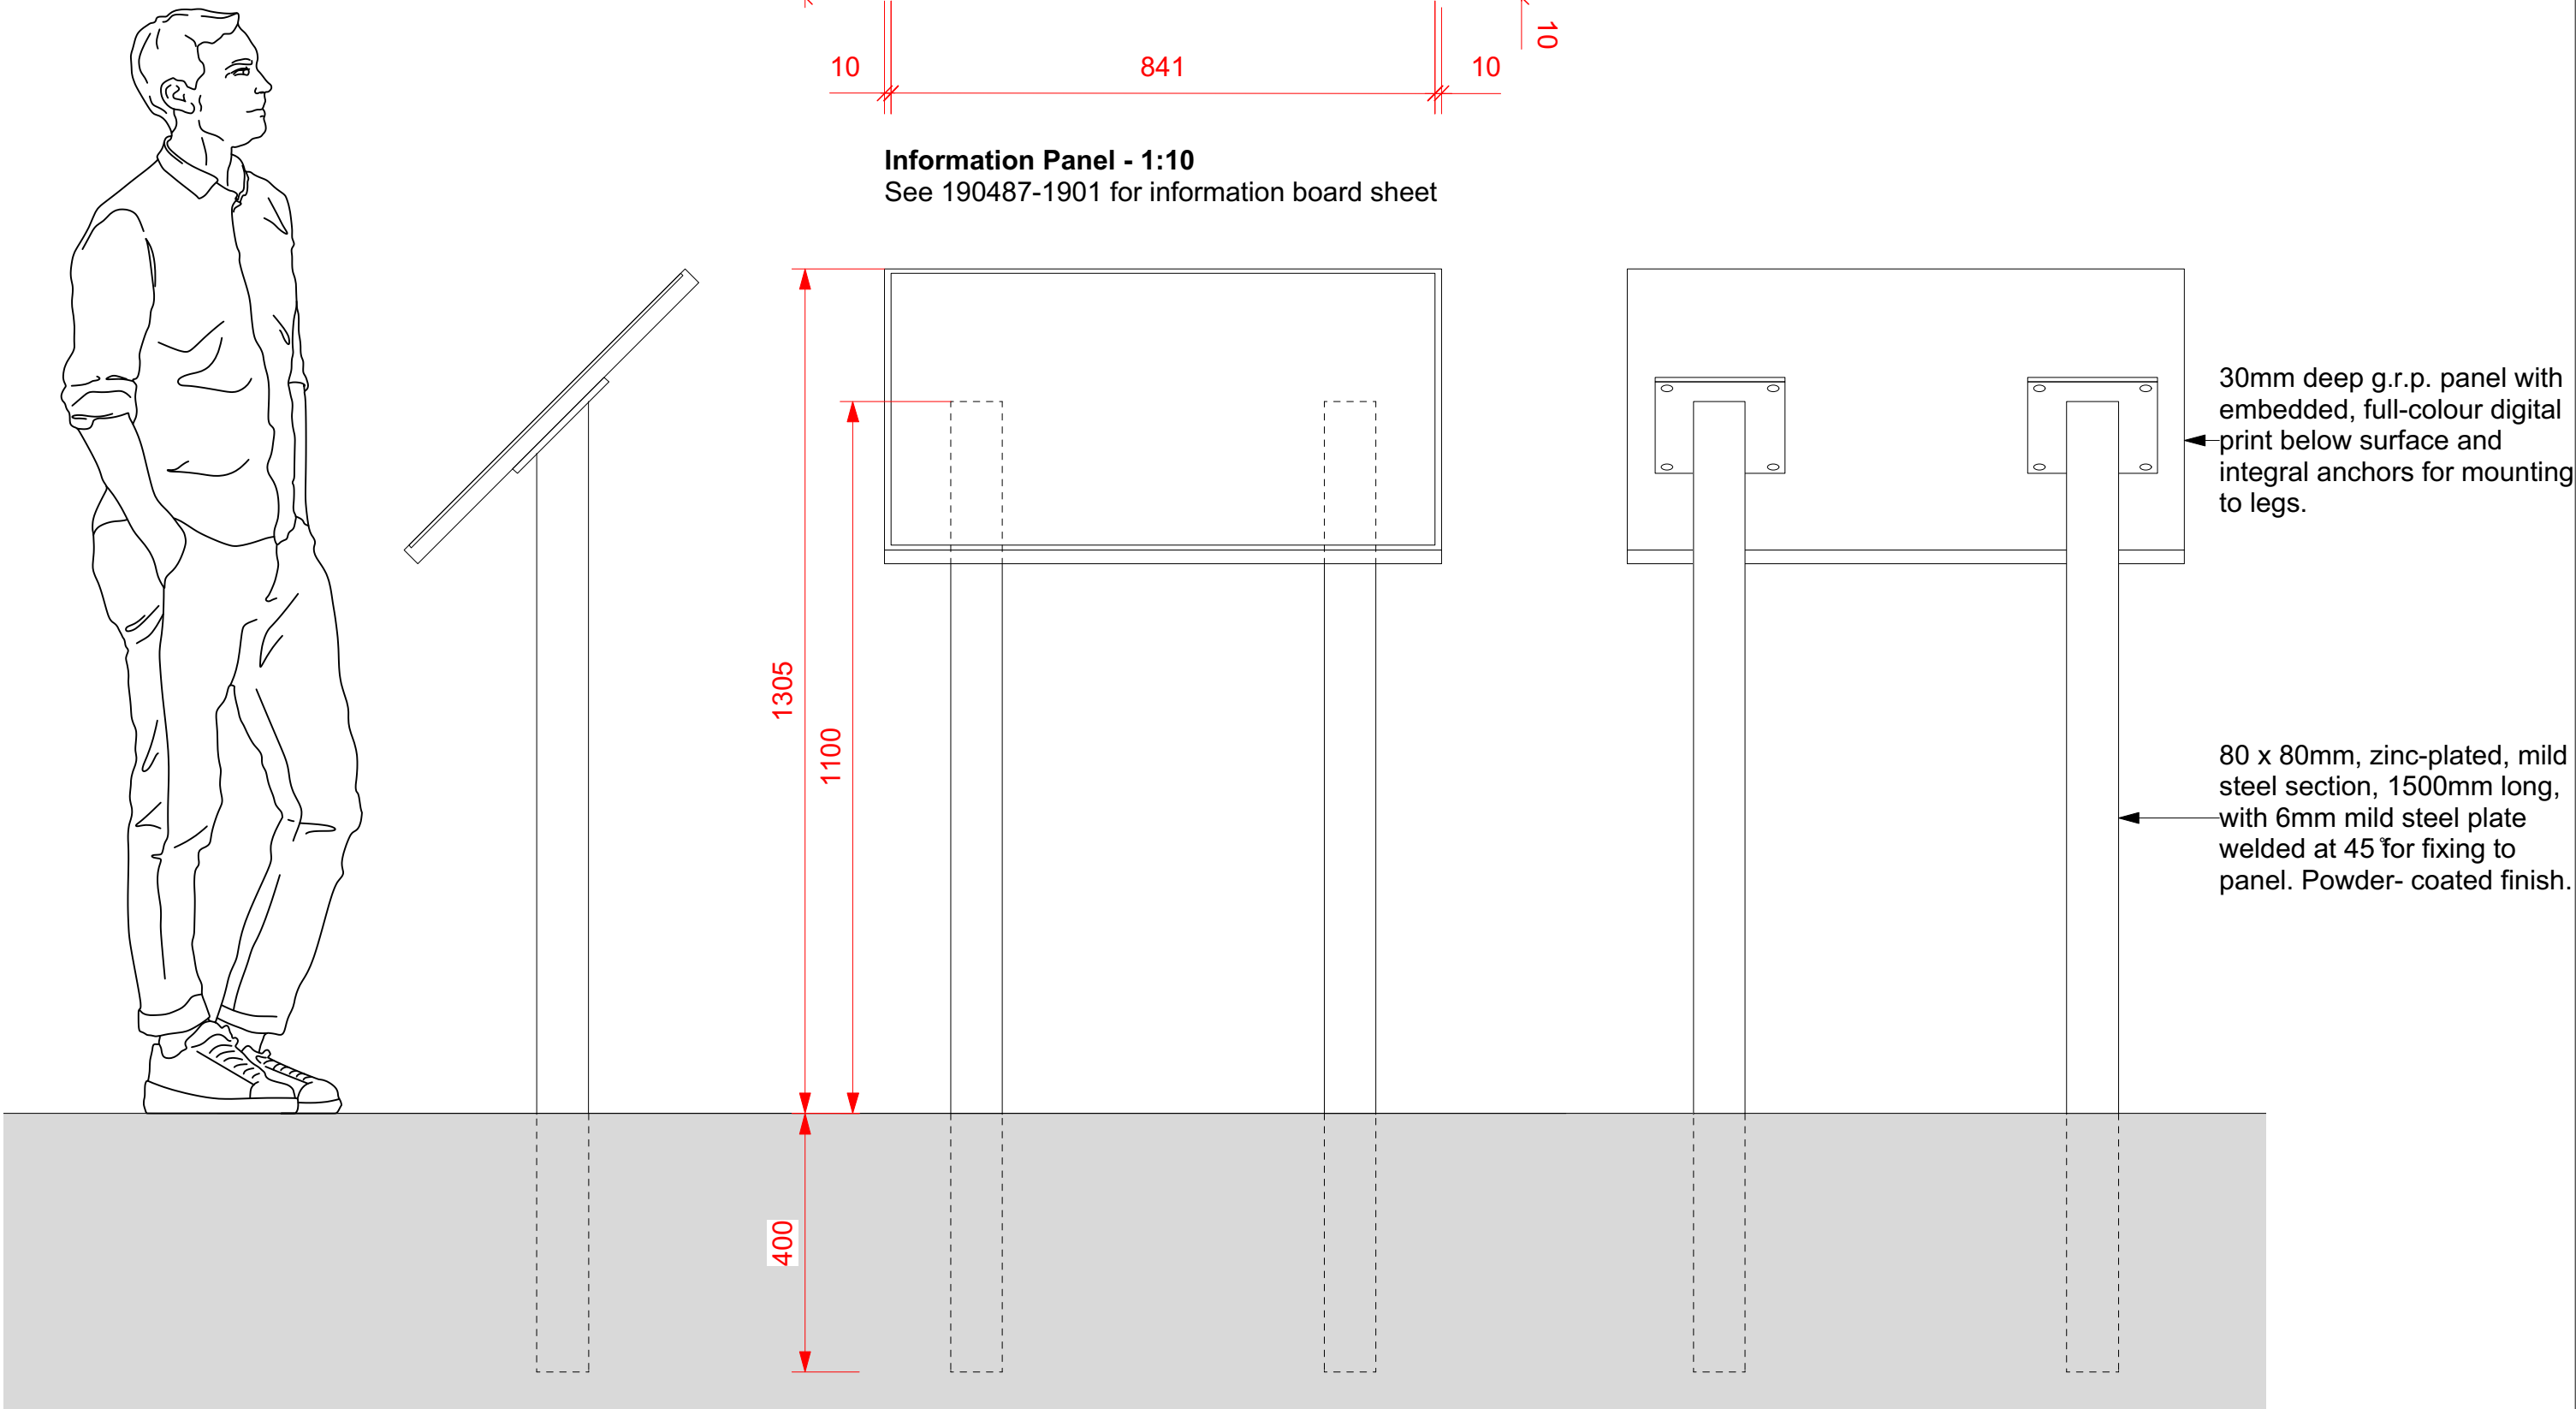

Lectern Detail - 1:10



Kendall Kingscott

Chartered Architects
Chartered Building Surveyors
Interior Designers
CDM Services

Glentworth Court, Lime Kiln Close
Stoke Gifford, Bristol BS34 8SR
+44 (0)117 931 2062
www.kendallkingscott.co.uk

Project
Aldi, Abbey Road, Neath.
New Store
Client
Aldi Stores Ltd.

Scale
Various
Paper Size
A2
Filename
190487 Heritage Boards.vwx
© Copyright
Do not scale this drawing

Rev Date By Ap Note

Drawing Title
Heritage Interpretation Board Detail

Project Number
190487-1900

Date
14/05/21
Drawn
JKC
Checked
JS
Purpose/Status
PLANNING

Only to be used on the site for which designed. The electronic transmission of designs/information contained in this drawing is carried out entirely at the User's risk and Kendall Kingscott Ltd. will have no liability for any errors or inaccuracies arising therefrom. The production of amended or updated information from the said designs/information by the User is entirely the responsibility of the User and Kendall Kingscott Ltd. shall have no responsibility in respect thereof whatsoever.