




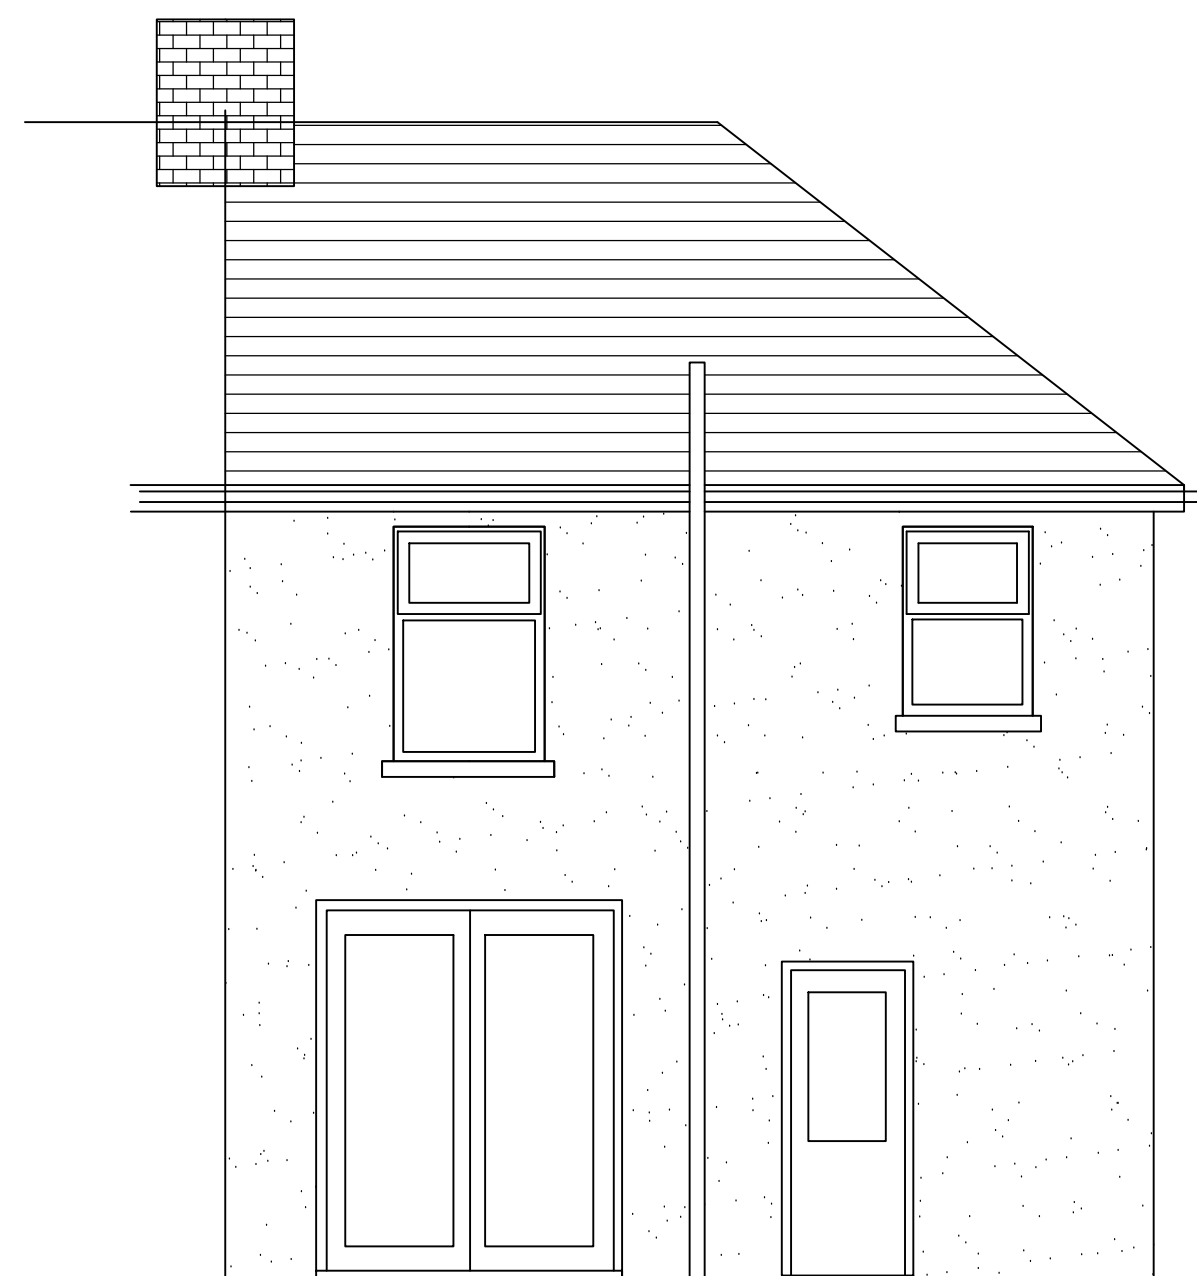


EXISTING REAR ELEVATION

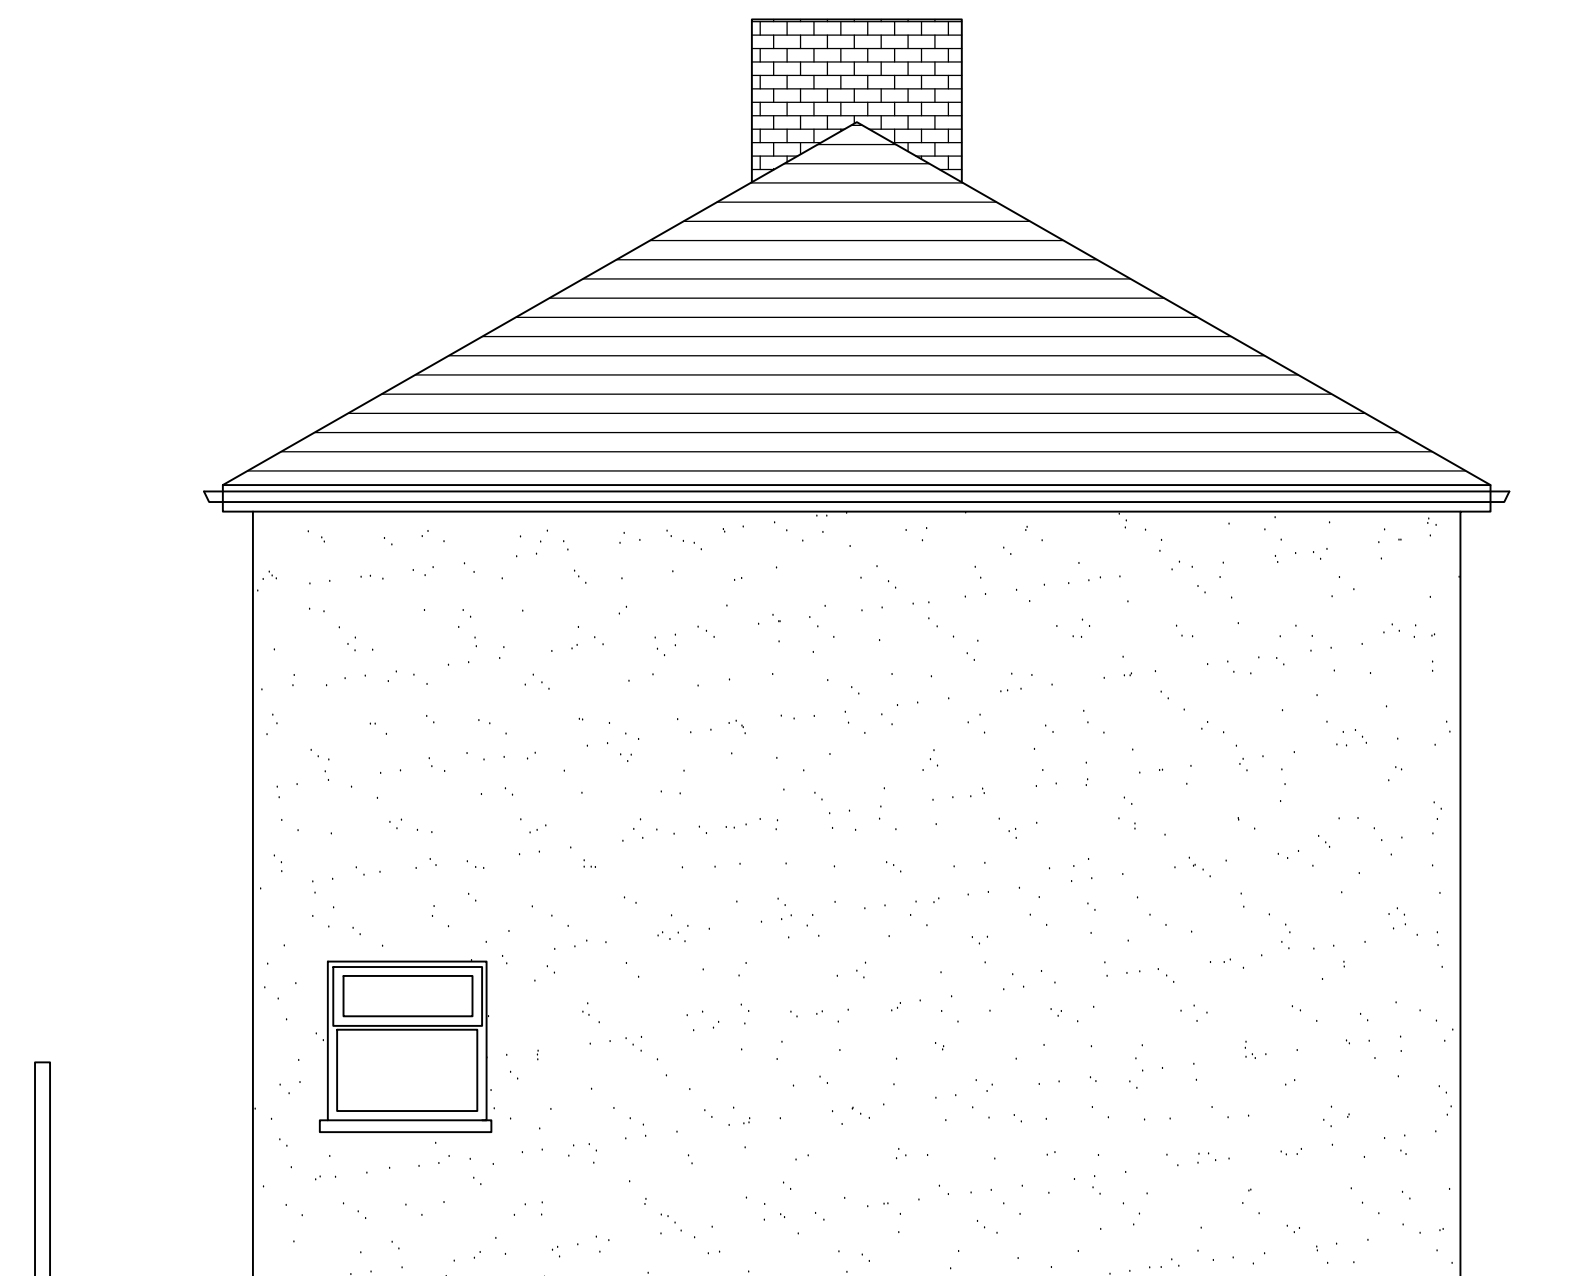


EXISTING SIDE ELEVATION

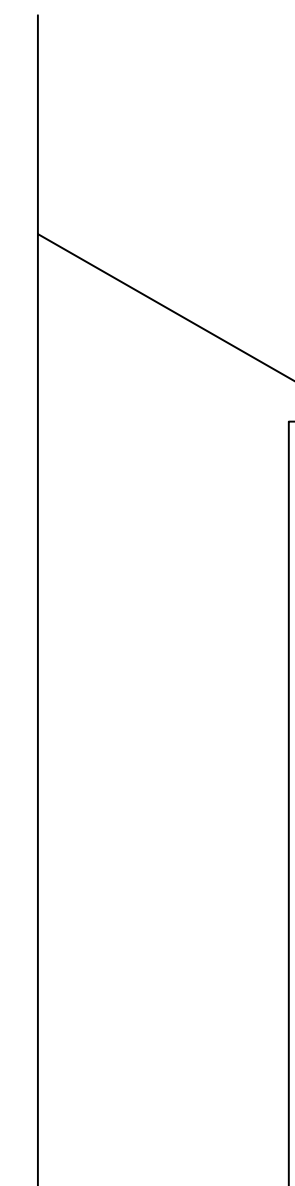


EXISTING END ELEVATION

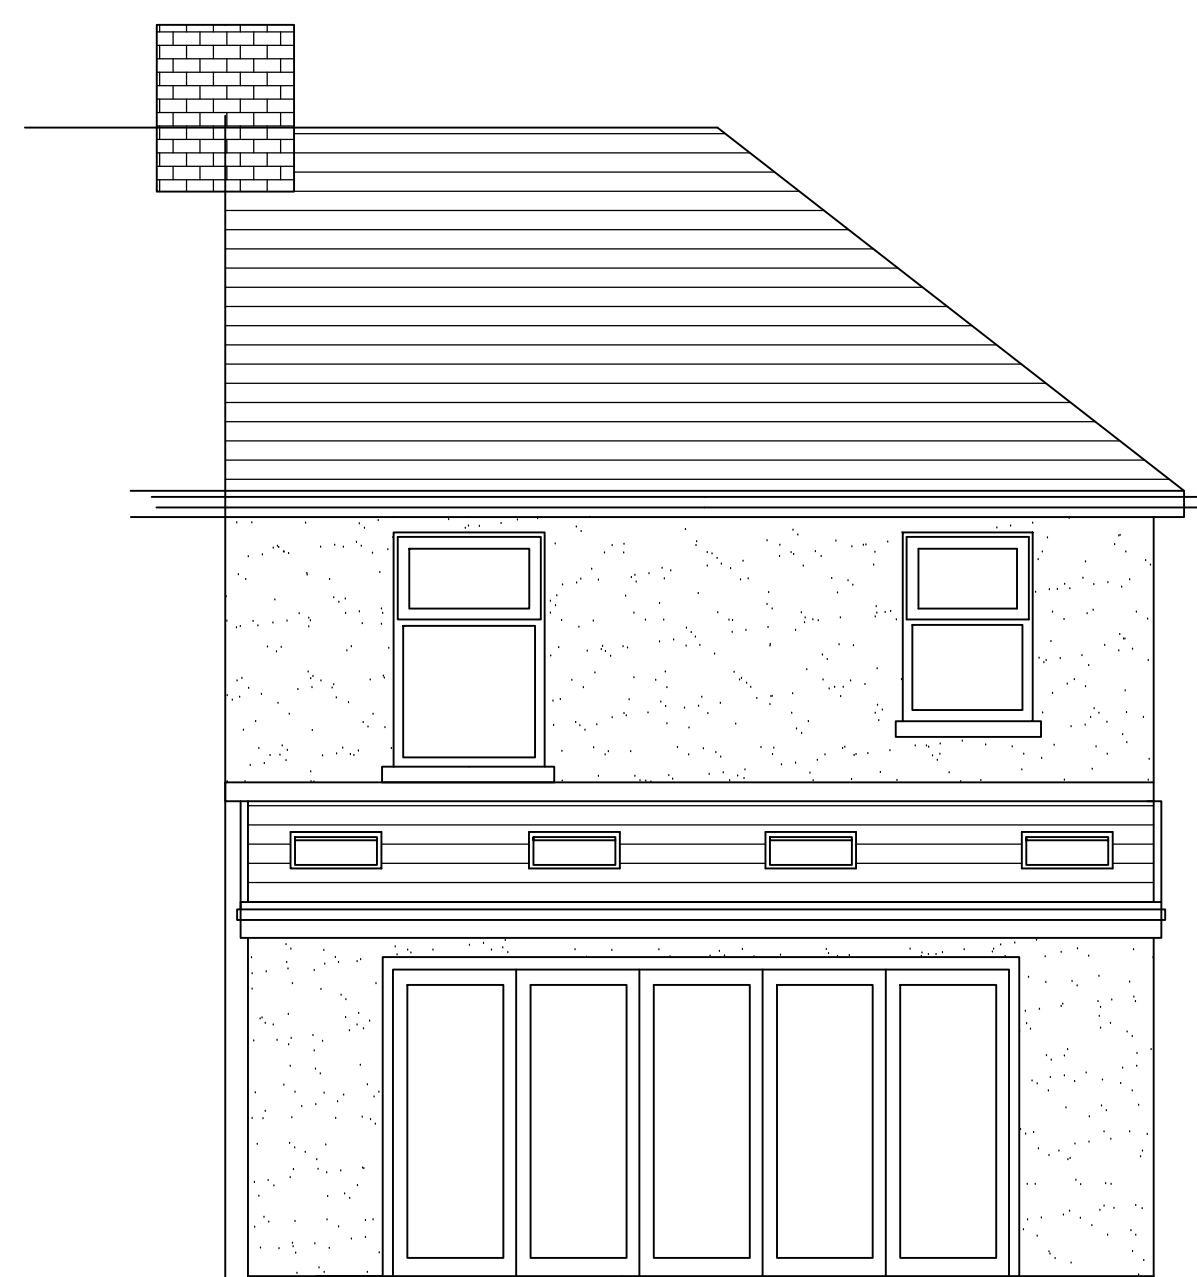

PROPOSED REAR ELEVATION

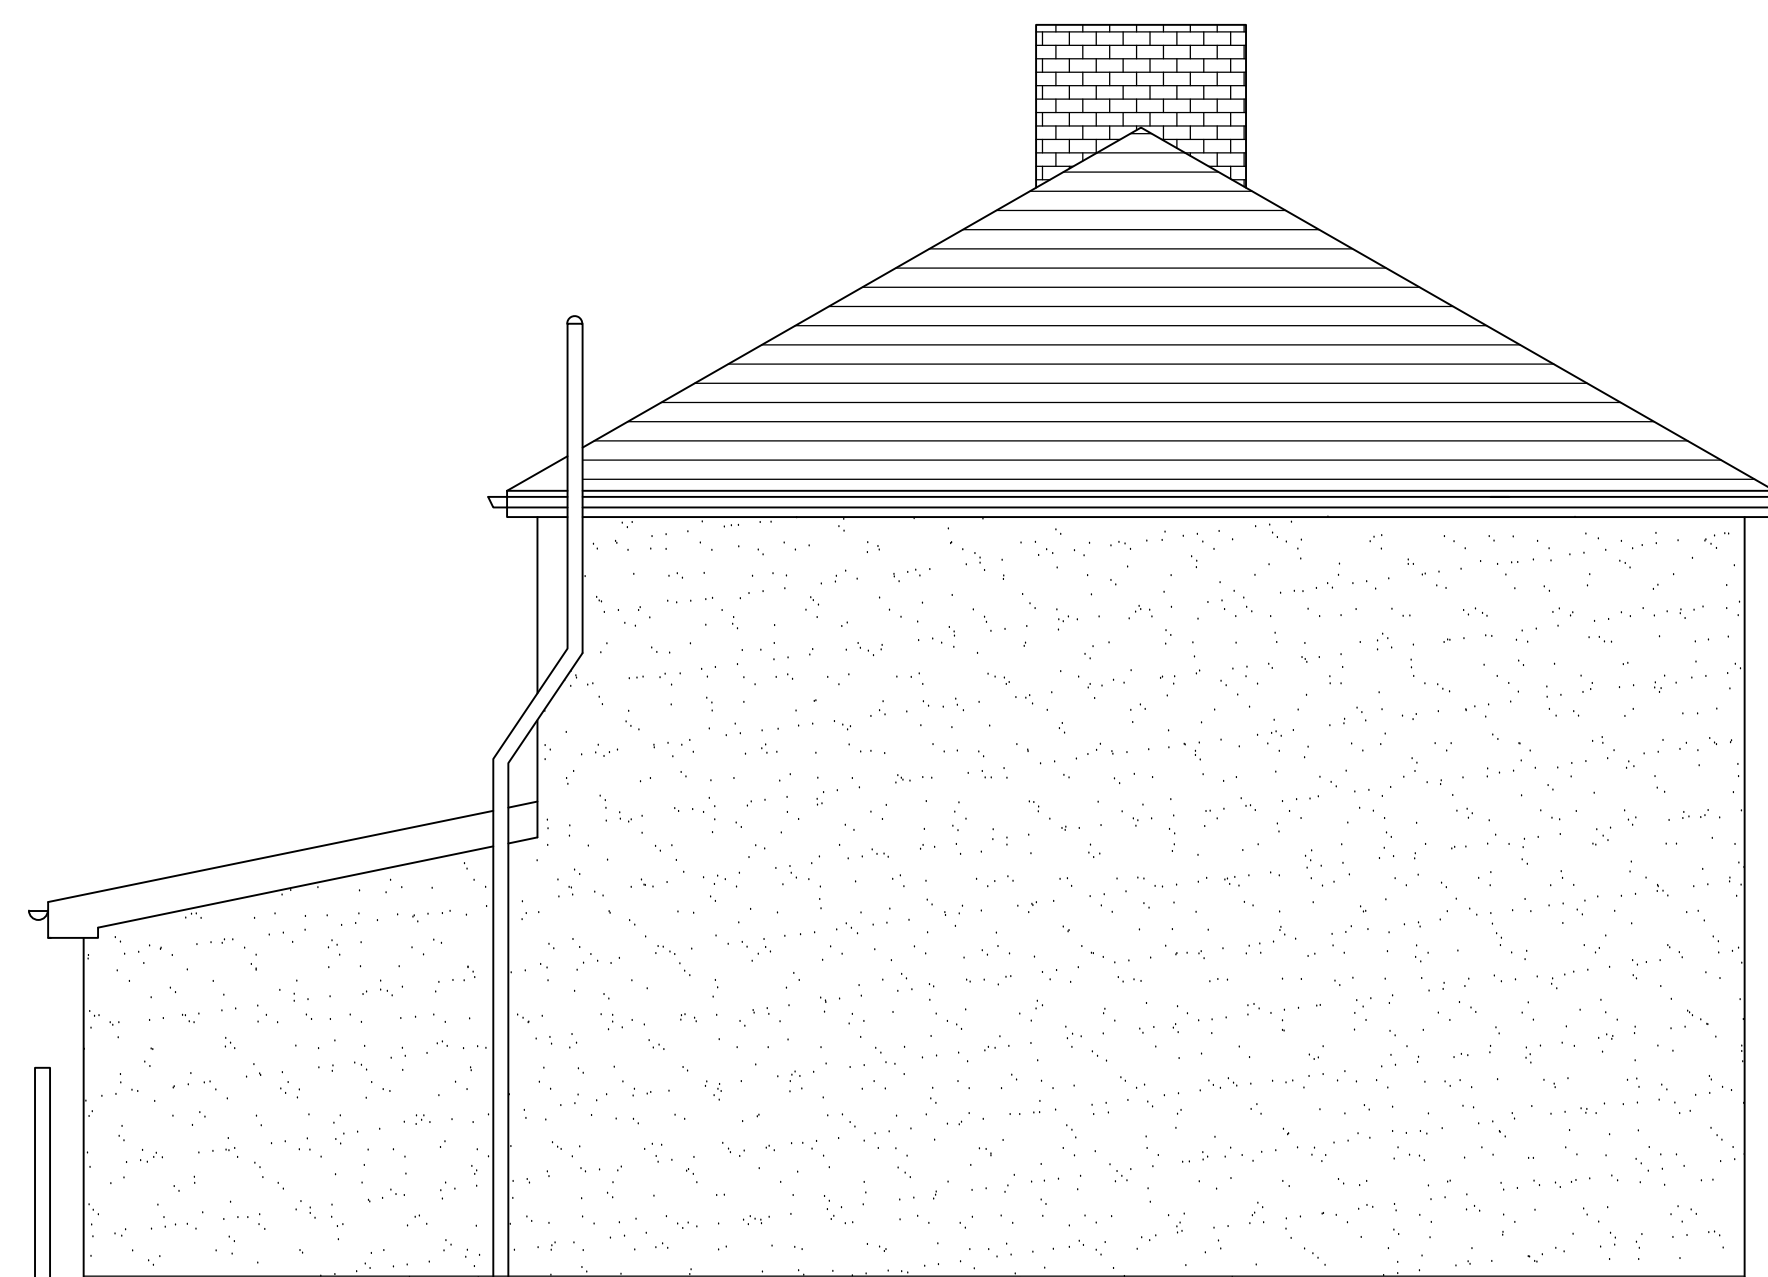

PROPOSED SIDE ELEVATION

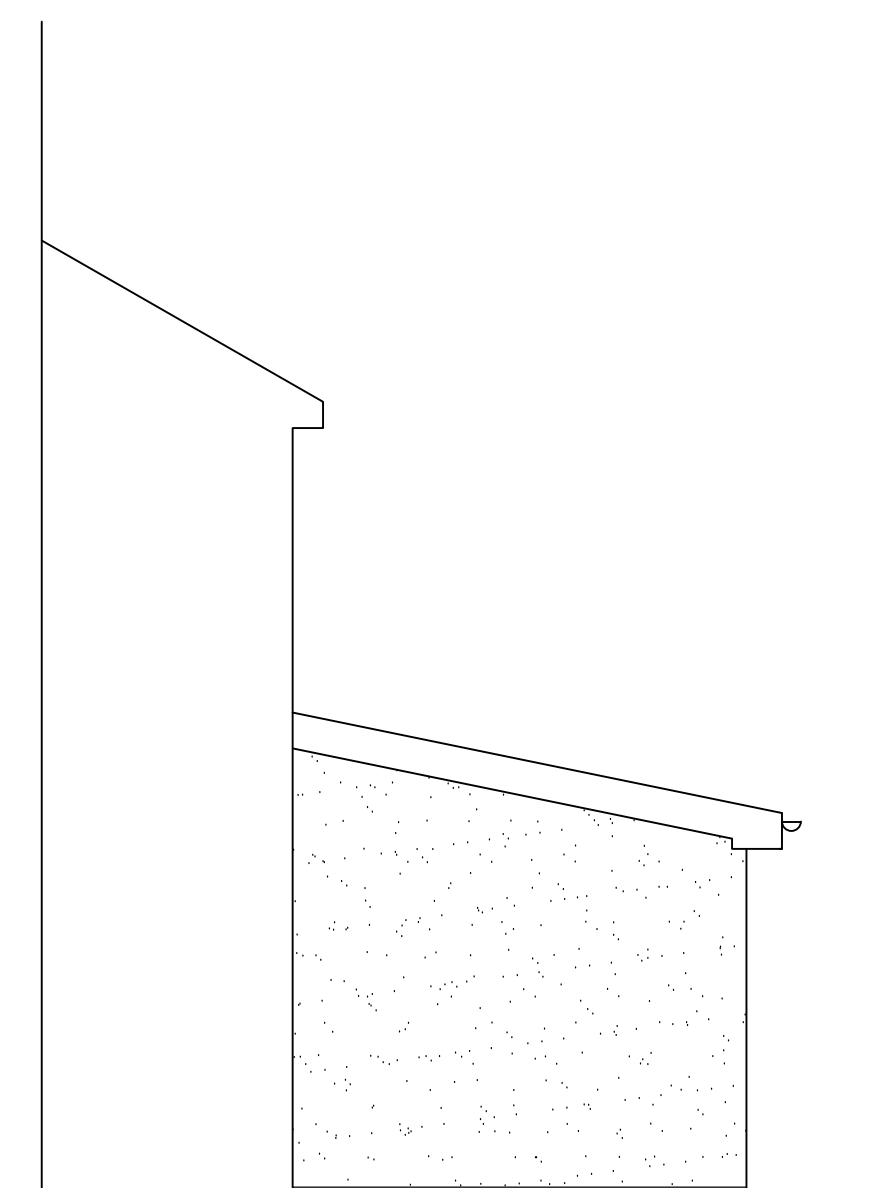

PROPOSED END ELEVATION

General Notes

No.	Revision/Issue	Date

Firm Name and Address

Project Name and Address
EXISTING & PROPOSED
ELEVATIONS
41 BRACKEN RD
MARGAM

Project	bamf	Sheet	B-02
Date	06.10.2021		
Scale	1:50		