



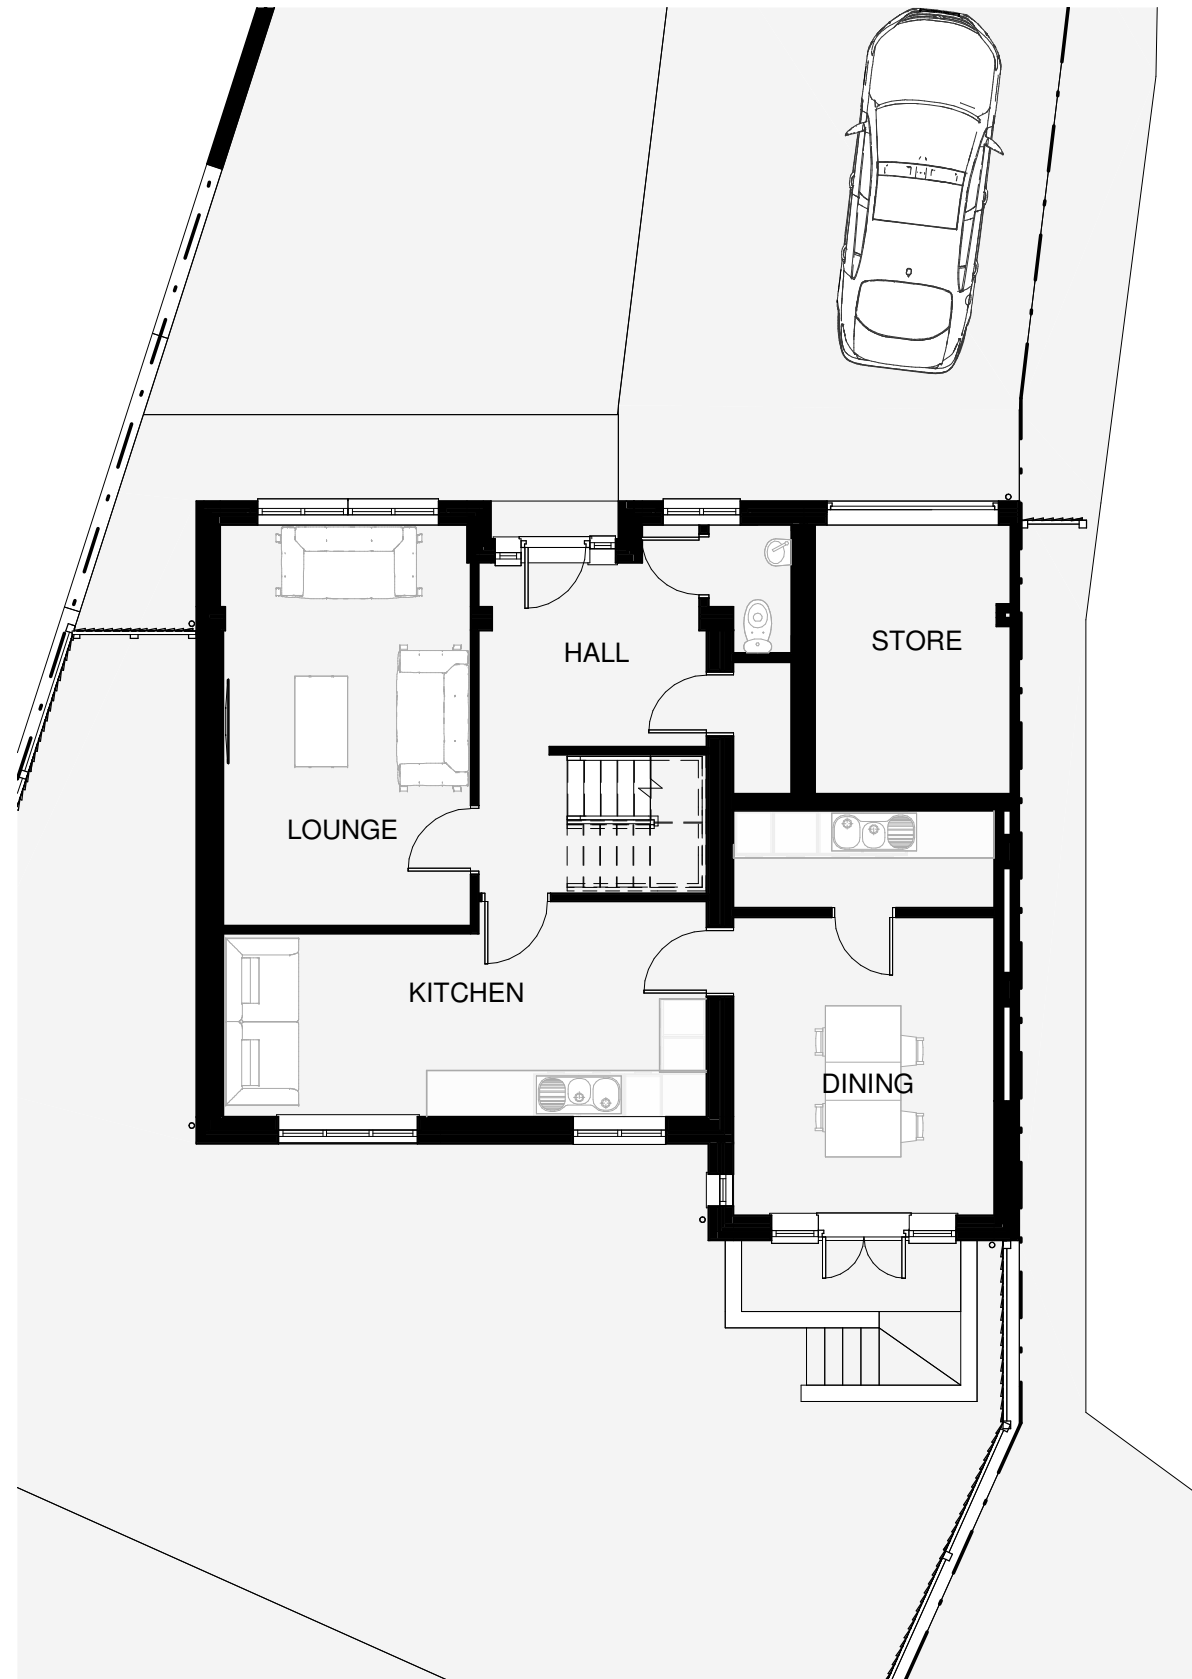

GROUND FLOOR - PROPOSED
1 : 100

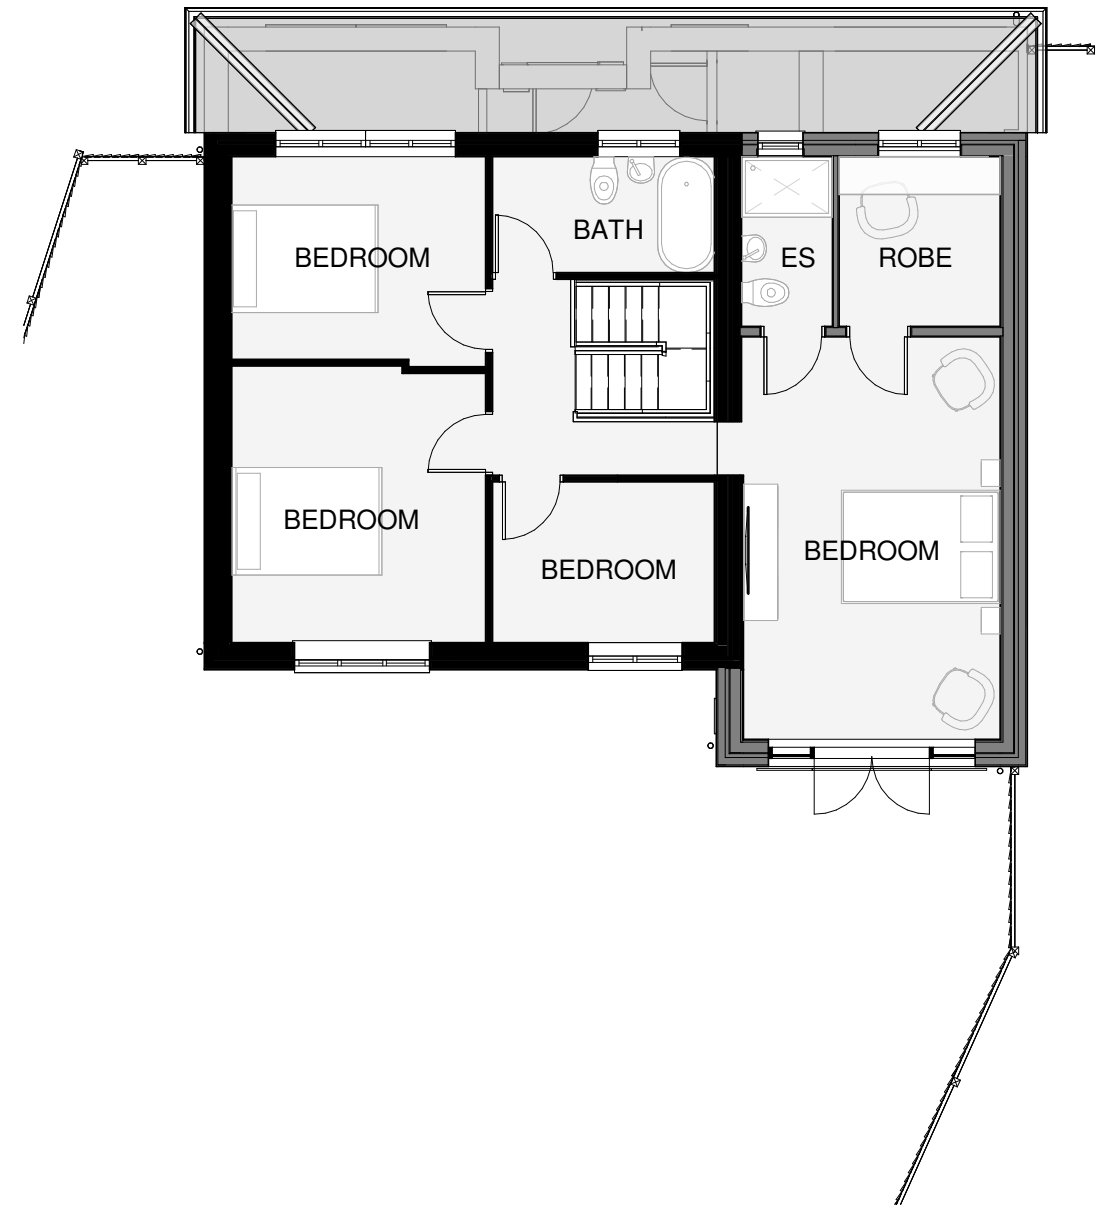

FIRST FLOOR - PROPOSED
1 : 100