




EXISTING REAR

1 : 100

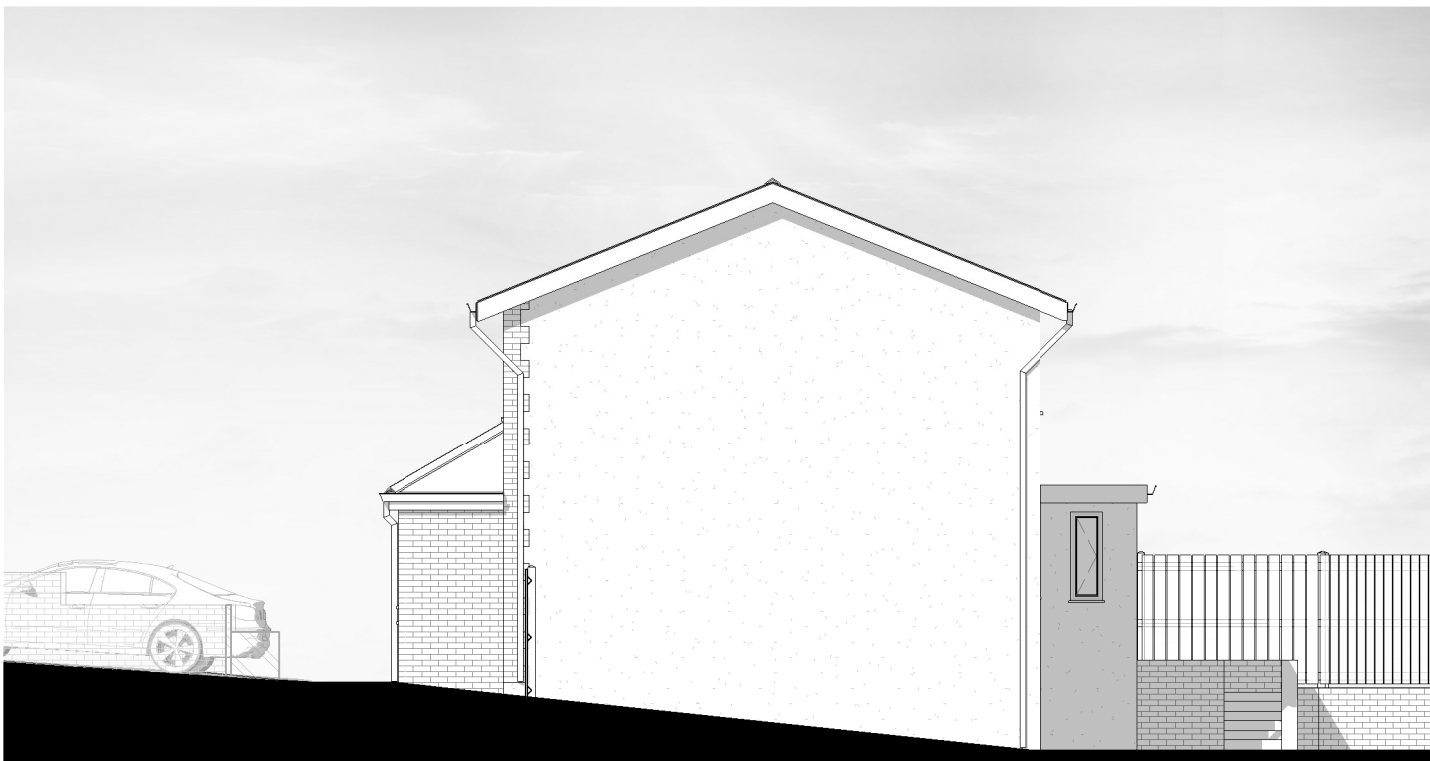

EXISTING RHS

1 : 100



EXISTING FRONT

1 : 100



EXISTING LHS

1 : 100