




PROPOSED REAR

1 : 100

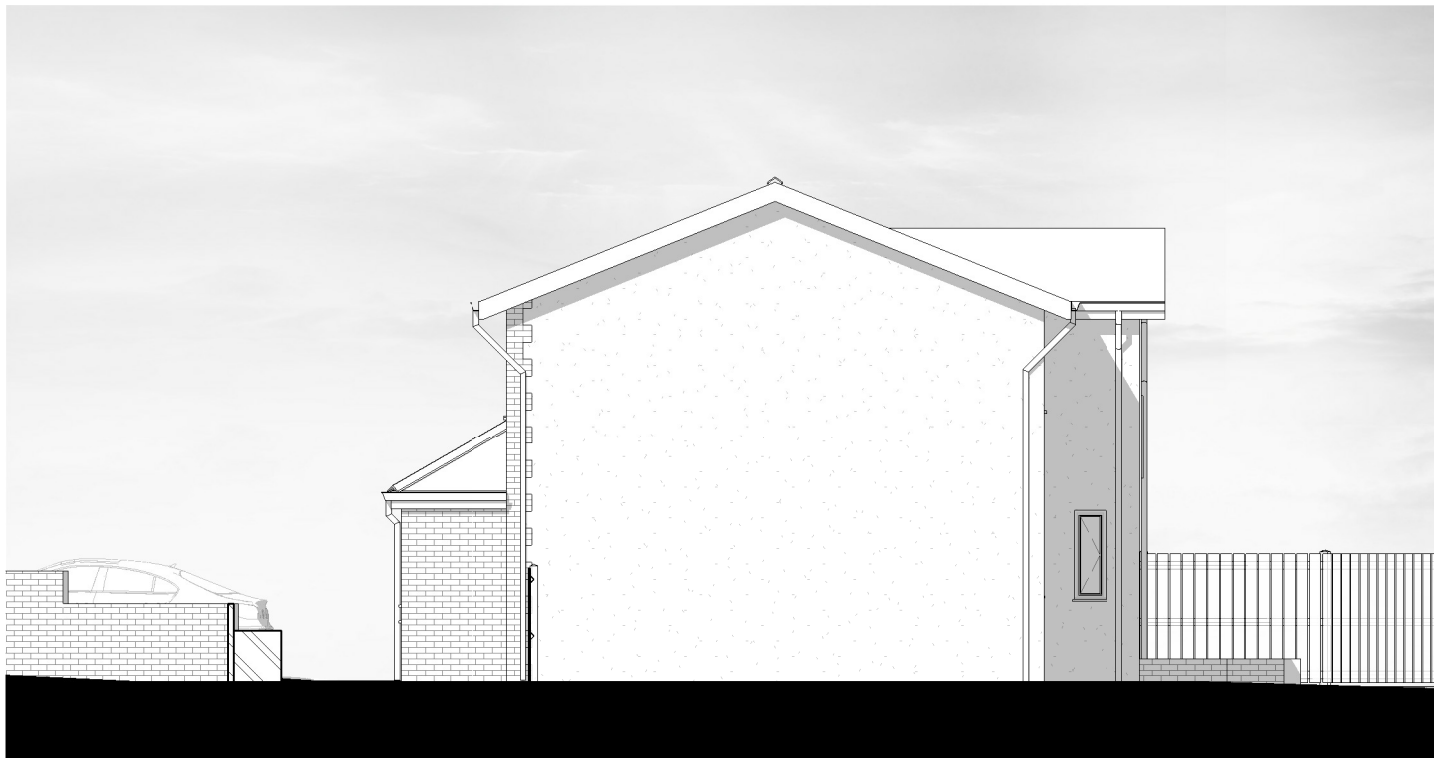


PROPOSED RHS

1 : 100



PROPOSED FRONT

1 : 100

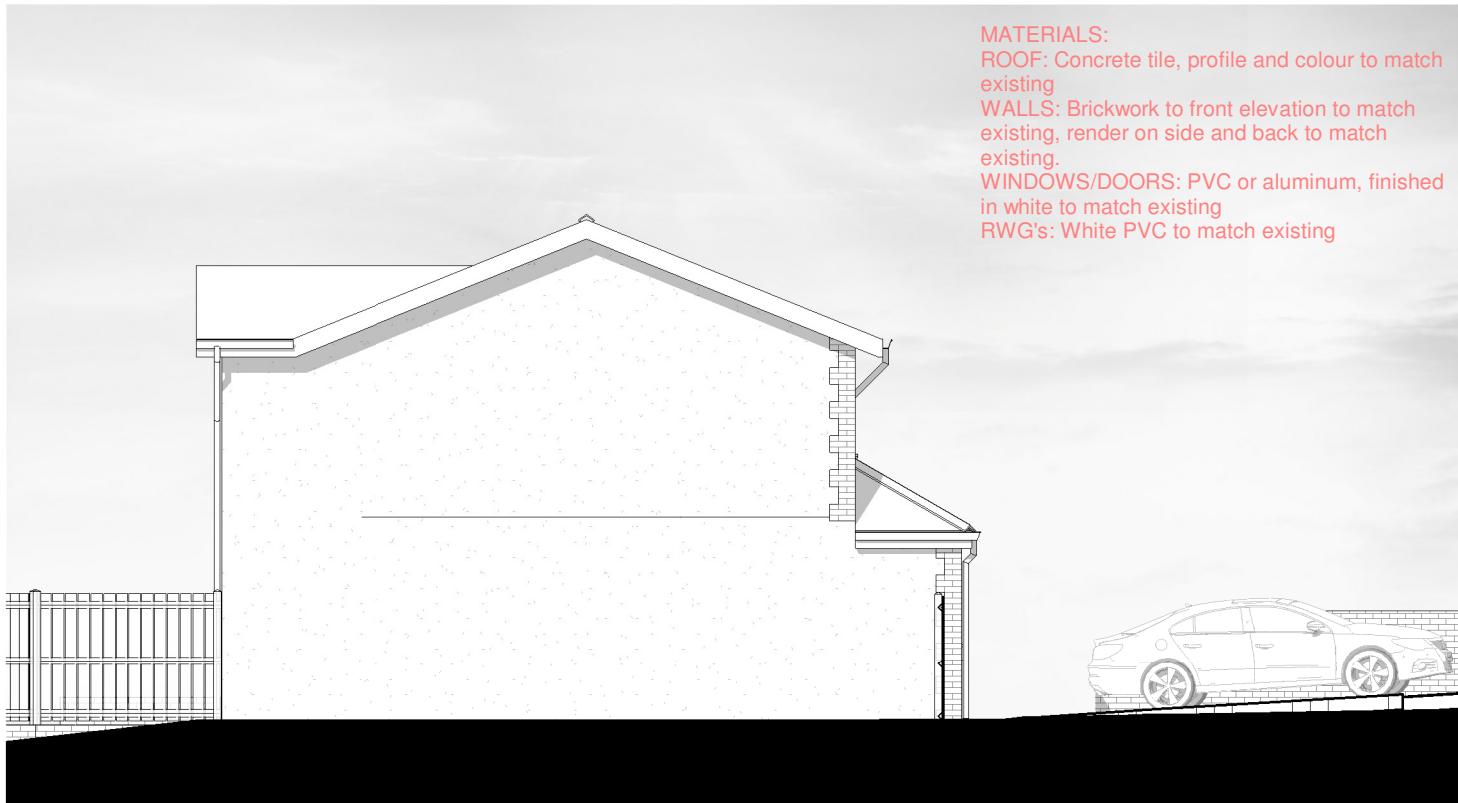

MATERIALS:
ROOF: Concrete tile, profile and colour to match existing
WALLS: Brickwork to front elevation to match existing, render on side and back to match existing.
WINDOWS/DOORS: PVC or aluminum, finished in white to match existing
RWG's: White PVC to match existing

PROPOSED LHS

1 : 100