
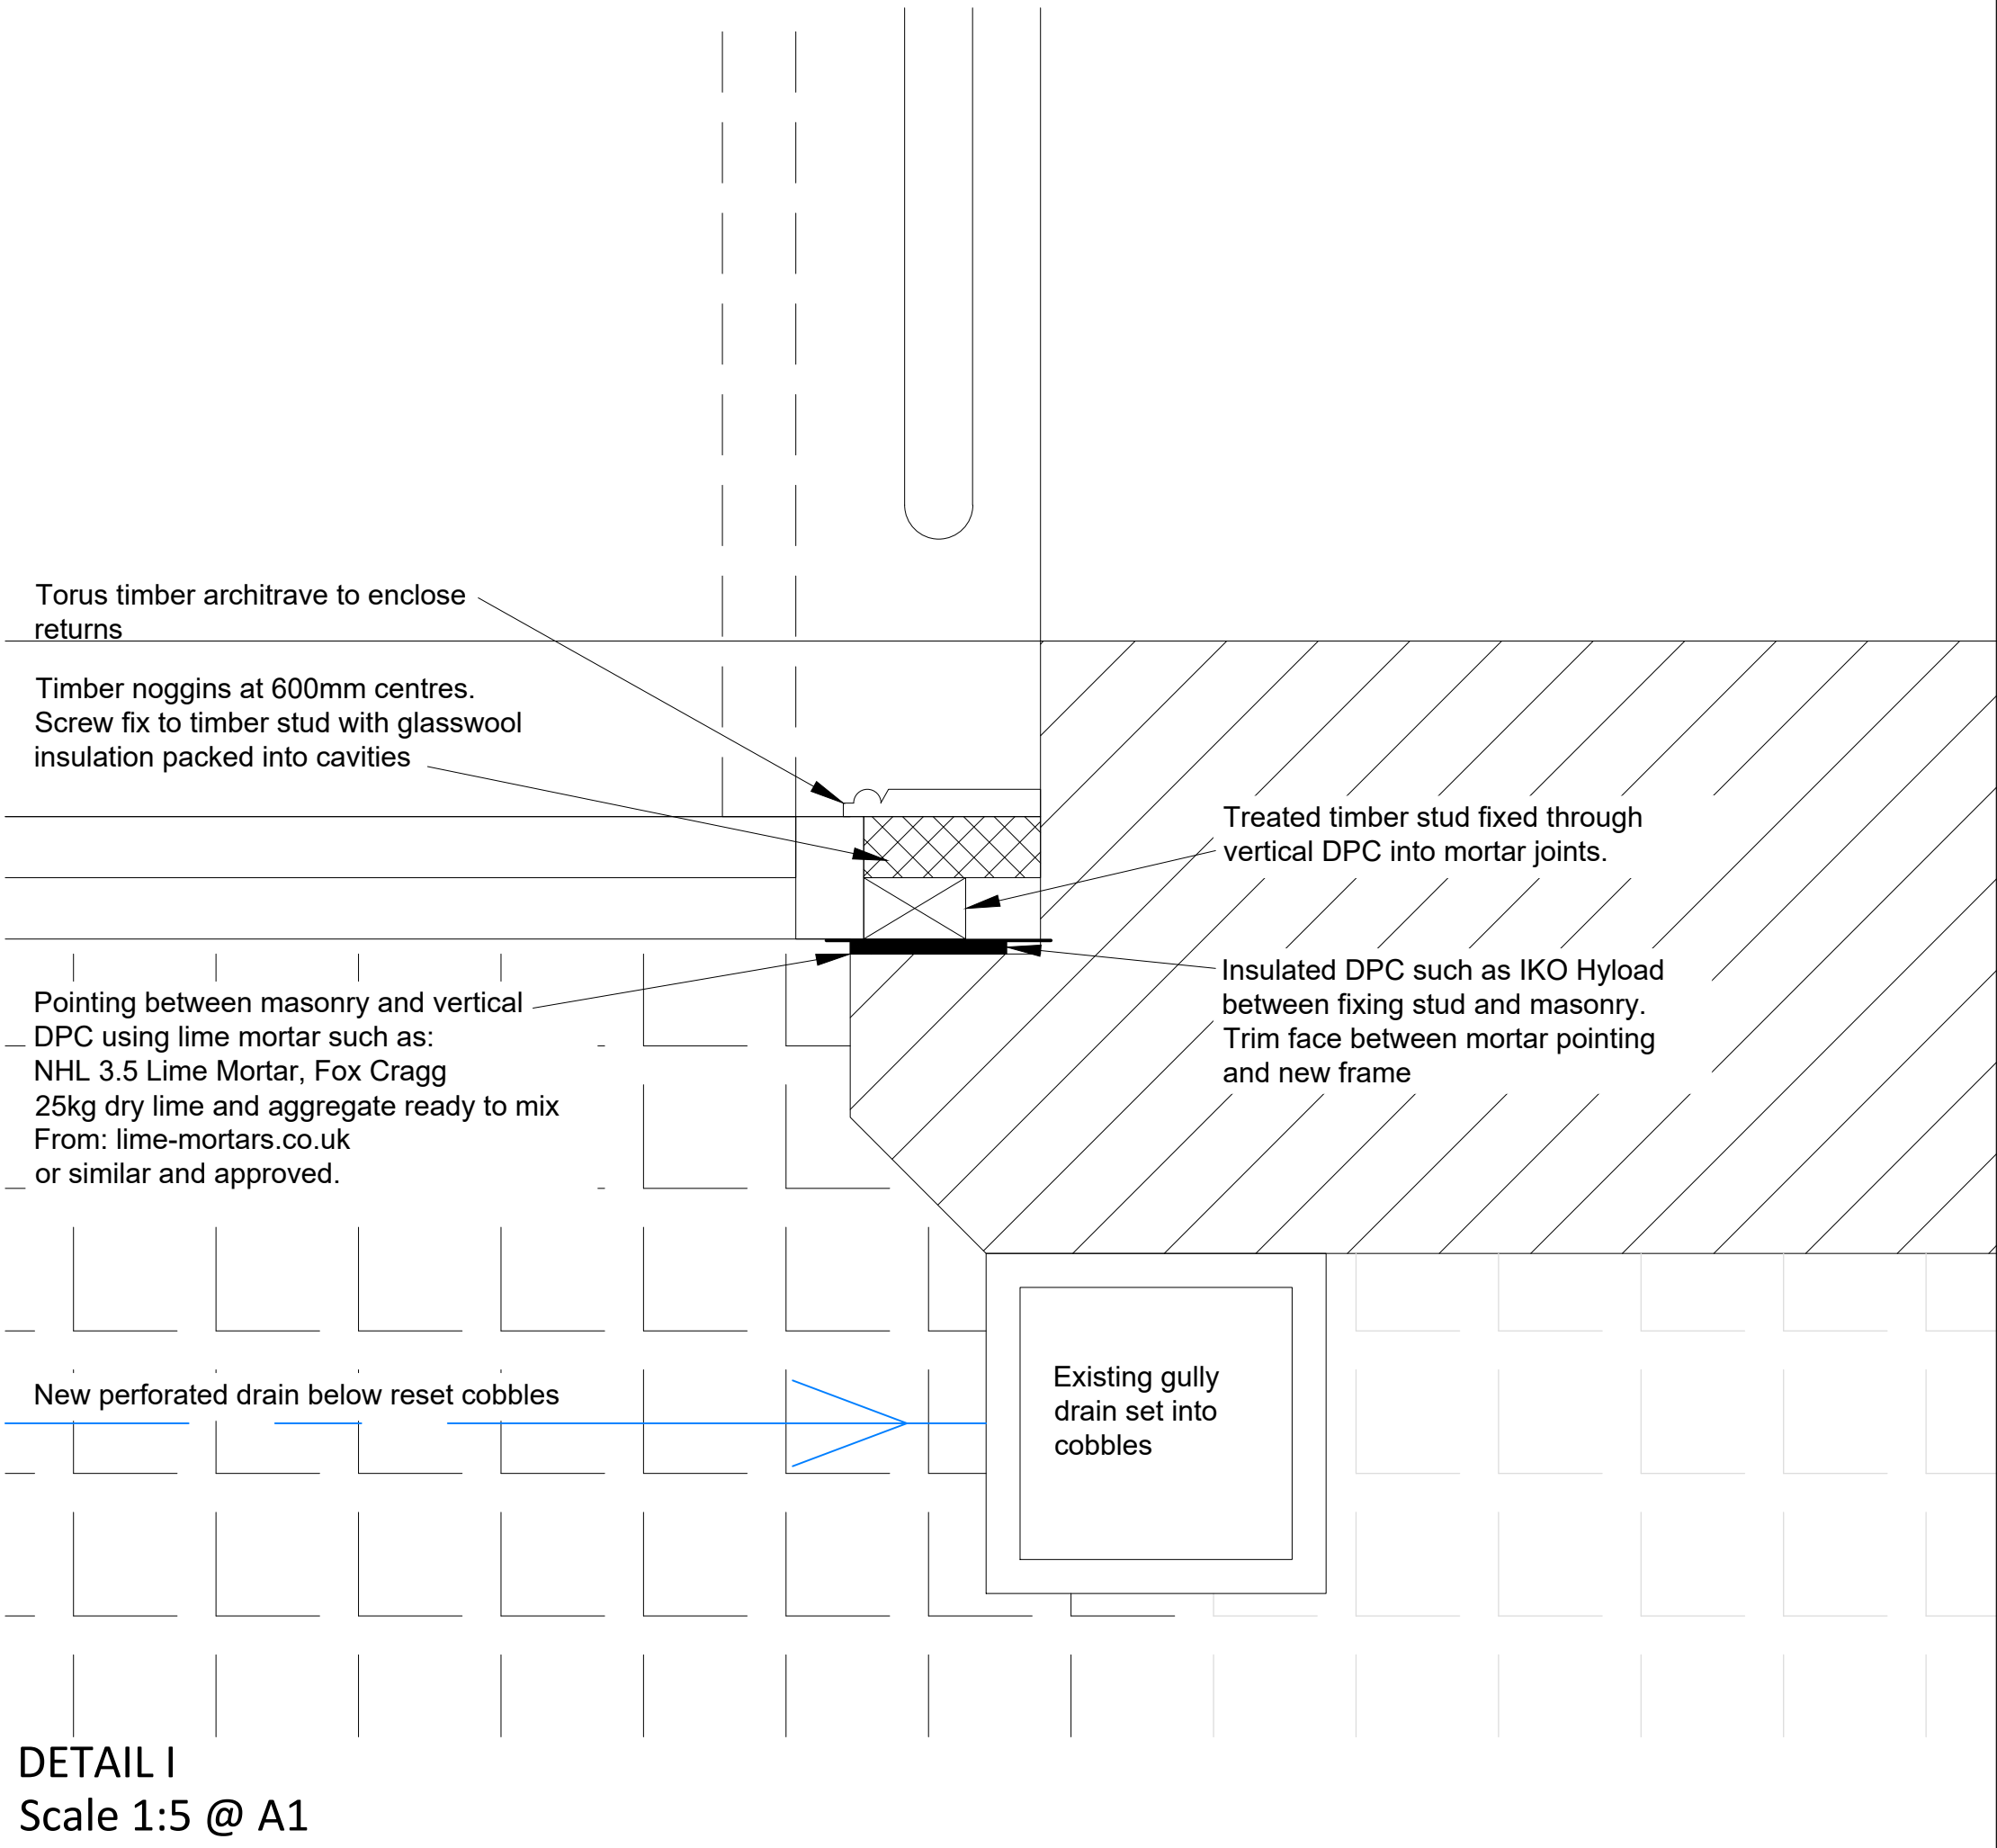
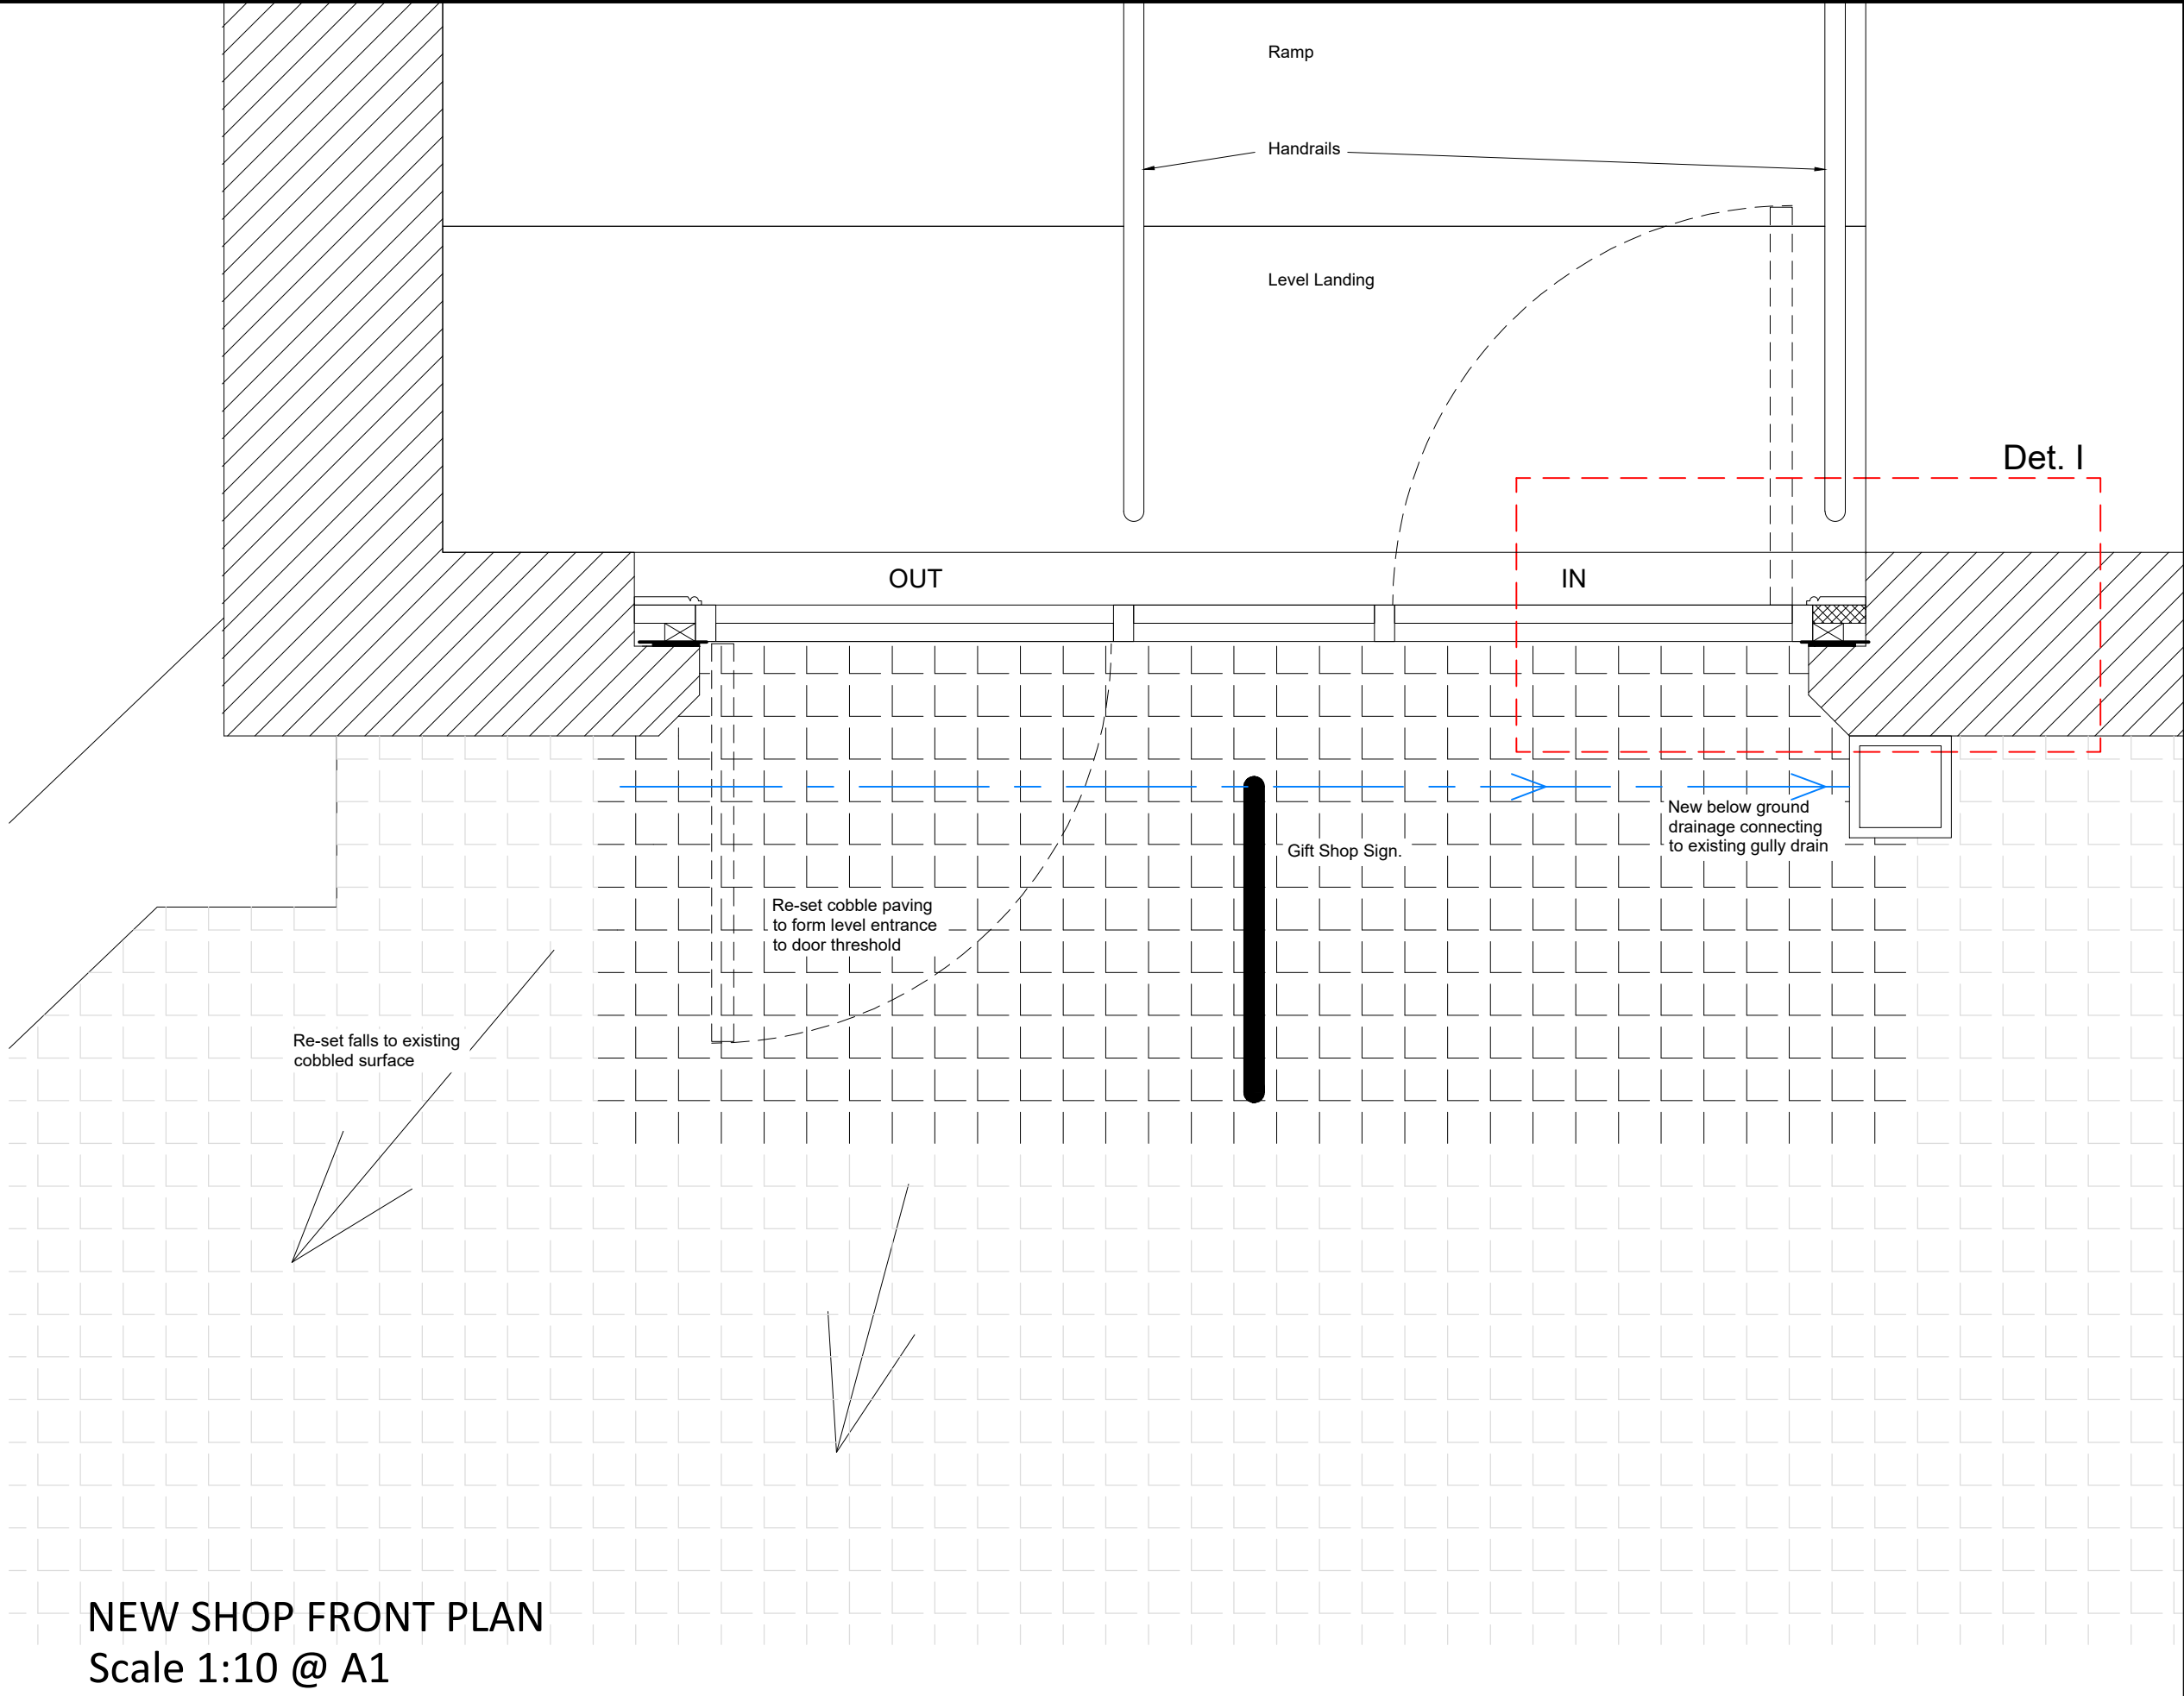
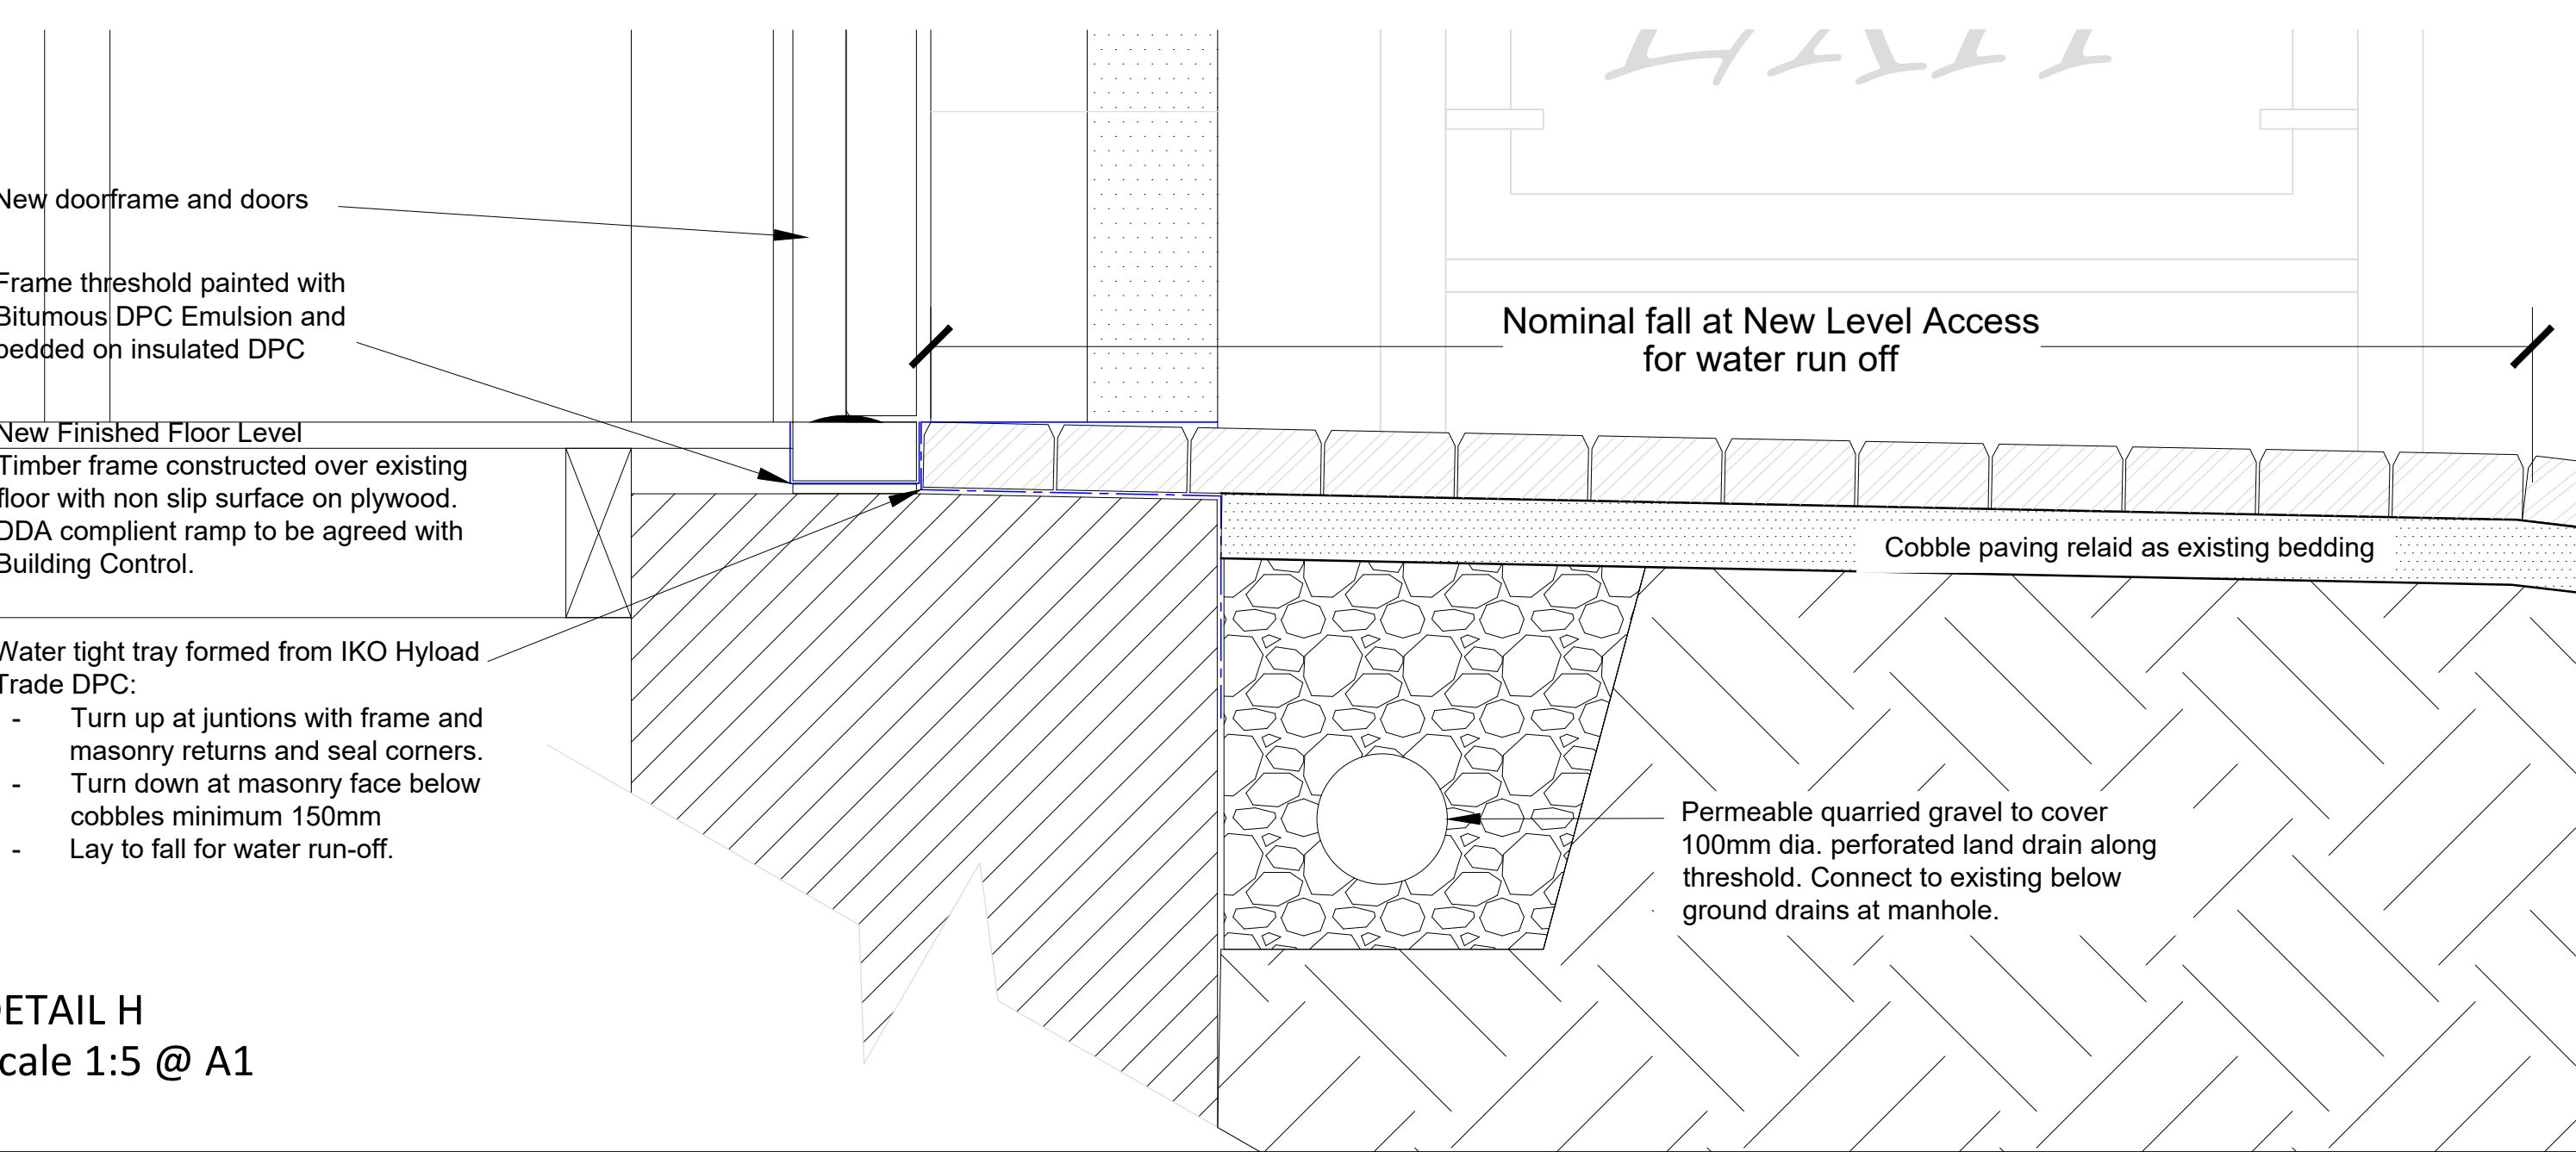


Rev
Dwg No
Project

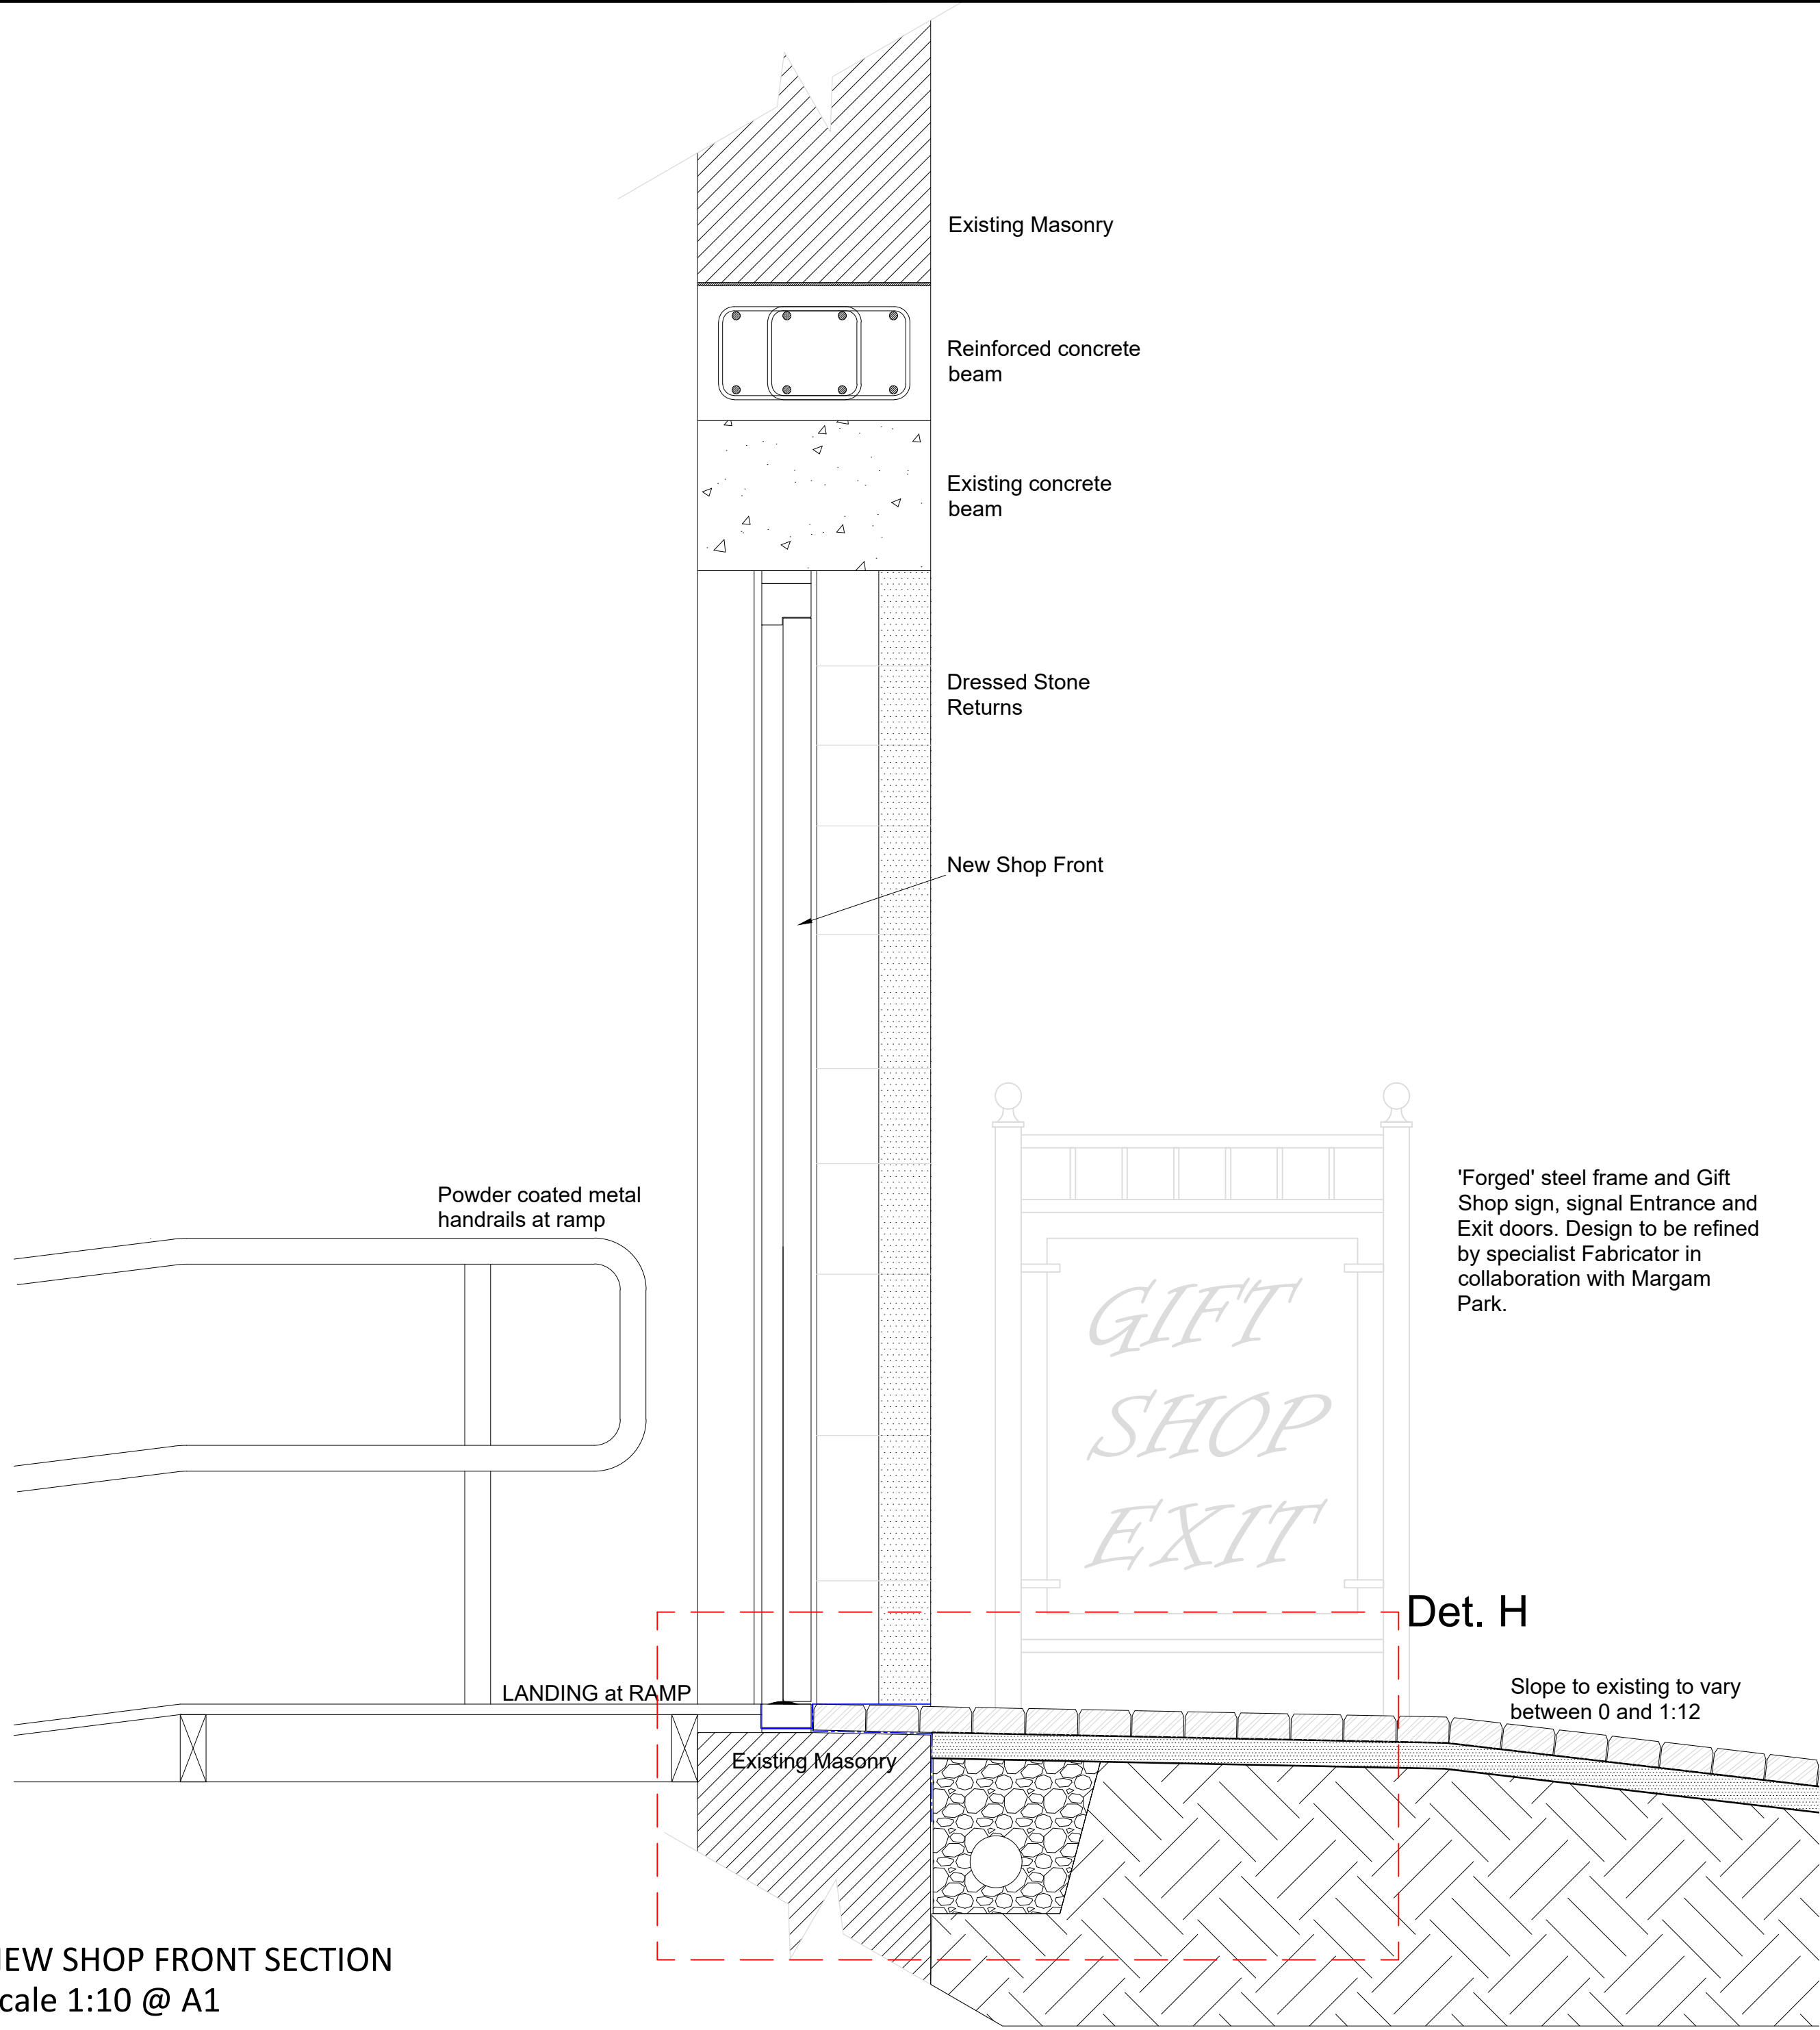

NOTES						
1. All dimensions in millimetres unless otherwise stated.						