


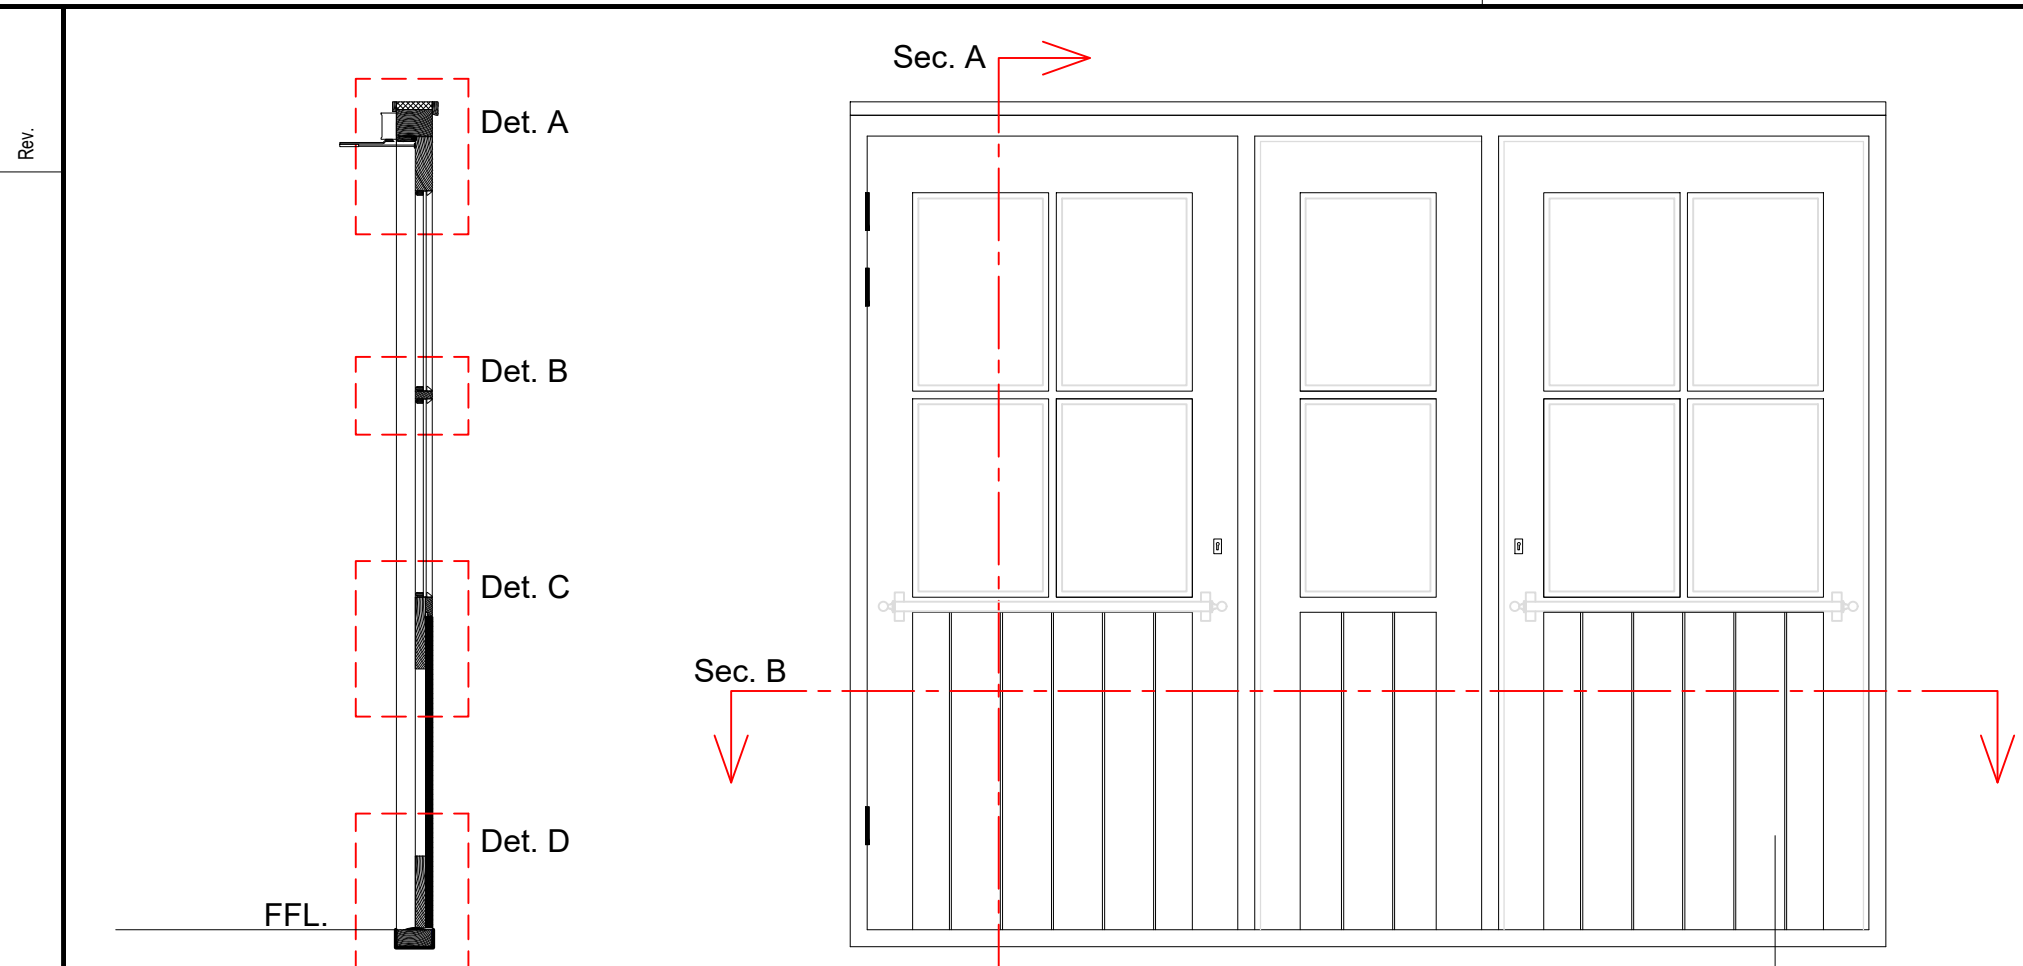


SECTION A
1:20 @ A1


EXTERIOR ELEV.
1:20 @ A1

SECTION B
1:20 @ A1


INTERIOR ELEV.
1:20 @ A1

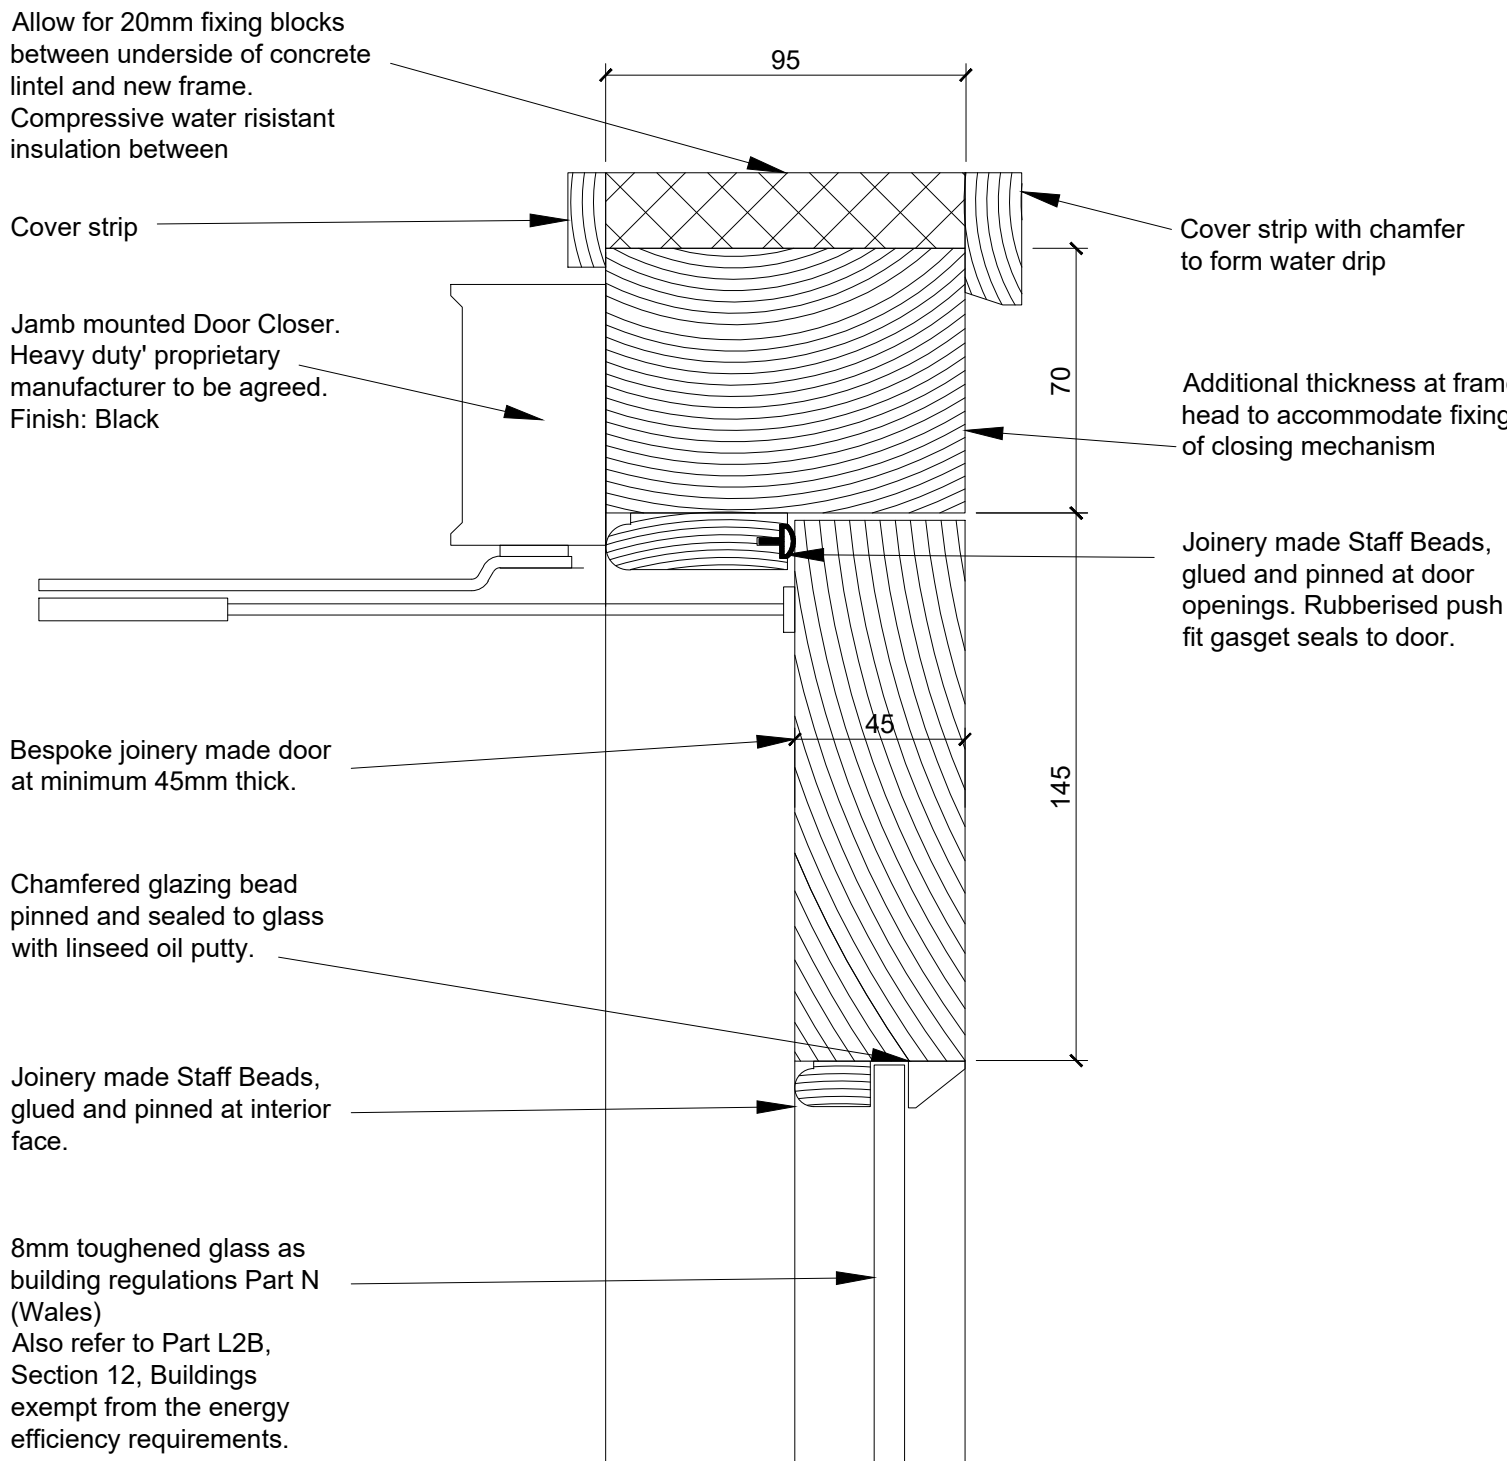


DETAIL A
Scale 1:2 @ A1

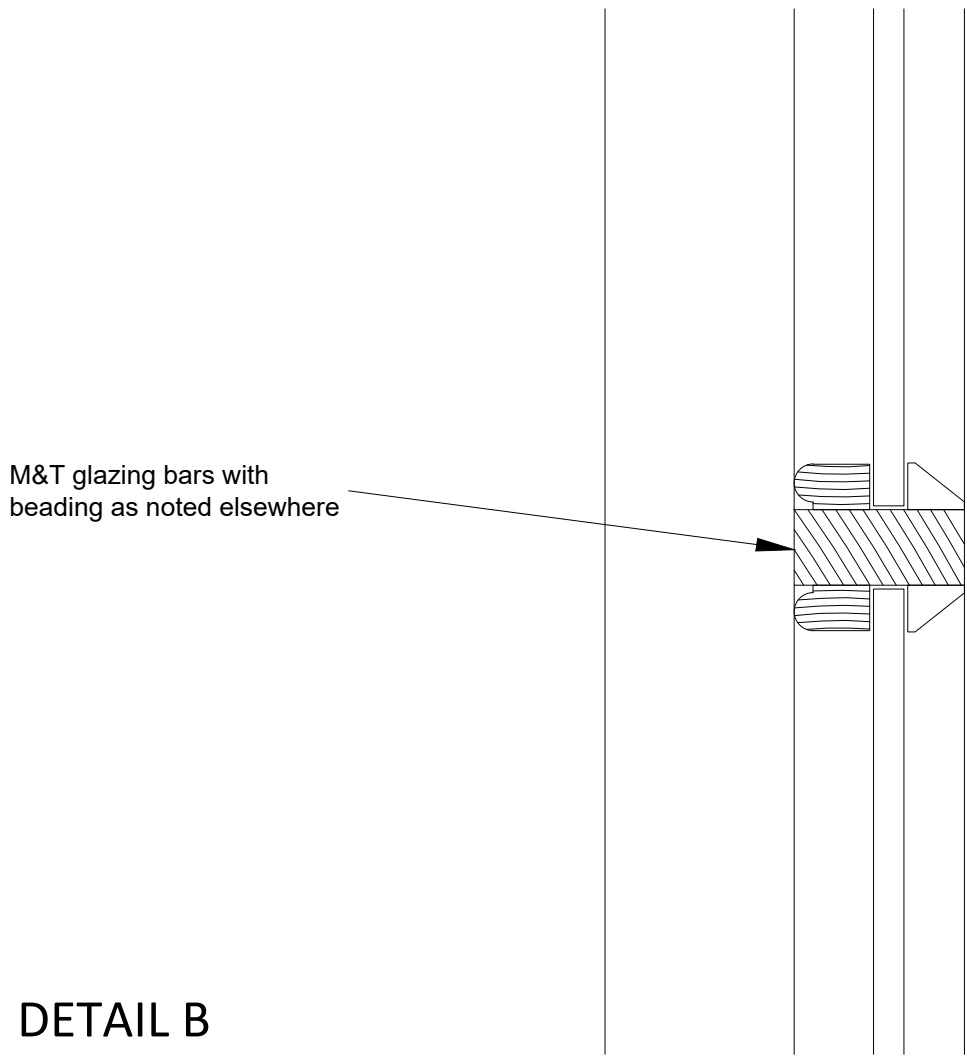


DETAIL B
Scale 1:2 @ A1

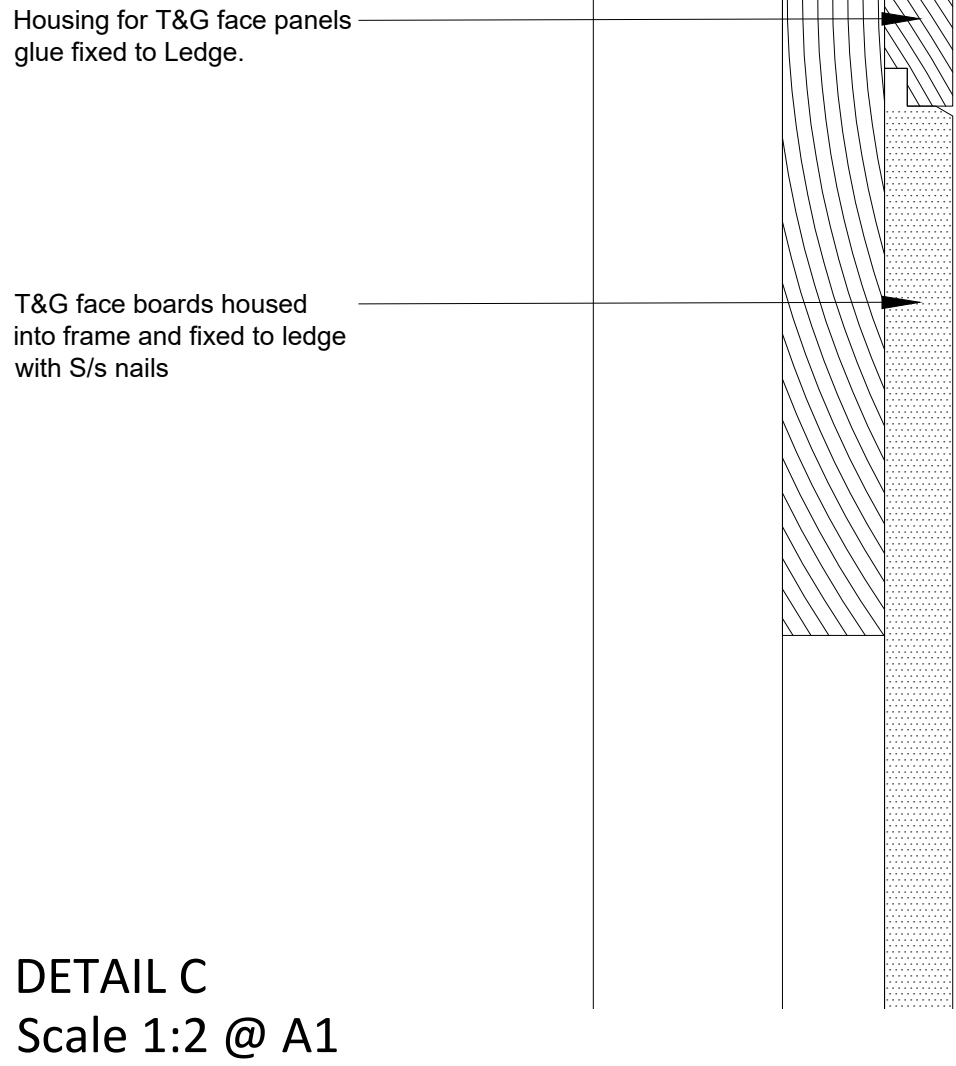


DETAIL C
Scale 1:2 @ A1

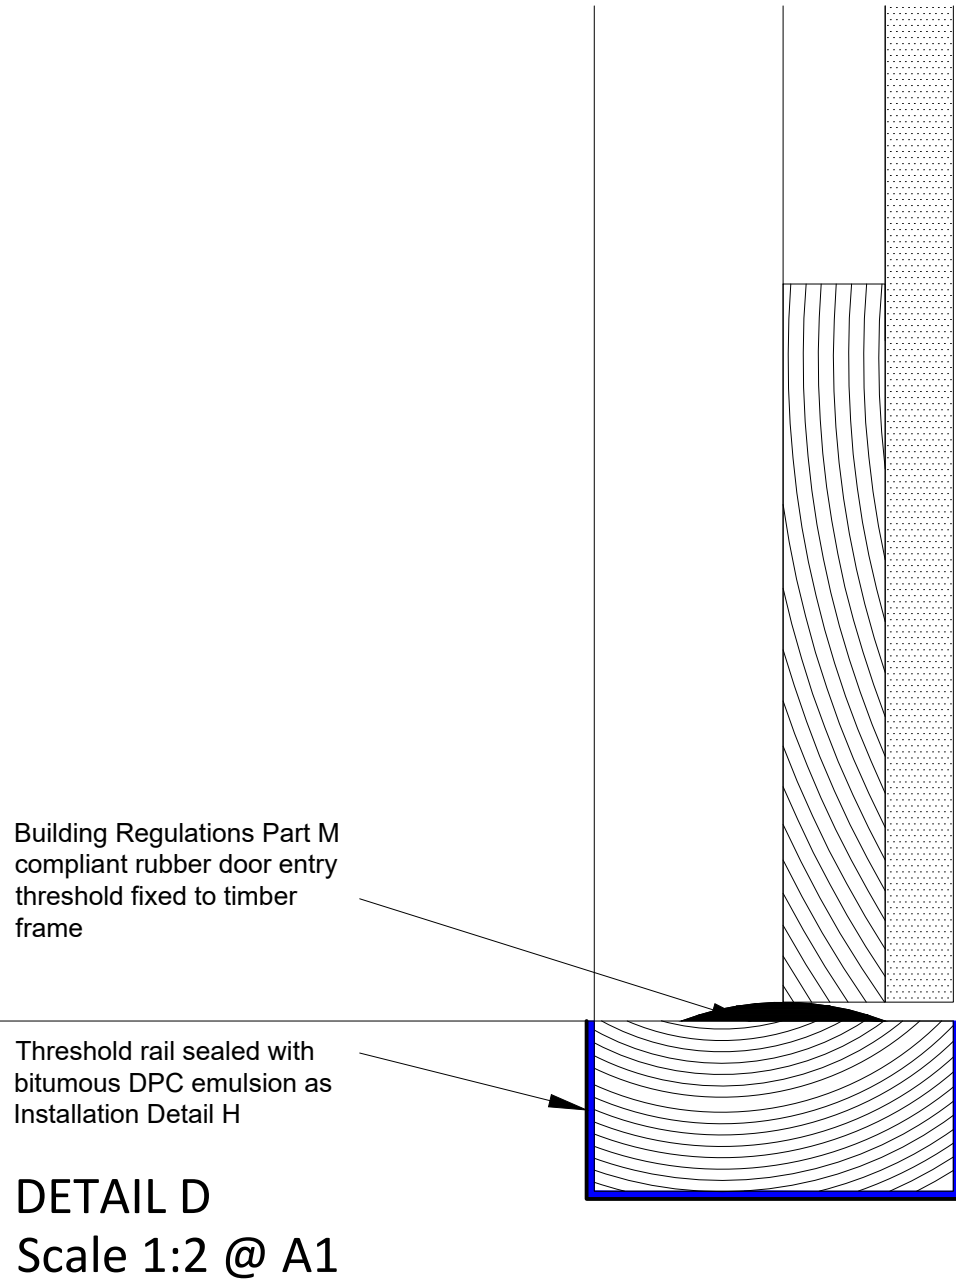


DETAIL D
Scale 1:2 @ A1

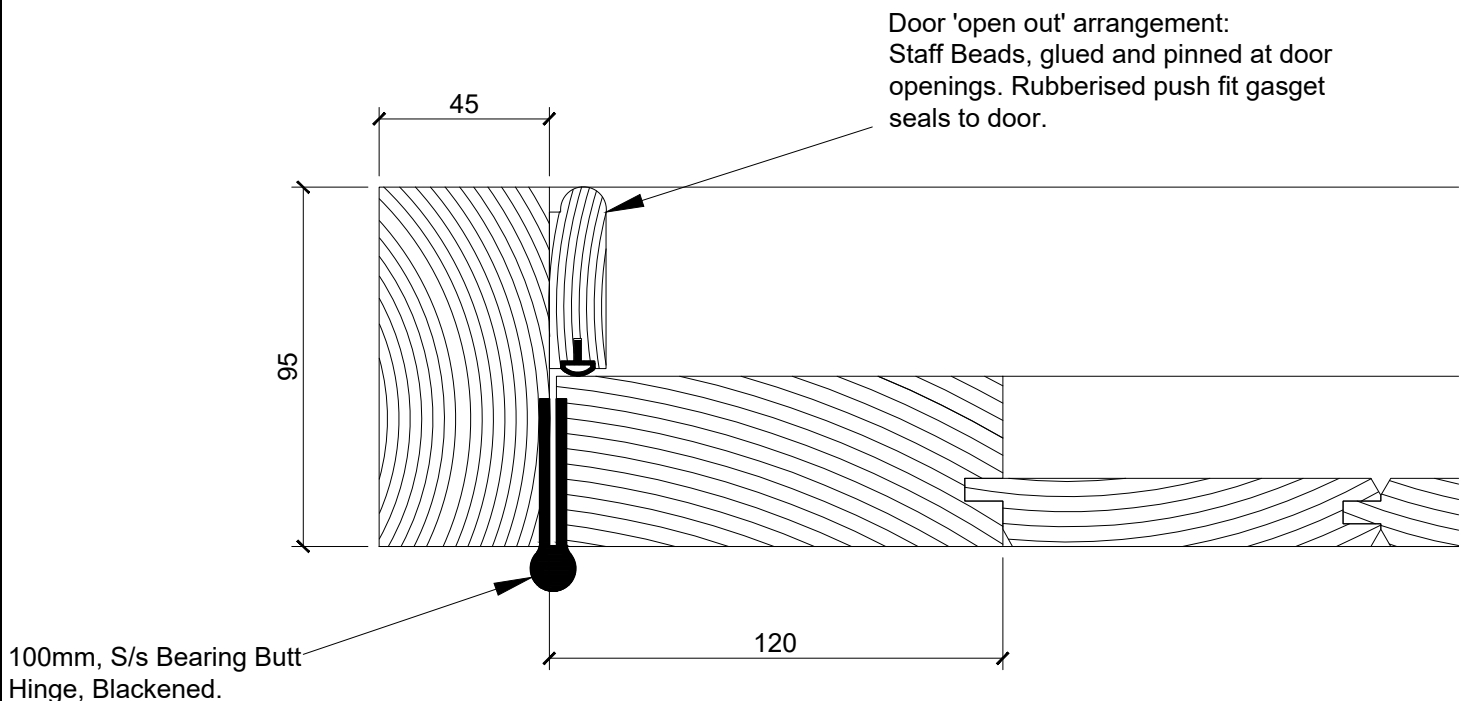

DETAIL E
Scale 1:2 @ A1

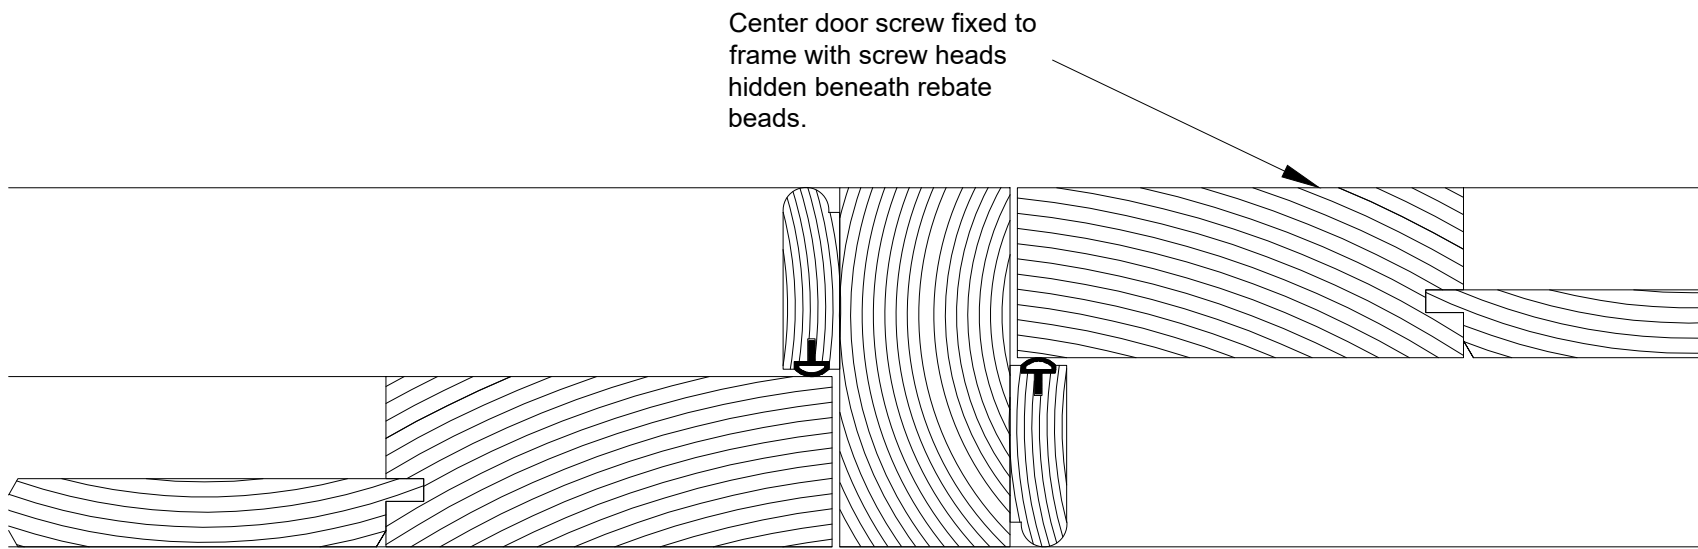

DETAIL F
Scale 1:2 @ A1

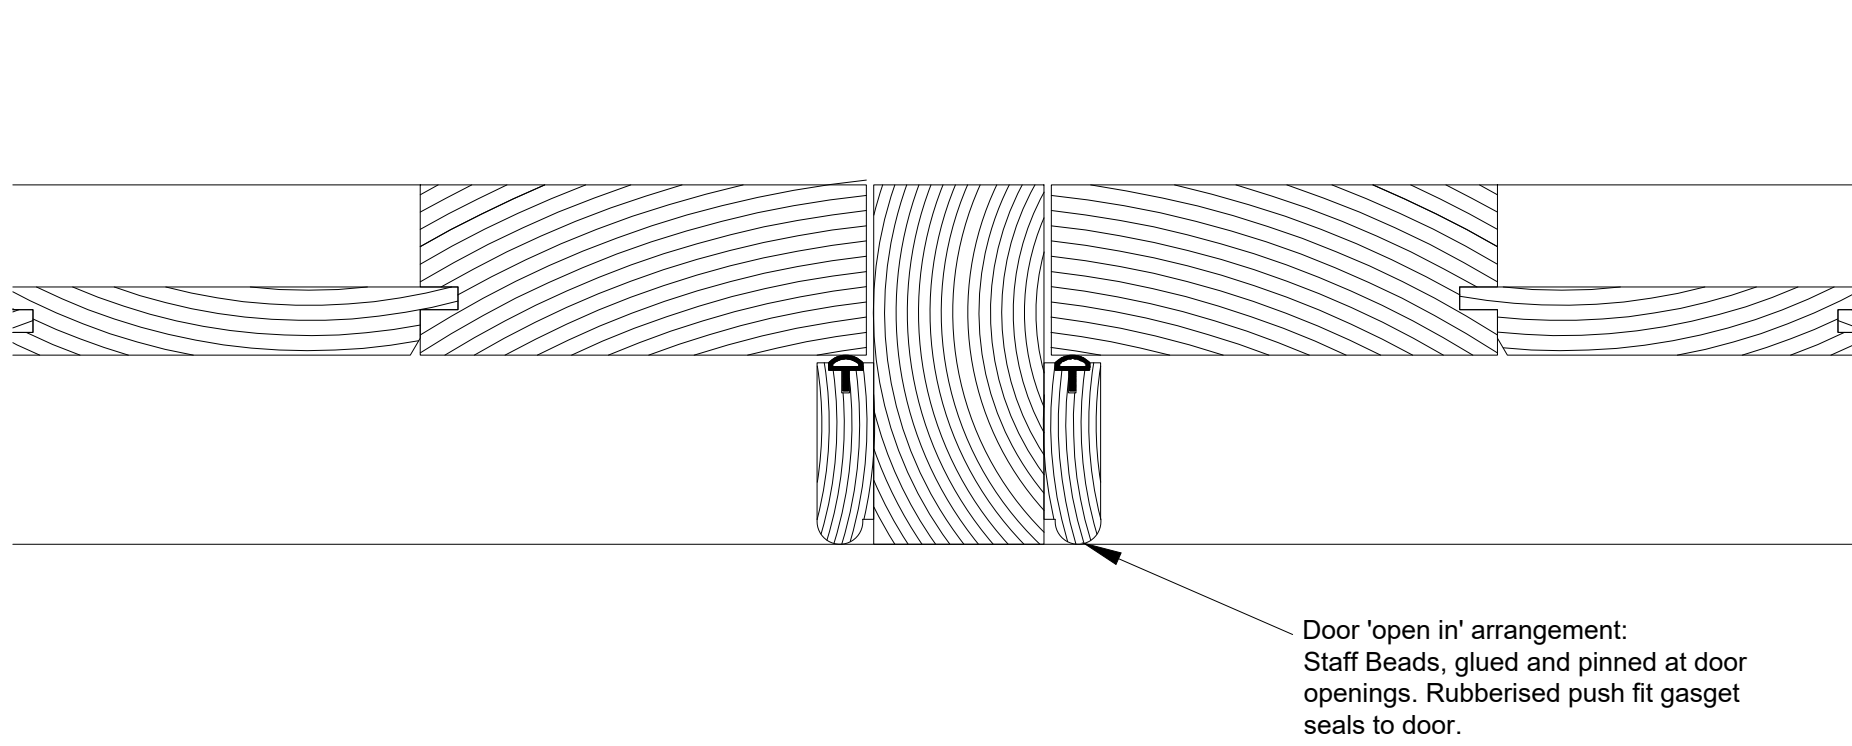

DETAIL G
Scale 1:2 @ A1

NOTES

1. All dimensions in millimetres unless otherwise stated.

All timber to be minimum of Unsorted Grade Redwood Pine as BS EN 942

Treatex Classic Colours, Forest Green applied as manufacturers specifications. Paint all surfaces with first coat during manufacture to ensure coverage within the T&G joints and timber beading.

Rev	Details	Dr	Ch	Apr	Date
-----	---------	----	----	-----	------



PROPERTY & REGENERATION
Nicola Pearce BSc(Hons) DipTP MRTPI
DIRECTOR OF ENVIRONMENT AND REGENERATION
THE QUAYS, BRUNEL WAY
BAGLAN ENERGY PARK SA11 2GG
www.npt.gov.uk

Project
MARGAM COUNTRY PARK
GIFT SHOP
SHOP FRONT

Drawing Title
JOINERY DETAILS

File No.	Property Ref. No.
Drawn	TJE
Date	Sept 2021
Scales	Varies
Drawing No.	A - 1234 - 03