



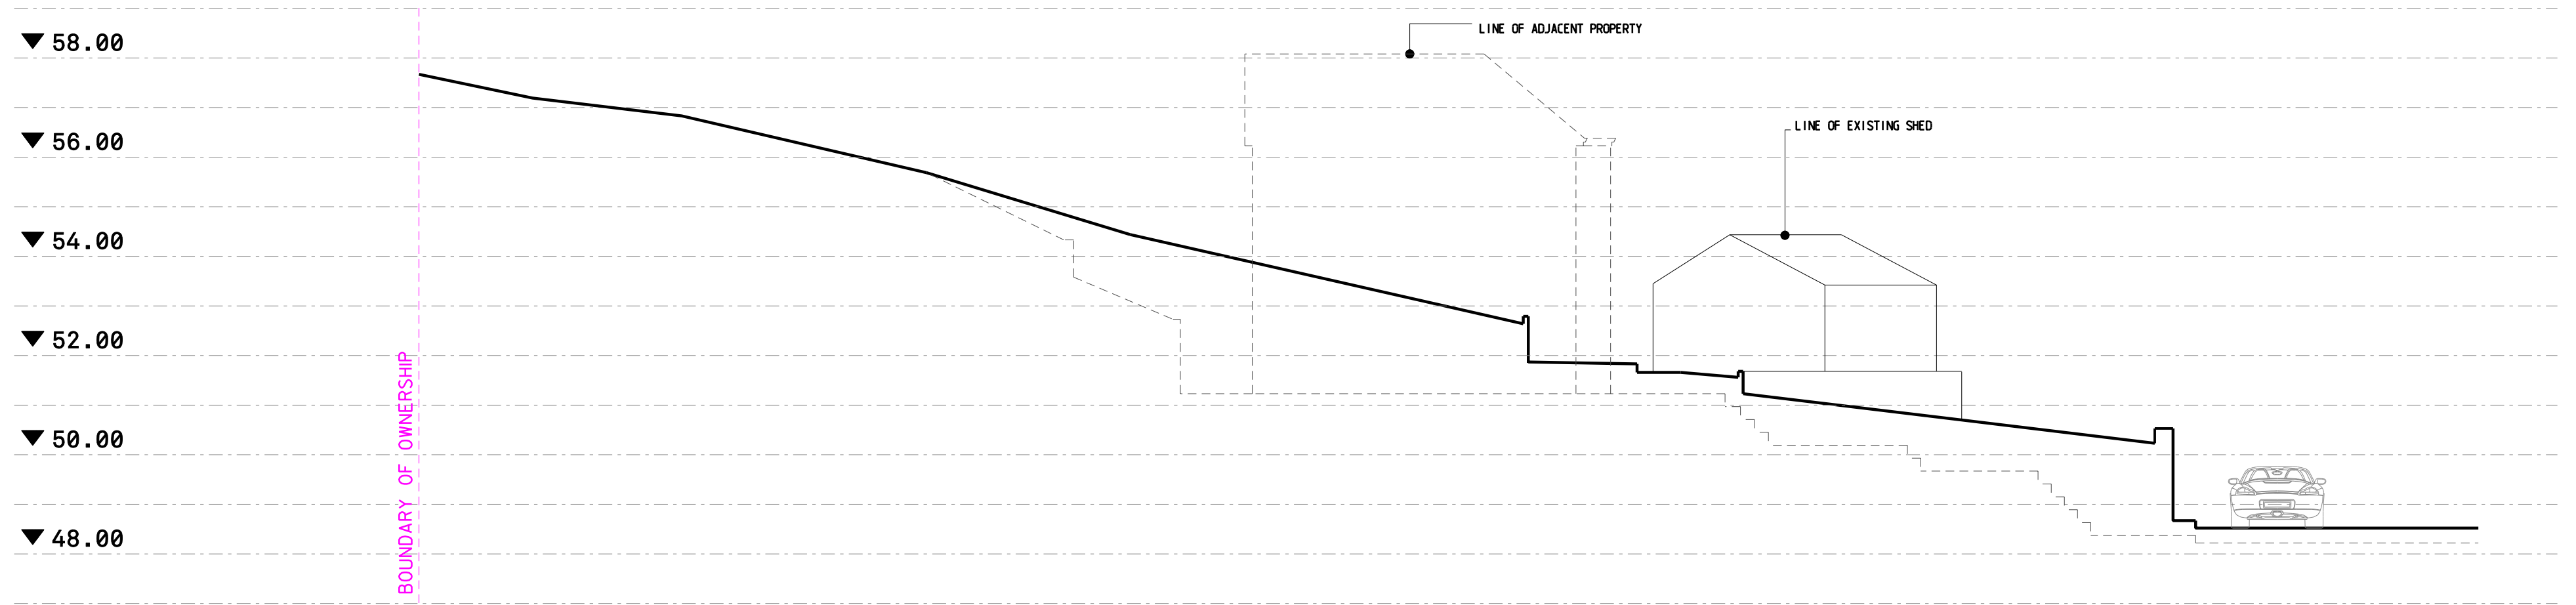

EXISTING SECTION A-A'

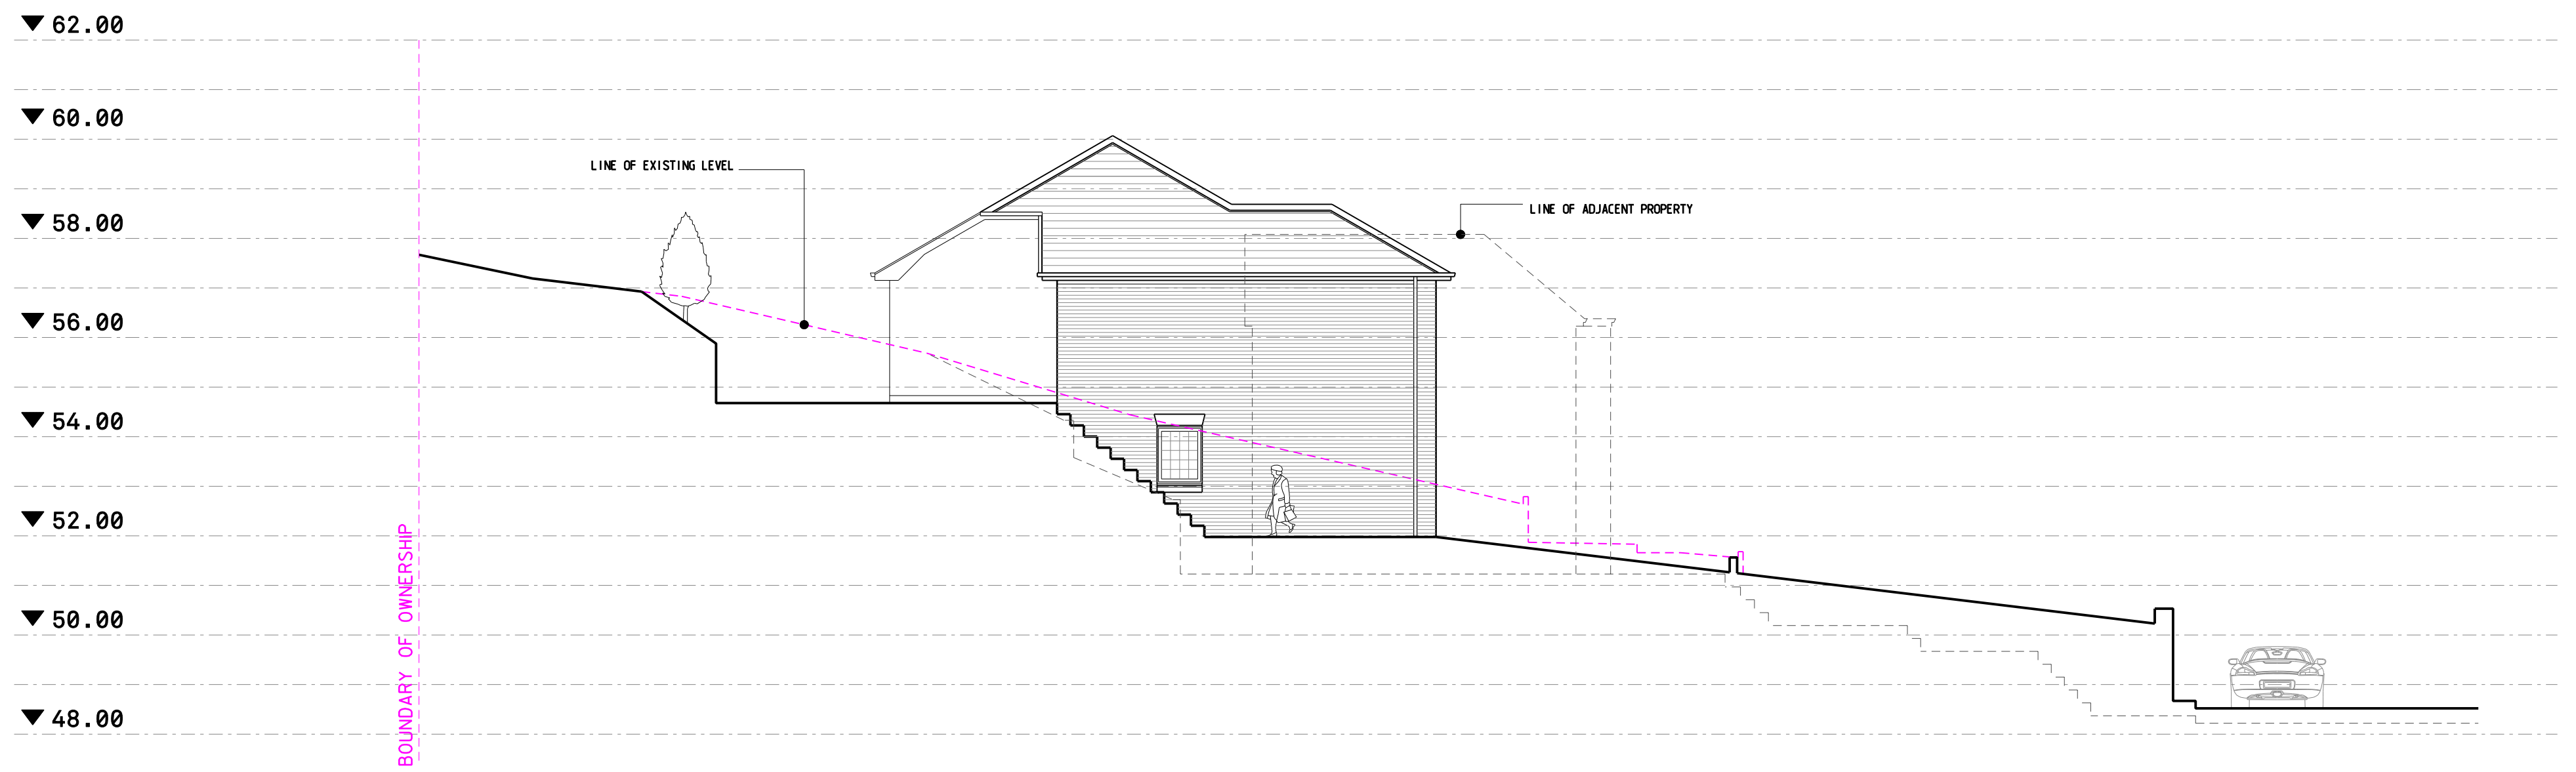

PROPOSED SECTION A-A'

NOTE:
 SECTIONS ARE DIAGRAMMATIC PURPOSES ONLY.
 LEVELS & GRADIENTS OF ACCESS ROAD ARE TO BE
 SET OUT TO LOCAL AUTHORITY HIGHWAYS
 REQUIREMENTS PRIOR TO COMMENCEMENT OF WORKS.

revisions
REVISION A / 22-06-10
01. ADDITIONAL SECTIONAL INFORMATION PROVIDED
project

PROPOSED NEW DWELLING
 AT LAND ADJACENT TO 12
 HEOL-Y-GLYN, GLYN-NEATH

title		
EXISTING & PROPOSED SECTION A-A'		
date	scale	drawn by
22.06.10	1:100 on A2	SN
drawing number		
09/2010/005A		
client		
Mr. J. Jackson		