


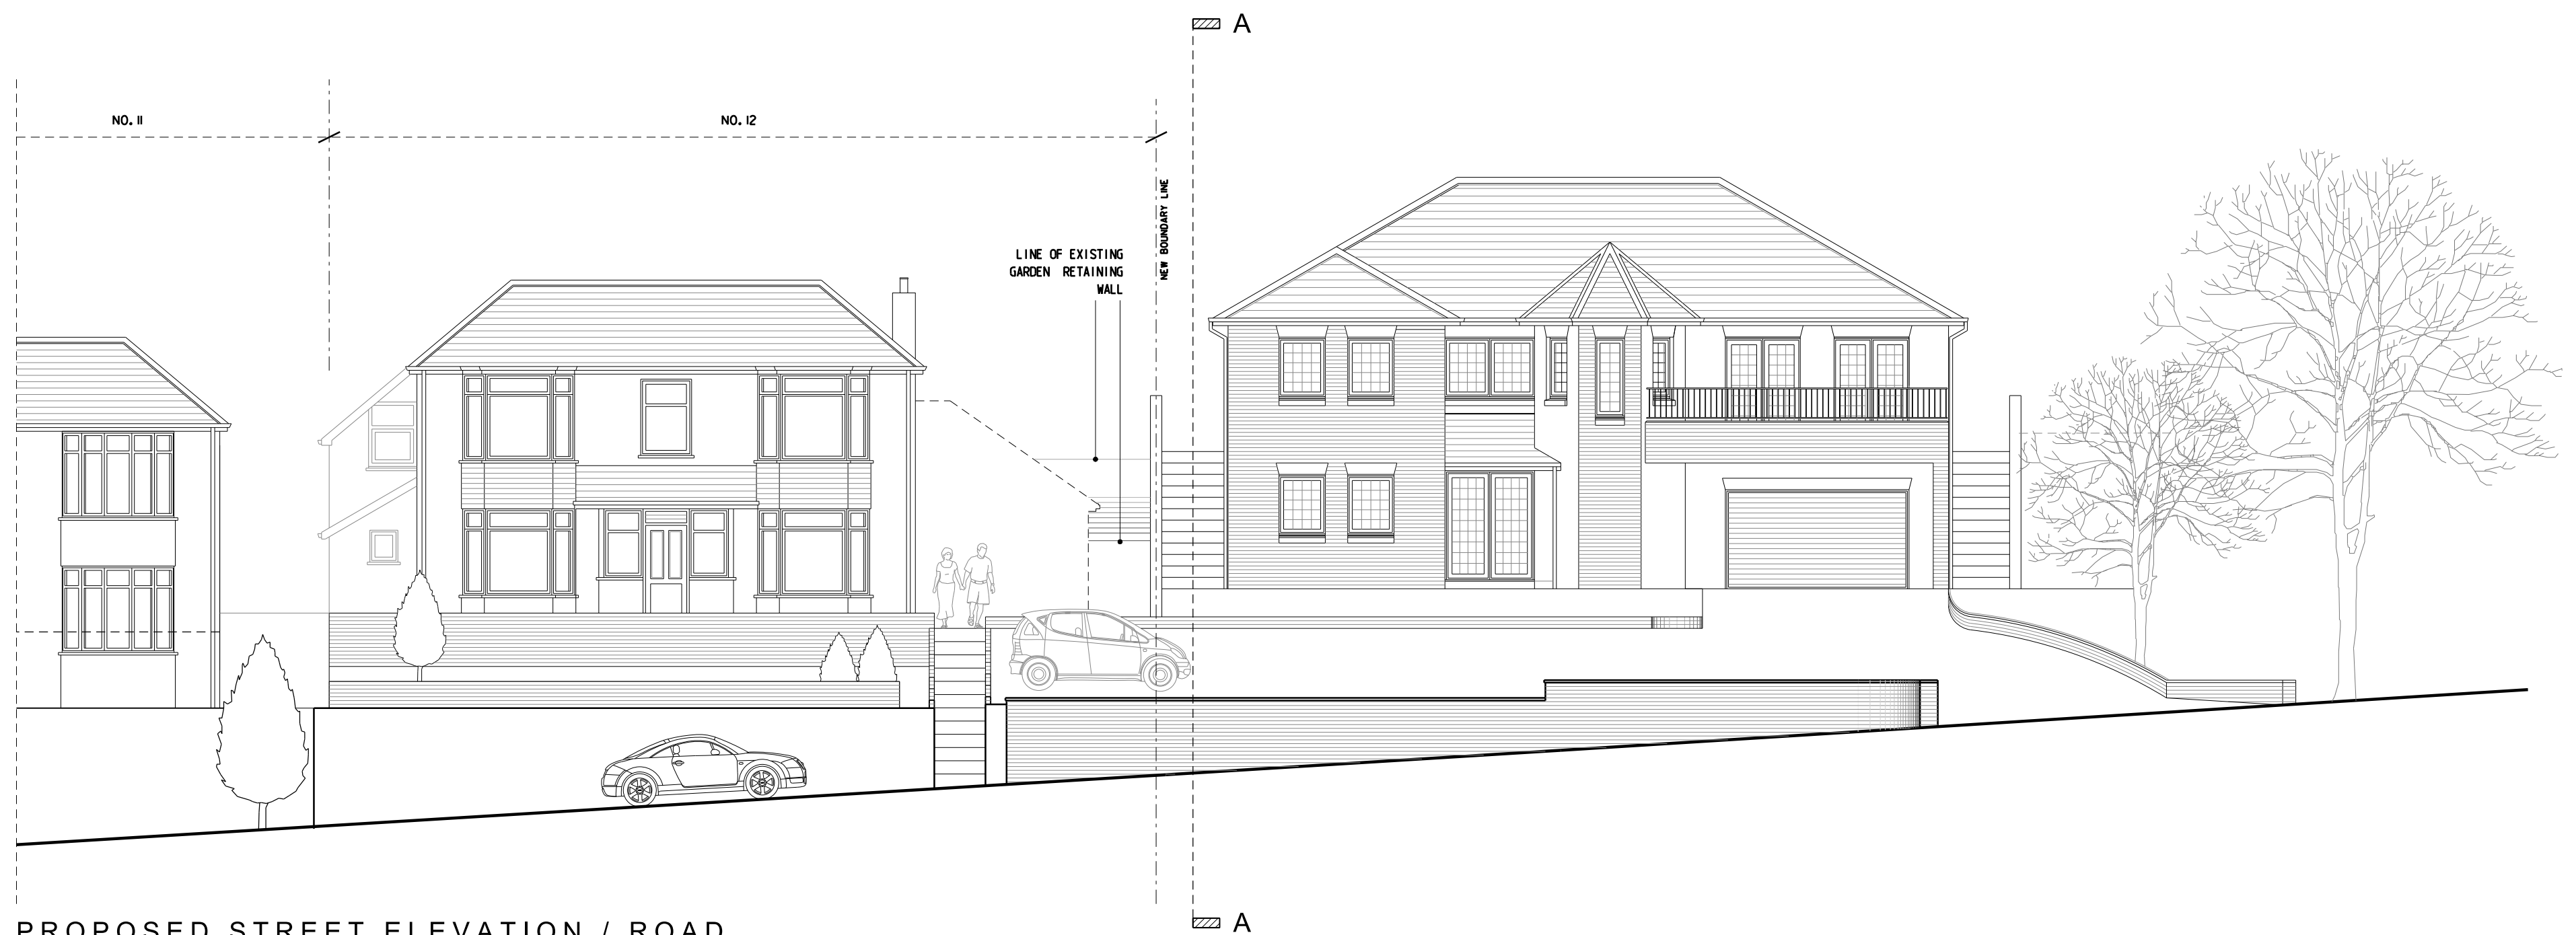

PROPOSED STREET ELEVATION / ROAD
SECTION

revisions
REVISION A / 12-10-10
01 amendment to front column to accommodate
car parking spaces.


project

title
PROPOSED STREET
ELEVATION / ROAD SECTION

date 12.10.10	scale 1:100 on A2	drawn by SN
drawing number 09/2010/006A		

PROPOSED NEW DWELLING
AT LAND ADJACENT TO 12
HEOL-Y-GLYN, GLYN-NEATH

client.
Mr. J. Jackson

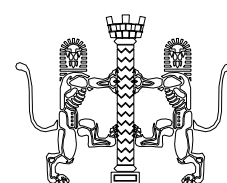

ALLAN STUCKEY
a r c h i t e c t s
CHARTERED ARCHITECTS - PLANNING & BUILDING SURVEYING

Dean Street Studios
20 Dean Street
Aberdare
Mid Glamorgan
CF44 7BN
Office: 01685 886971
www.allanstuckeyarchitects.co.uk
admin@allanstuckeyarchitects.co.uk