


Revision			
No	Description	Date	Chkd

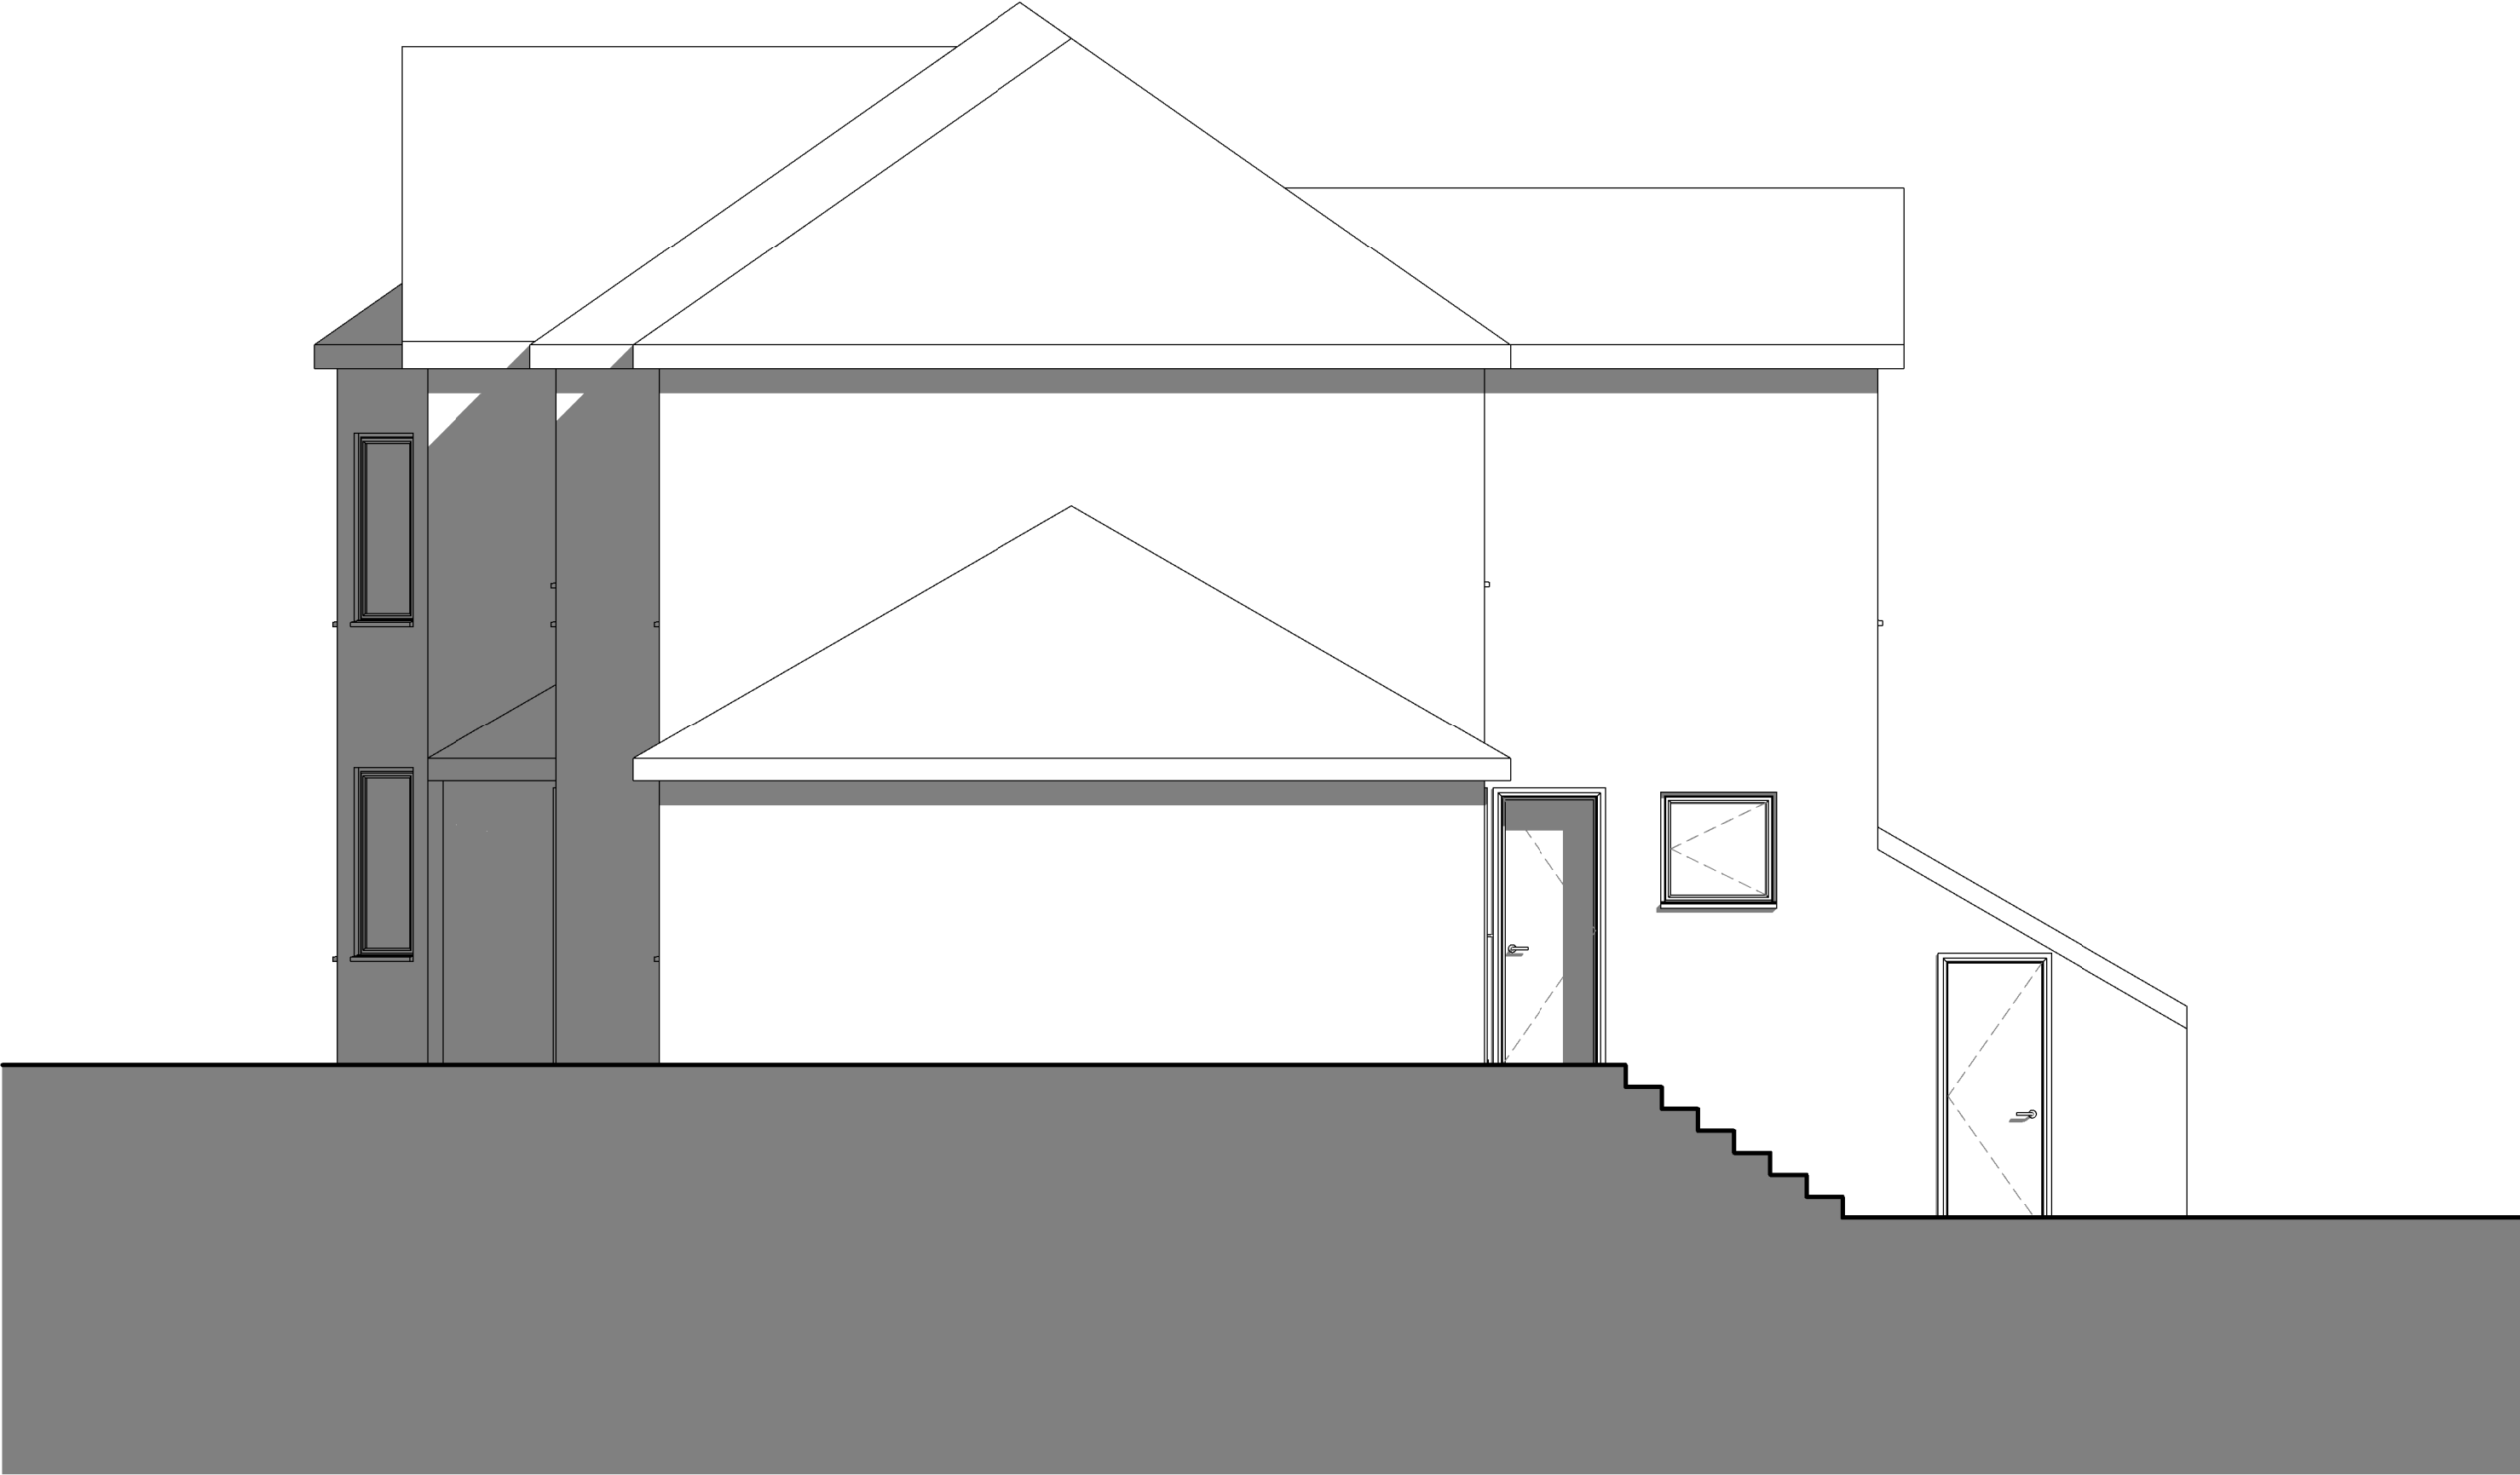

East
1 : 50

North
1 : 50



West
1 : 50



South
1 : 50

C.S.A

CLEAR - SPACE - ARCHITECTURE

Project
REAR EXTENSION
61 DINAS BAGLAN ROAD

Draw Title
EXISTING ELEVATIONS

Date
10/03/21

Scale
1 : 50

Job No
214799

Draw No
A102

Revision

Checked By: Author
Checked By: Author