


Revision			
No	Description	Date	Chkd

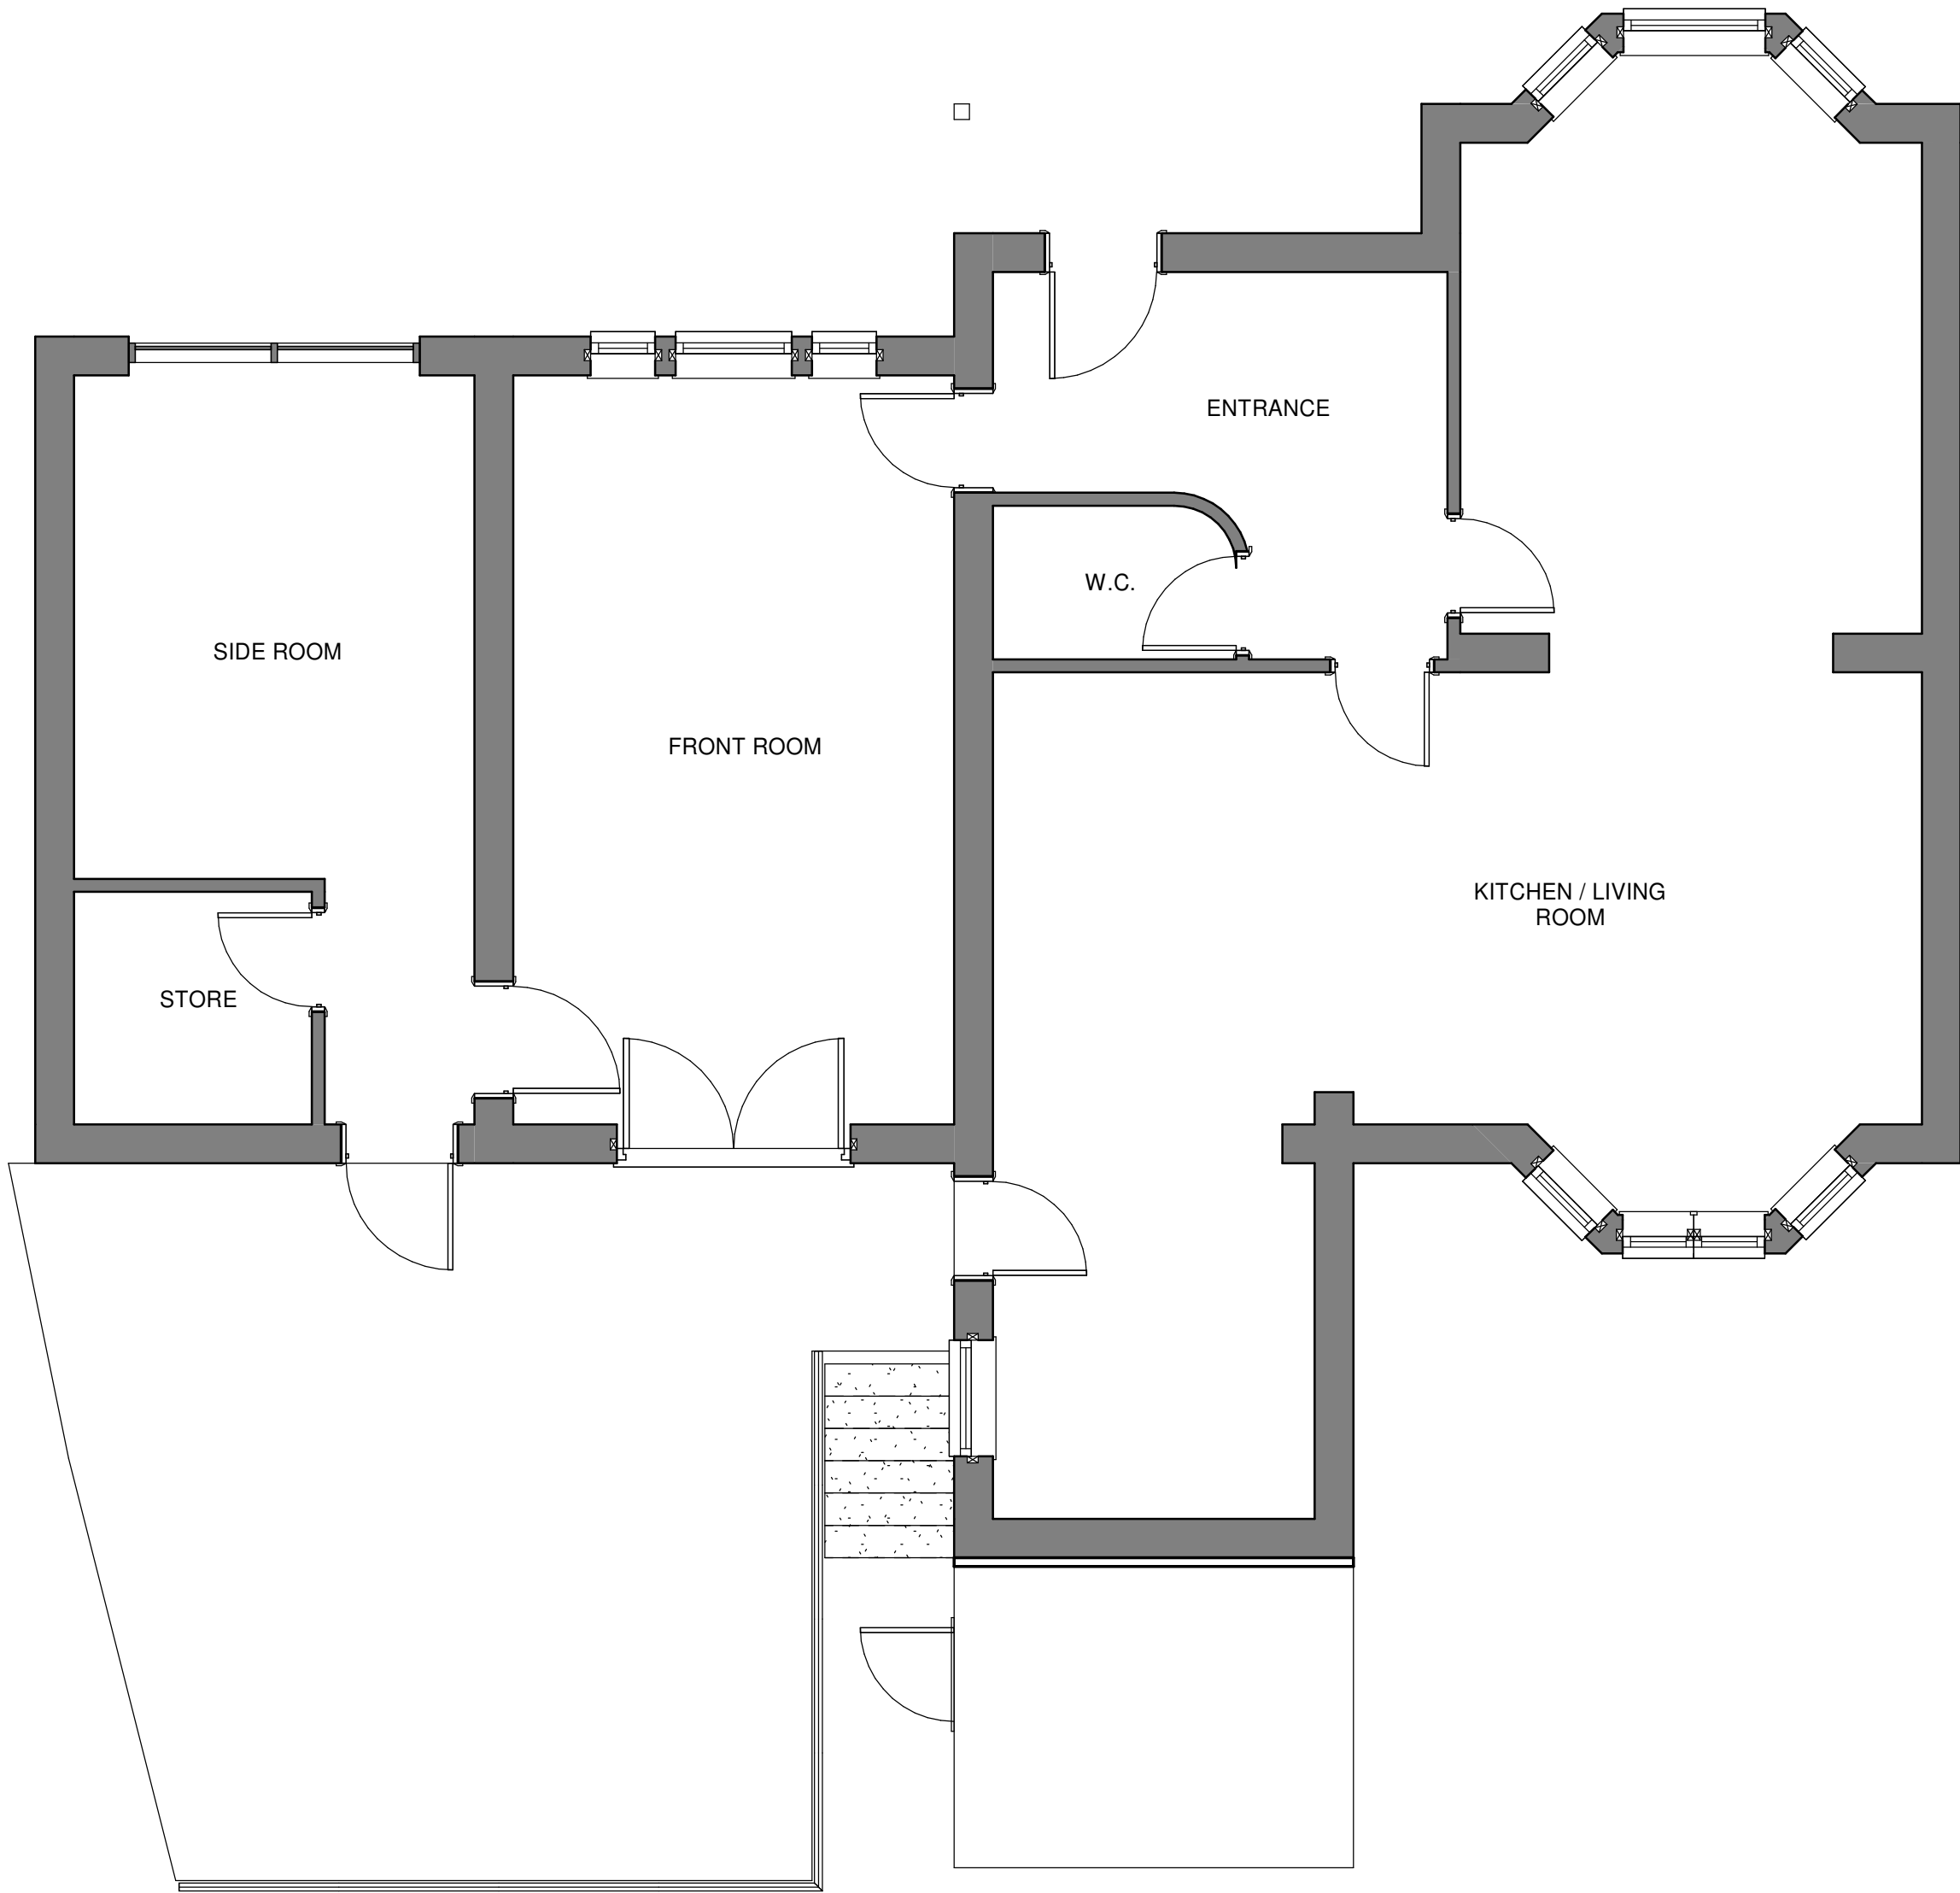

EXISTING FLOOR PLAN
1 : 50

C.S.A CLEAR - SPACE - ARCHITECTURE			
Project	REAR EXTENSION 61 DINAS BAGLAN ROAD		
	EXISTING FLOOR PLANS		
Date	10/27/21	Scale	1 : 50
Job No	214799	Draw No	A107
Revision		Checked By: Author Checked By: Checker	