

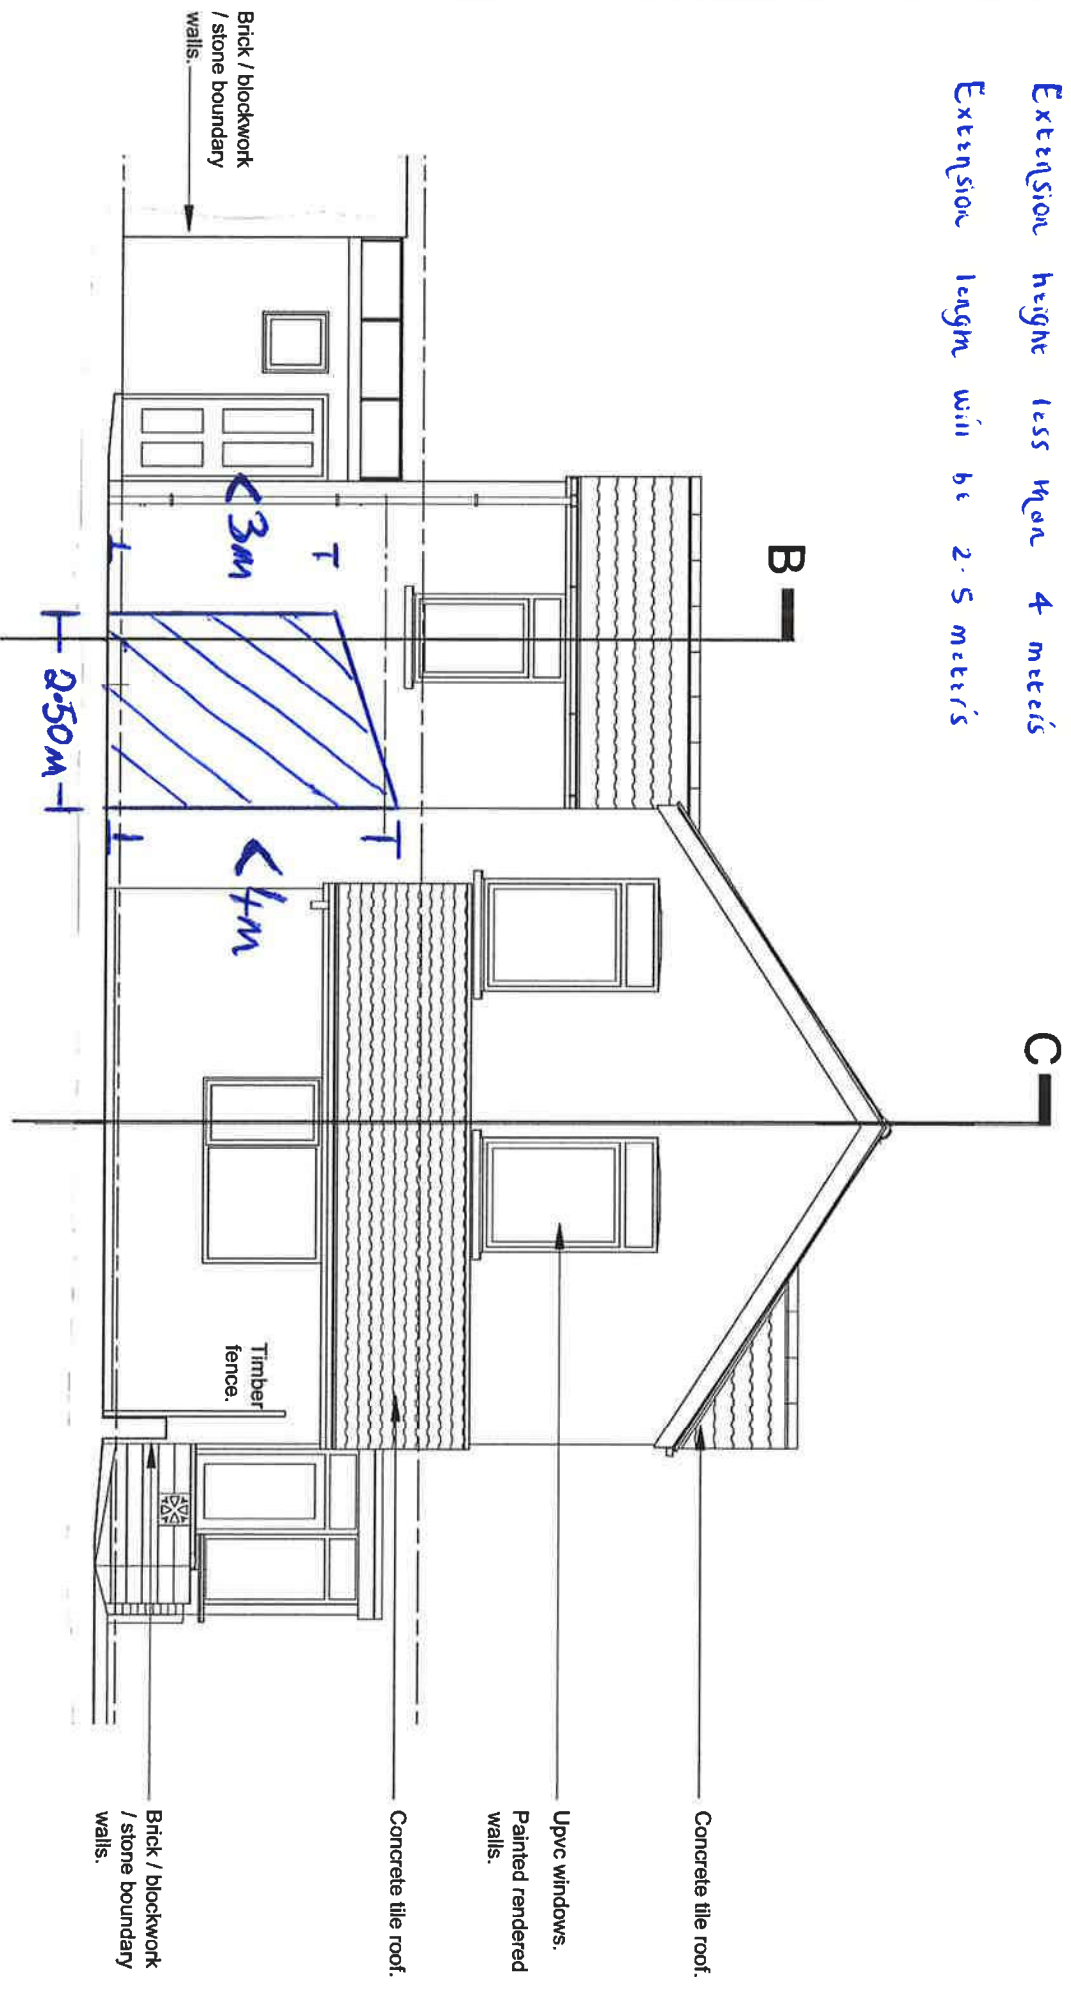


Eaves height less than 3 meters  
Extension height less than 4 meters  
Extension length will be 2.5 meters

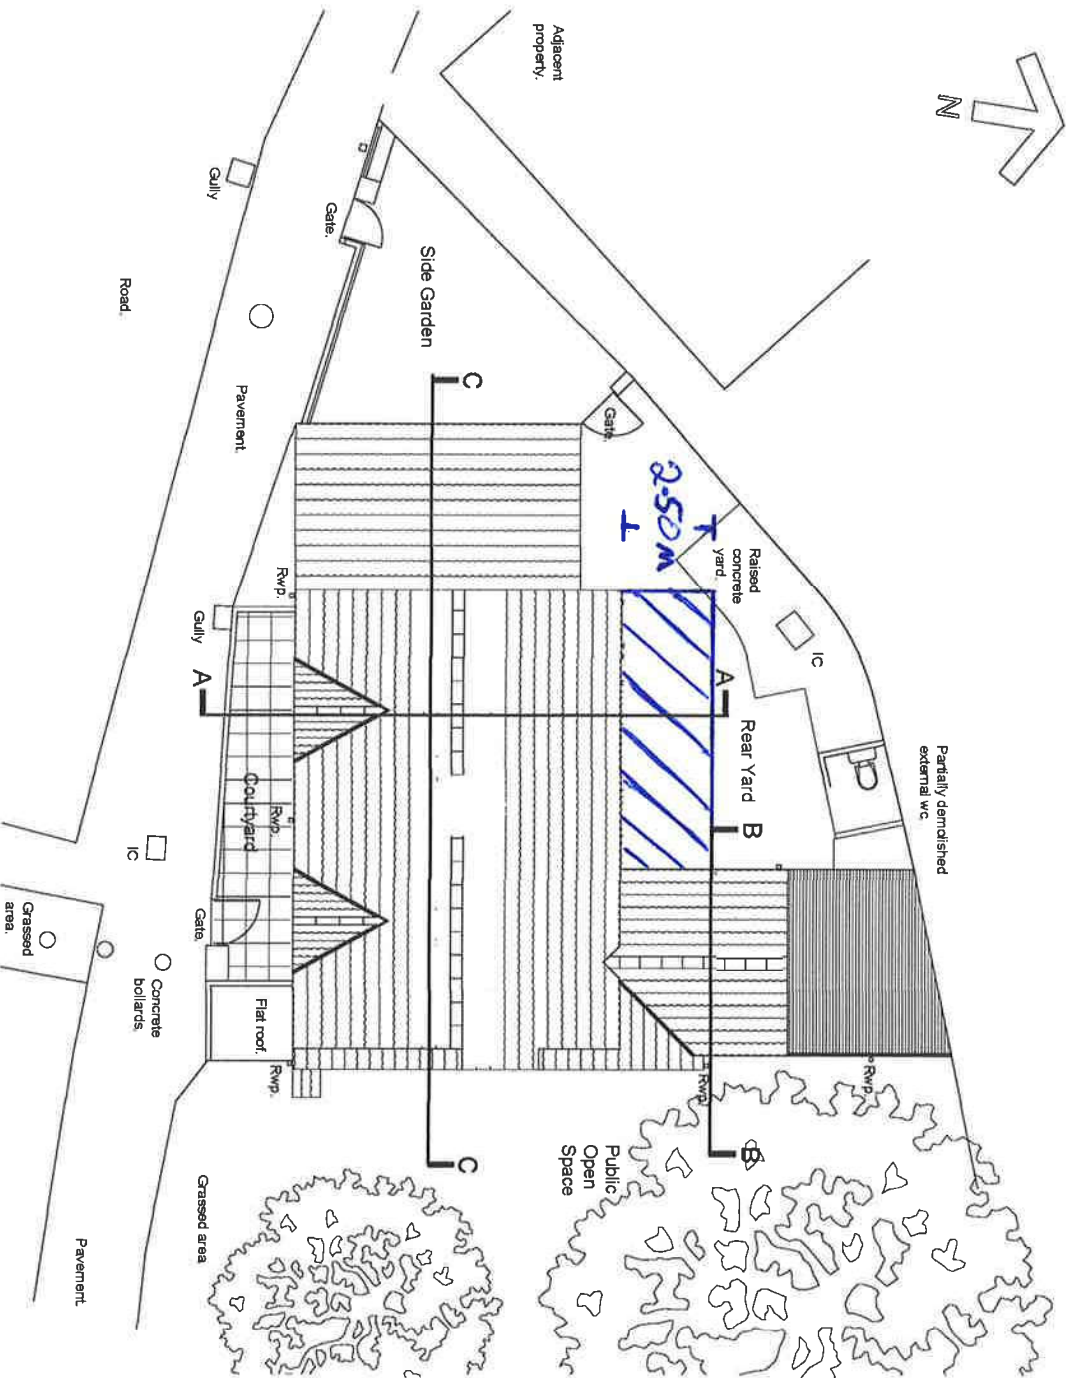

## EXISTING WEST ELEVATION

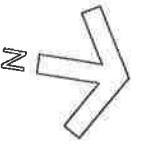

# EXISTING SITE PLAN