


- 1 All dimensions in millimetres unless otherwise stated.  
2 Do not scale off drawing. All dimensions to be checked on site.

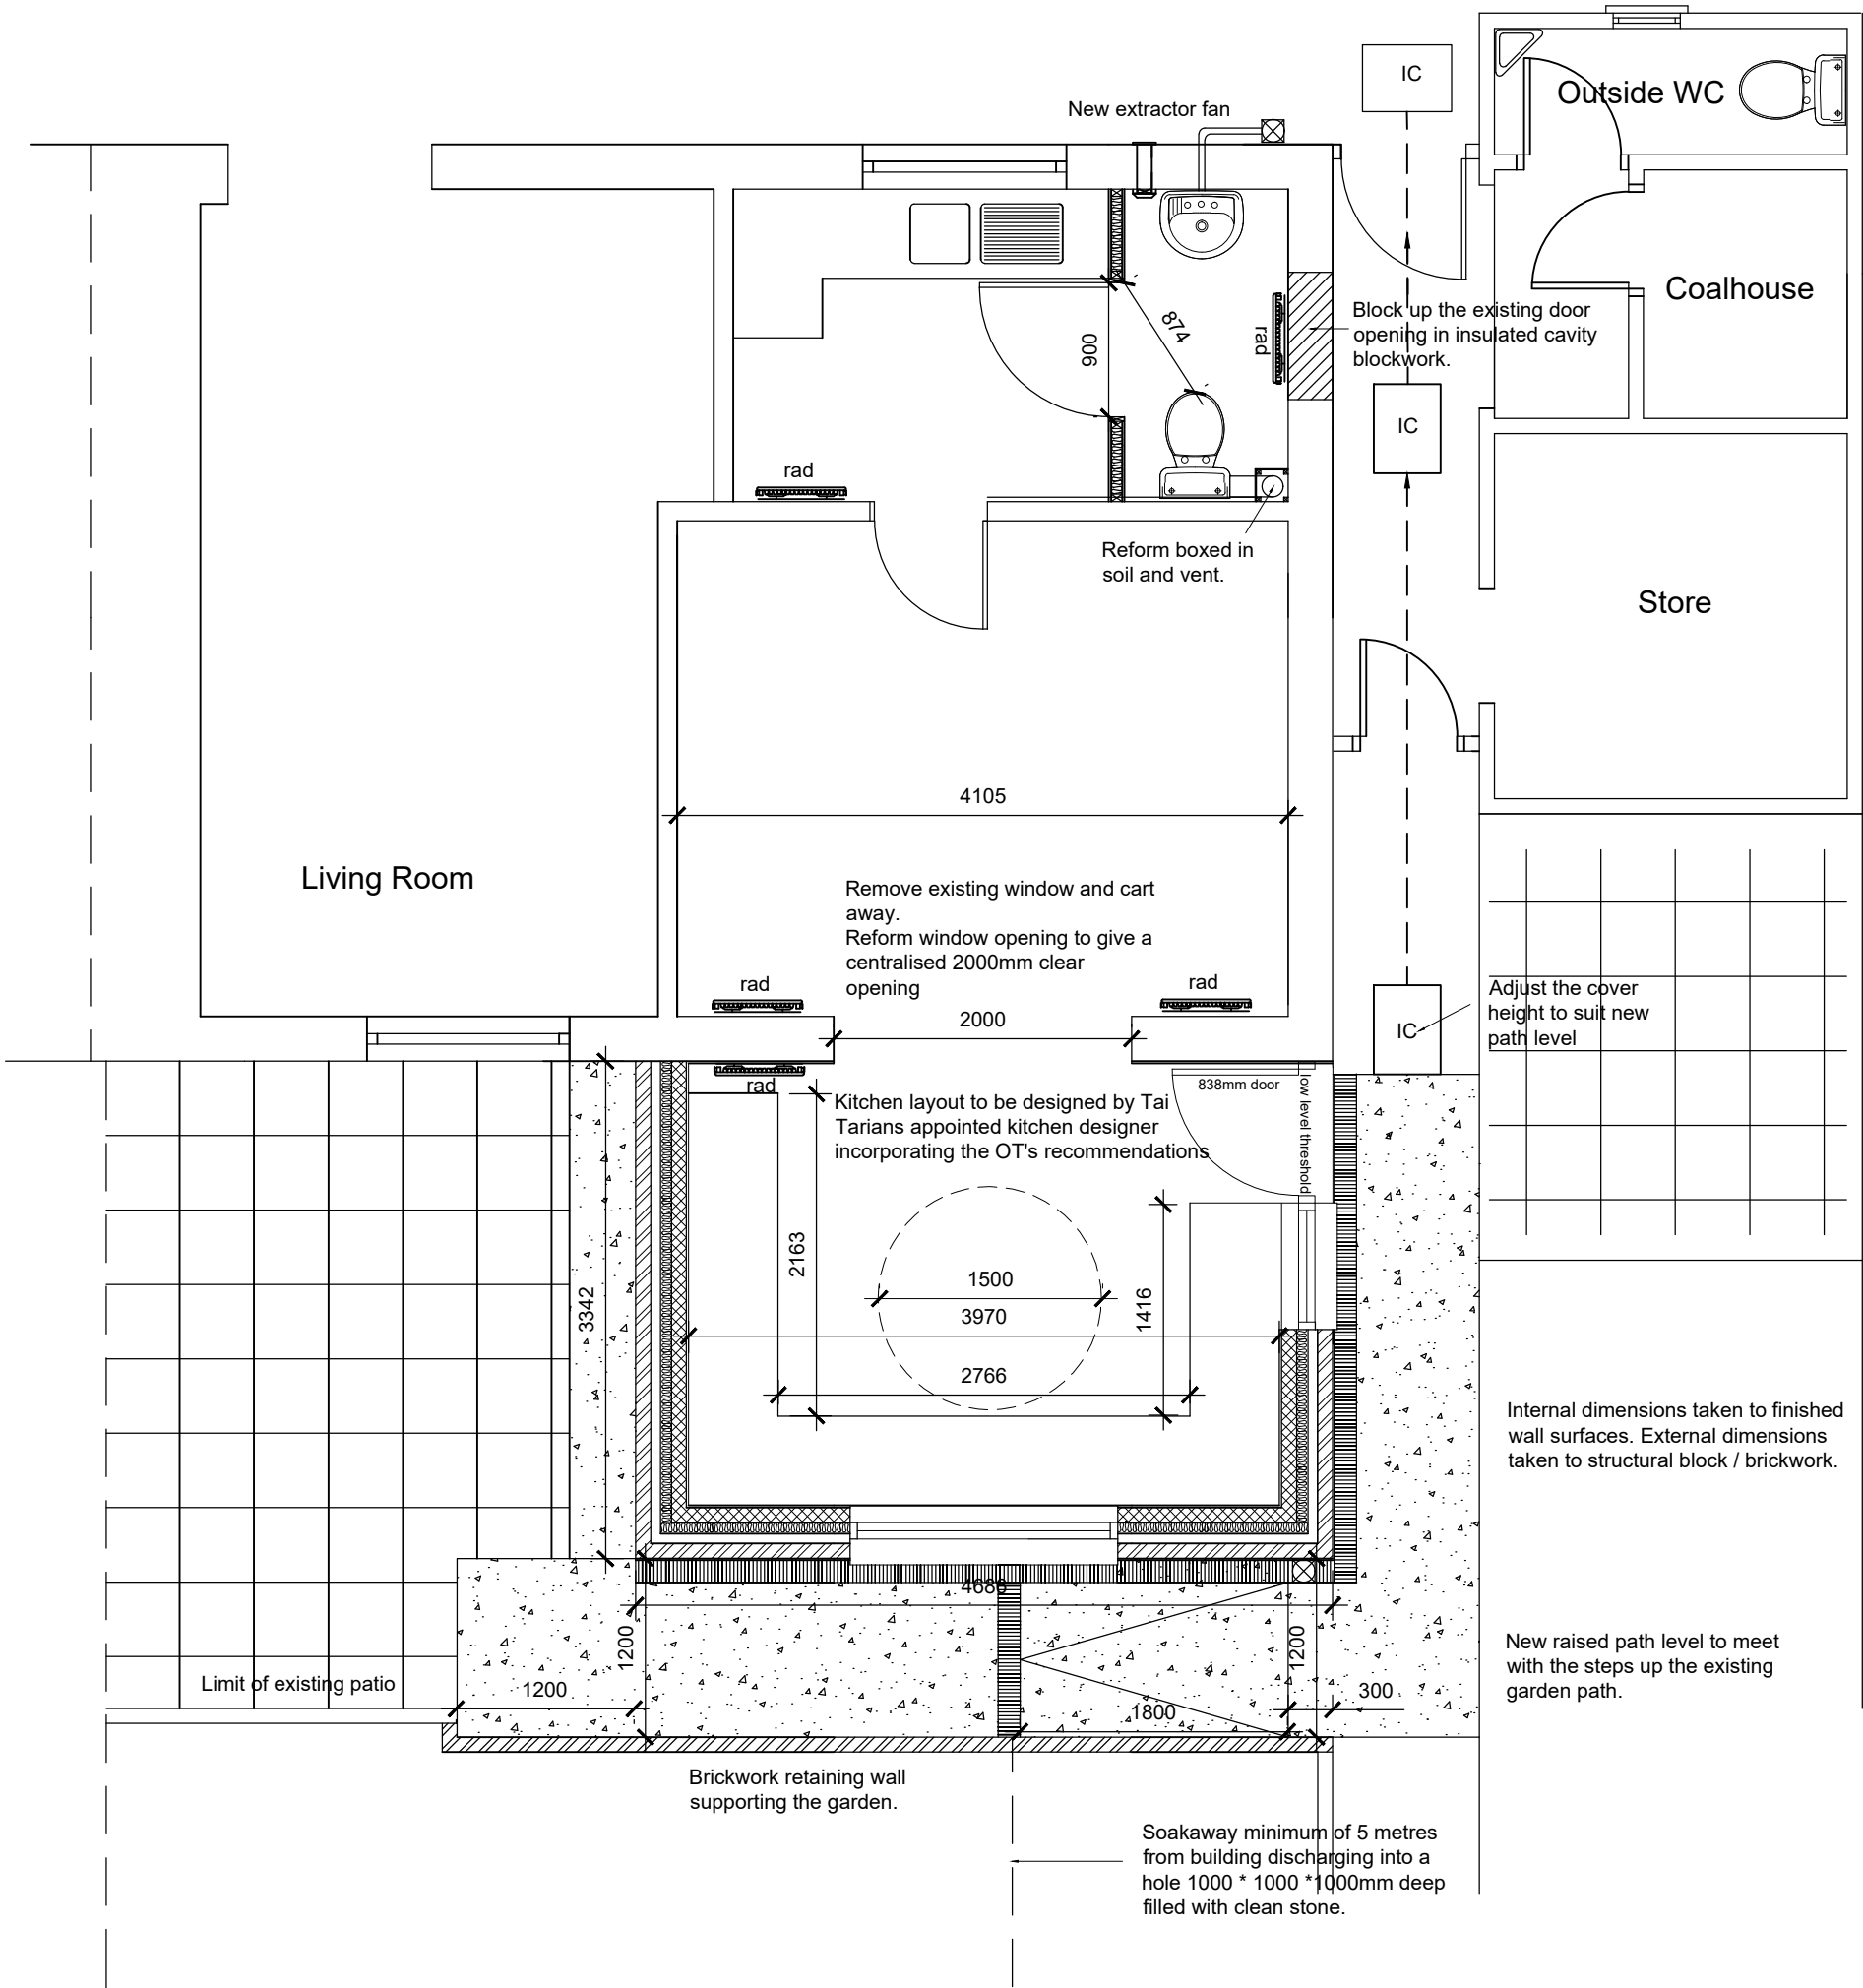

| Rev | Details | Dr | Date |
|-----|---------|----|------|
|-----|---------|----|------|

 **Neath Port Talbot**  
**Castell-nedd Port Talbot**  
County Borough Council Cyngor Bwrdeistref Sirol  
Neath Port Talbot Castell -nedd Port Talbot  
County Borough Council Cyngor Bwrdeistref Sirol  
Social Services, Health and Housing  
Housing Renewal and Adaptations Service  
Tregelles Court  
Neath Abbey Road  
Neath Abbey  
Neath  
SA10 7DF

Project **66 Ynys fawr Avenue  
Resolven**  
  
**Kitchen Extension**  
  
**Proposed Plan**

|       |        |         |  |          |  |
|-------|--------|---------|--|----------|--|
| Drawn | sjl    | Checked |  | Approved |  |
| Date  | 9/9/21 | Date    |  | Date     |  |

Scales **1:50**  
Drawing No. **NPT4964/1**