


THIS IS A C.A.D. PRODUCED DRAWING AND SHOULD NOT BE AMENDED BY HAND.

NOTES

1 All dimensions in millimetres unless otherwise stated.

Proposed Plan

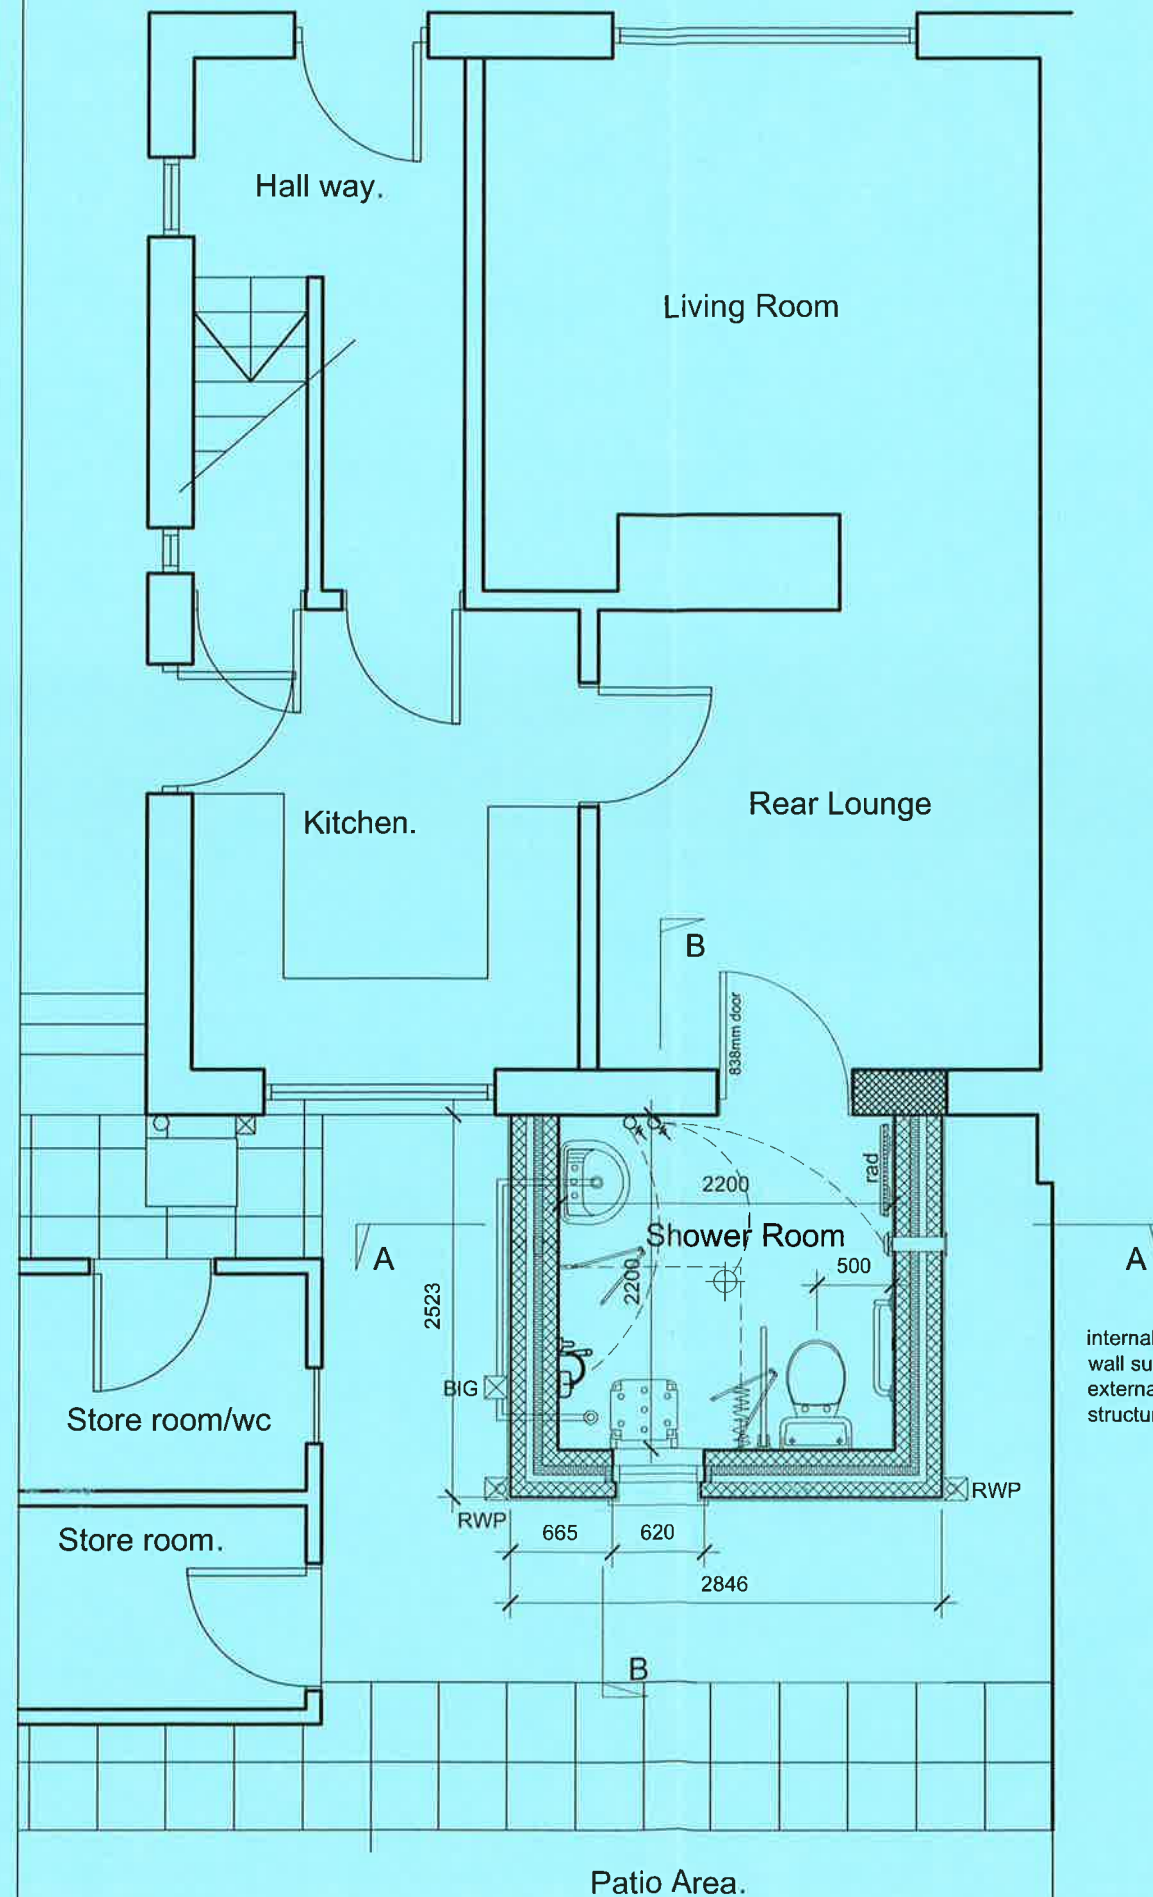

internal dimensions taken to finished wall surfaces
external dimensions taken to structural blockwork/brickwork.

Rev	Details	Dr	Date
-----	---------	----	------



Neath Port Talbot Castell-nedd Port Talbot
County Borough Council Cyngor Bwrdeistref Sirol
GRANTS AGENCY
Social Services, Health and Housing
Housing Renewal and Adaptations Service
Civic Centre
Port Talbot
SA13 1PJ

Project
2 Welfare Avenue
Bryn
Port Talbot
Shower Room Extension
Proposed Plan

Drawn	s/c	Checked	Approved
Date	6.10.21	Date	Date

Scales 1:50

Drawing No. DFG5272/02