

CPA0088/03



30 Baldwin Street Bryn, Port Talbot

Project

THIS IS A C.A.D. PRODUCED DRAWING AND SHOULD NOT BE AMENDED BY HAND.

NOTES

1 All dimensions in millimetres unless otherwise stated.

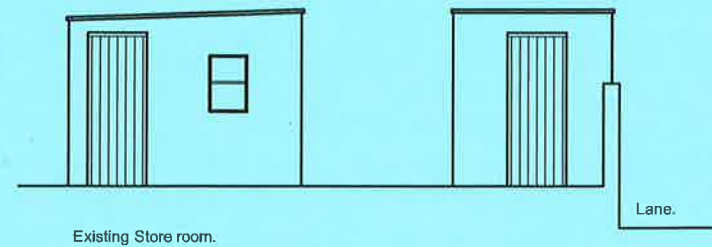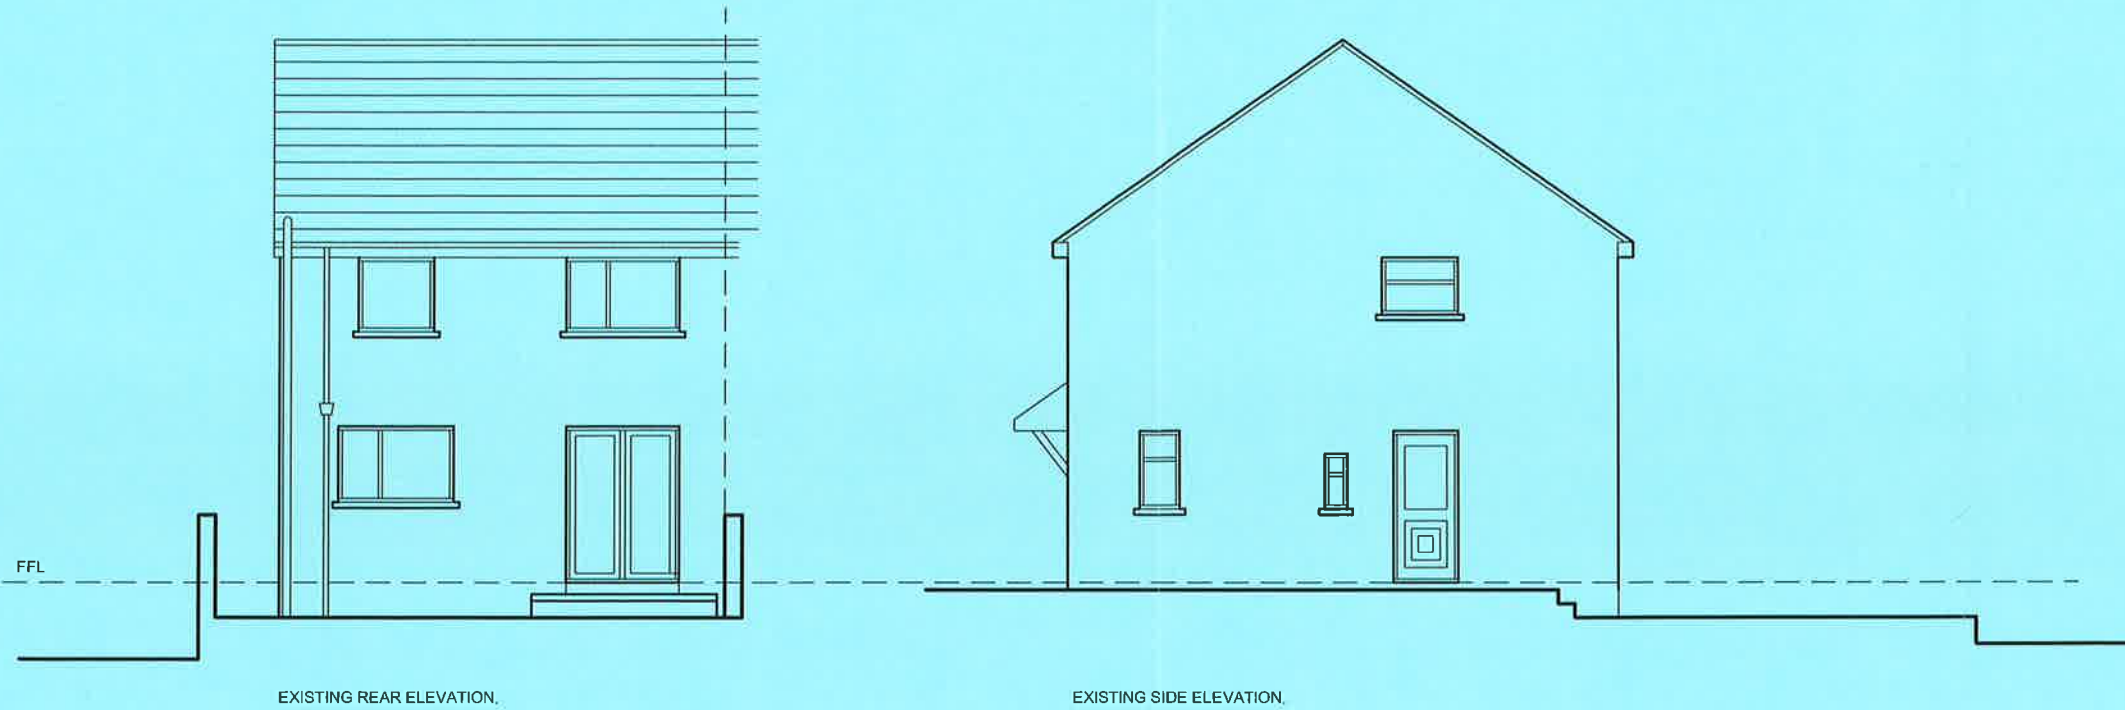

Rev	Details	Dr	Date
-----	---------	----	------



Neath Port Talbot Castell -nedd Port Talbot
County Borough Council Cyngor Bwrdeistref Sirol
GRANTS AGENCY
Social Services, Health and Housing
Housing Renewal and Adaptations Service
Civic Centre
Port Talbot
SA13 1PJ

Project
2 Welfare Avenue
Bryn
Port Talbot

Shower Room Ext & Kitchen Alls
Existing Elevations

Drawn	slc	Checked		Approved	
Date	6.10.21	Date		Date	
Scales	1:100				
Drawing No.	DFG5272/03				