


1 All dimensions in millimetres unless otherwise stated.

Roof finish to match existing concrete tiles.
External render to match existing type and colour.
Window, door, upvc rwp goods/fascia - to be white upvc.

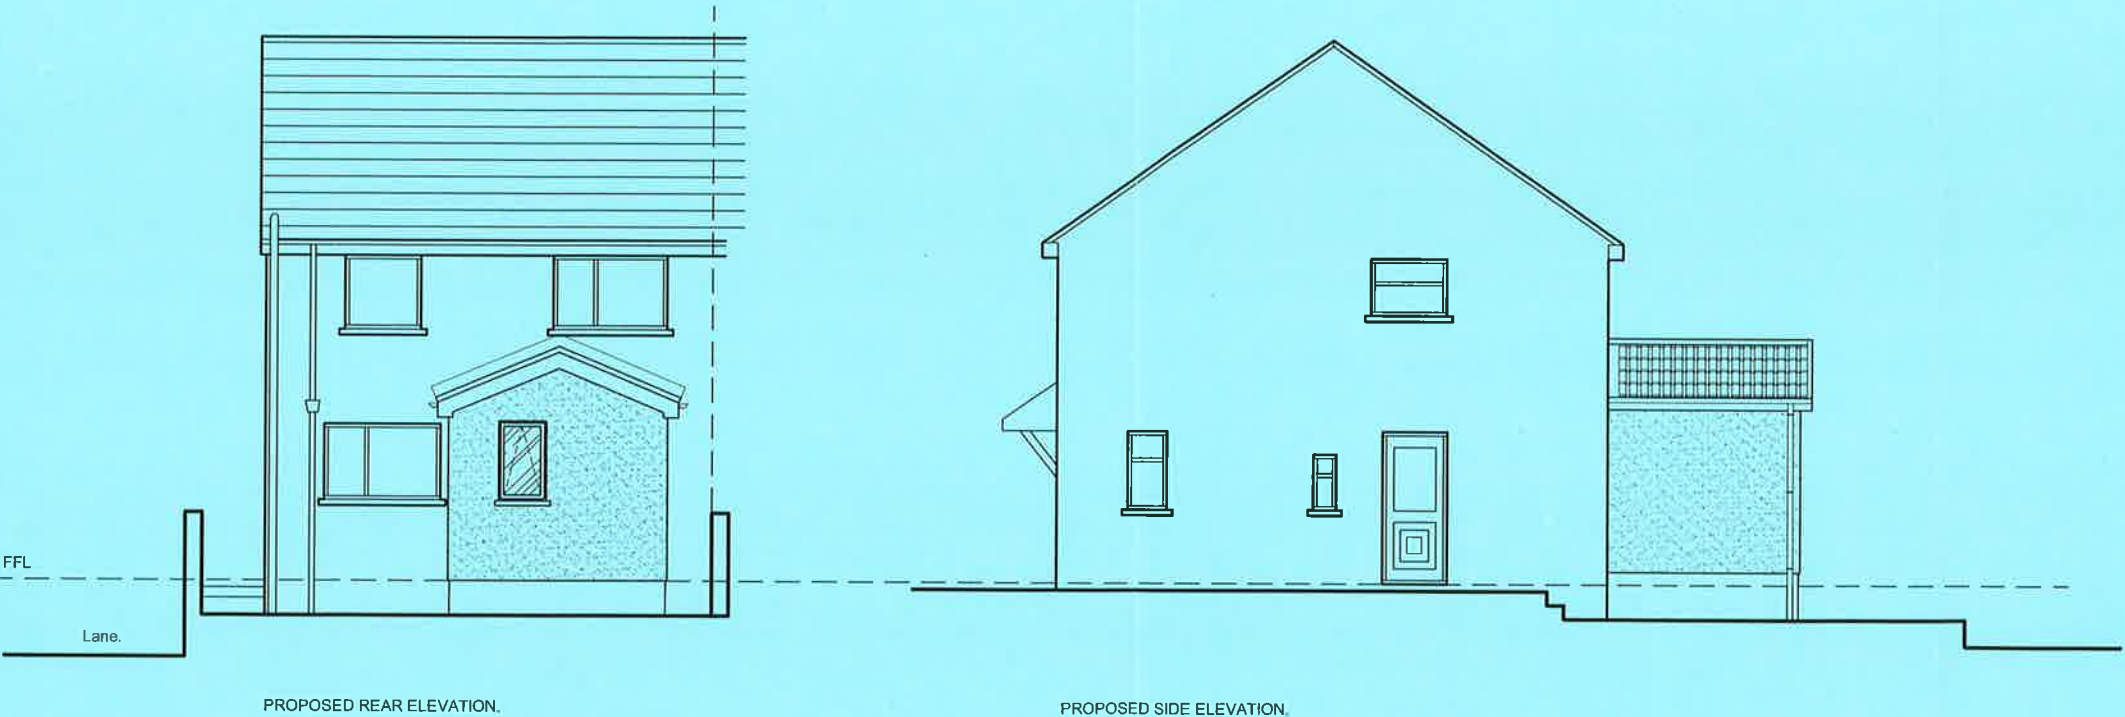

Rev	Details	Dr	Date
-----	---------	----	------



Neath Port Talbot Castell-nedd Port Talbot
County Borough Council Cyngor Bwrdeistref Sirol
GRANTS AGENCY
Social Services, Health and Housing
Housing Renewal and Adaptations Service
Civic Centre
Port Talbot
SA13 1PJ

Project
2 Welfare Avenue
Bryn
Port Talbot
Shower Room Extension.
Proposed Elevations

Drawn	s/c	Checked	Approved
Date	6.10.21	Date	Date

Scales 1:100
Drawing No. DFG5272/04