


Notes

REV	NOTES	DATE	BY	AUTH
-	Planning	29.10.2021	-	JS


KEY

↔ Access


The proposed planning application has been modified addressing the proactive comments by the Planning Officer, Ms. Helen Bowen, ref: Q2021/0133, 01.09.2021.

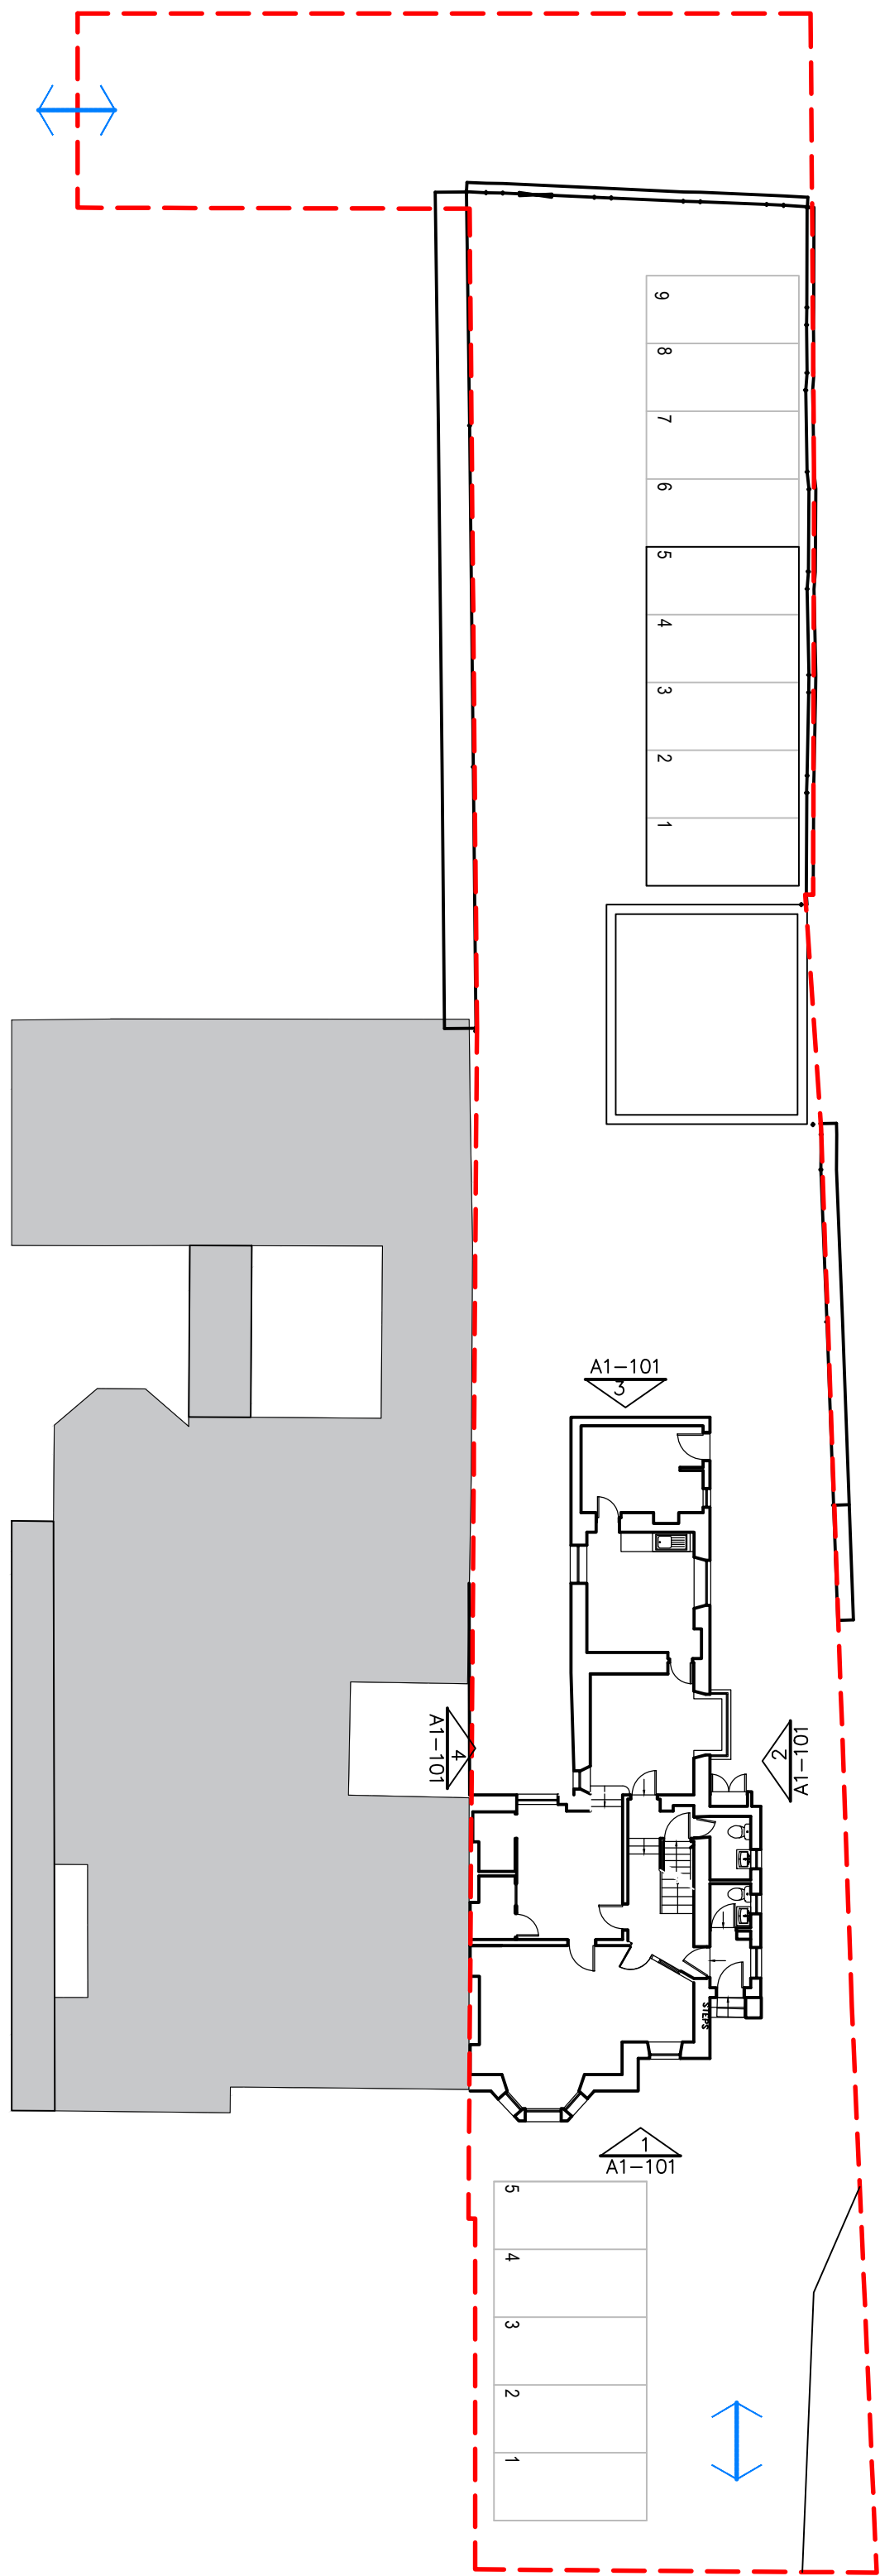


1 Existing Ground Floor

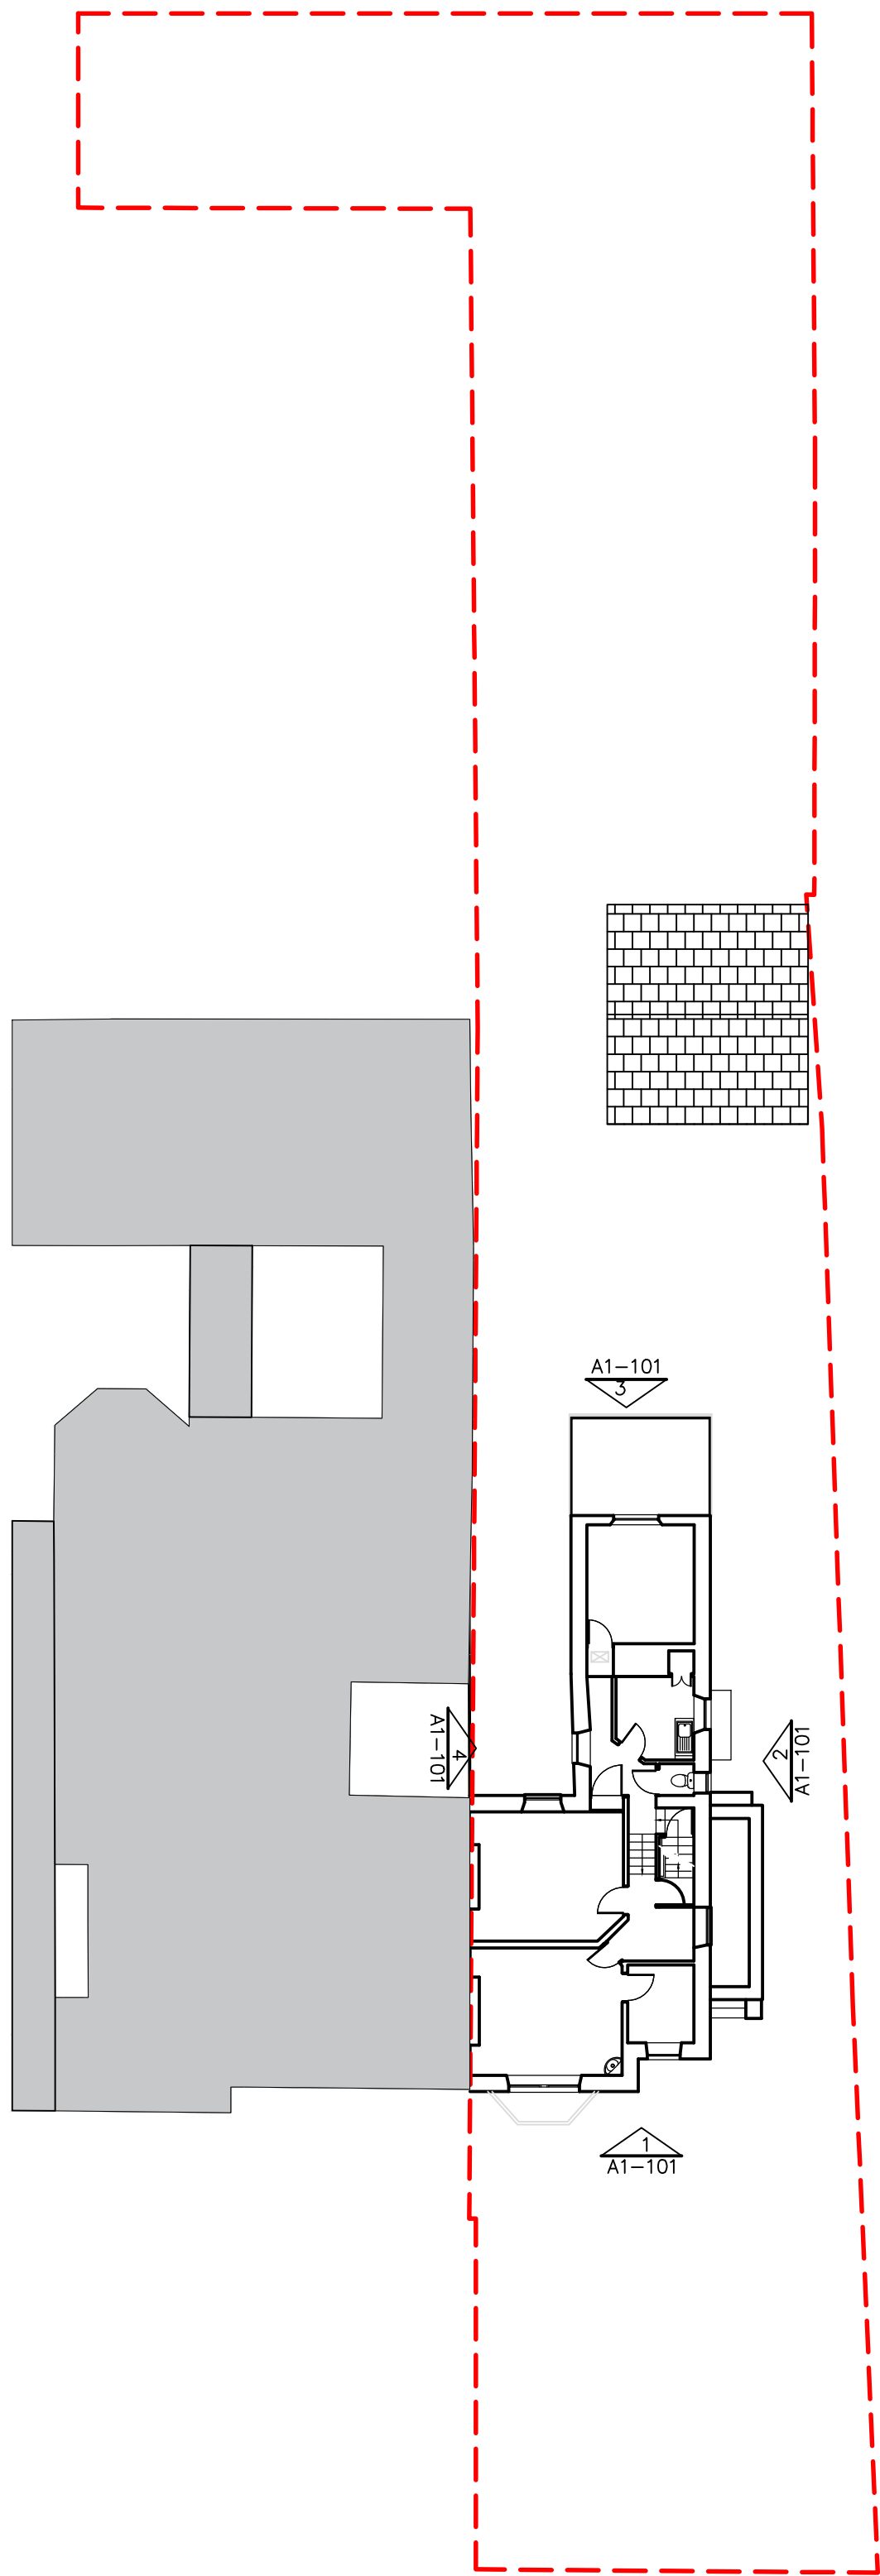


2 Existing First Floor

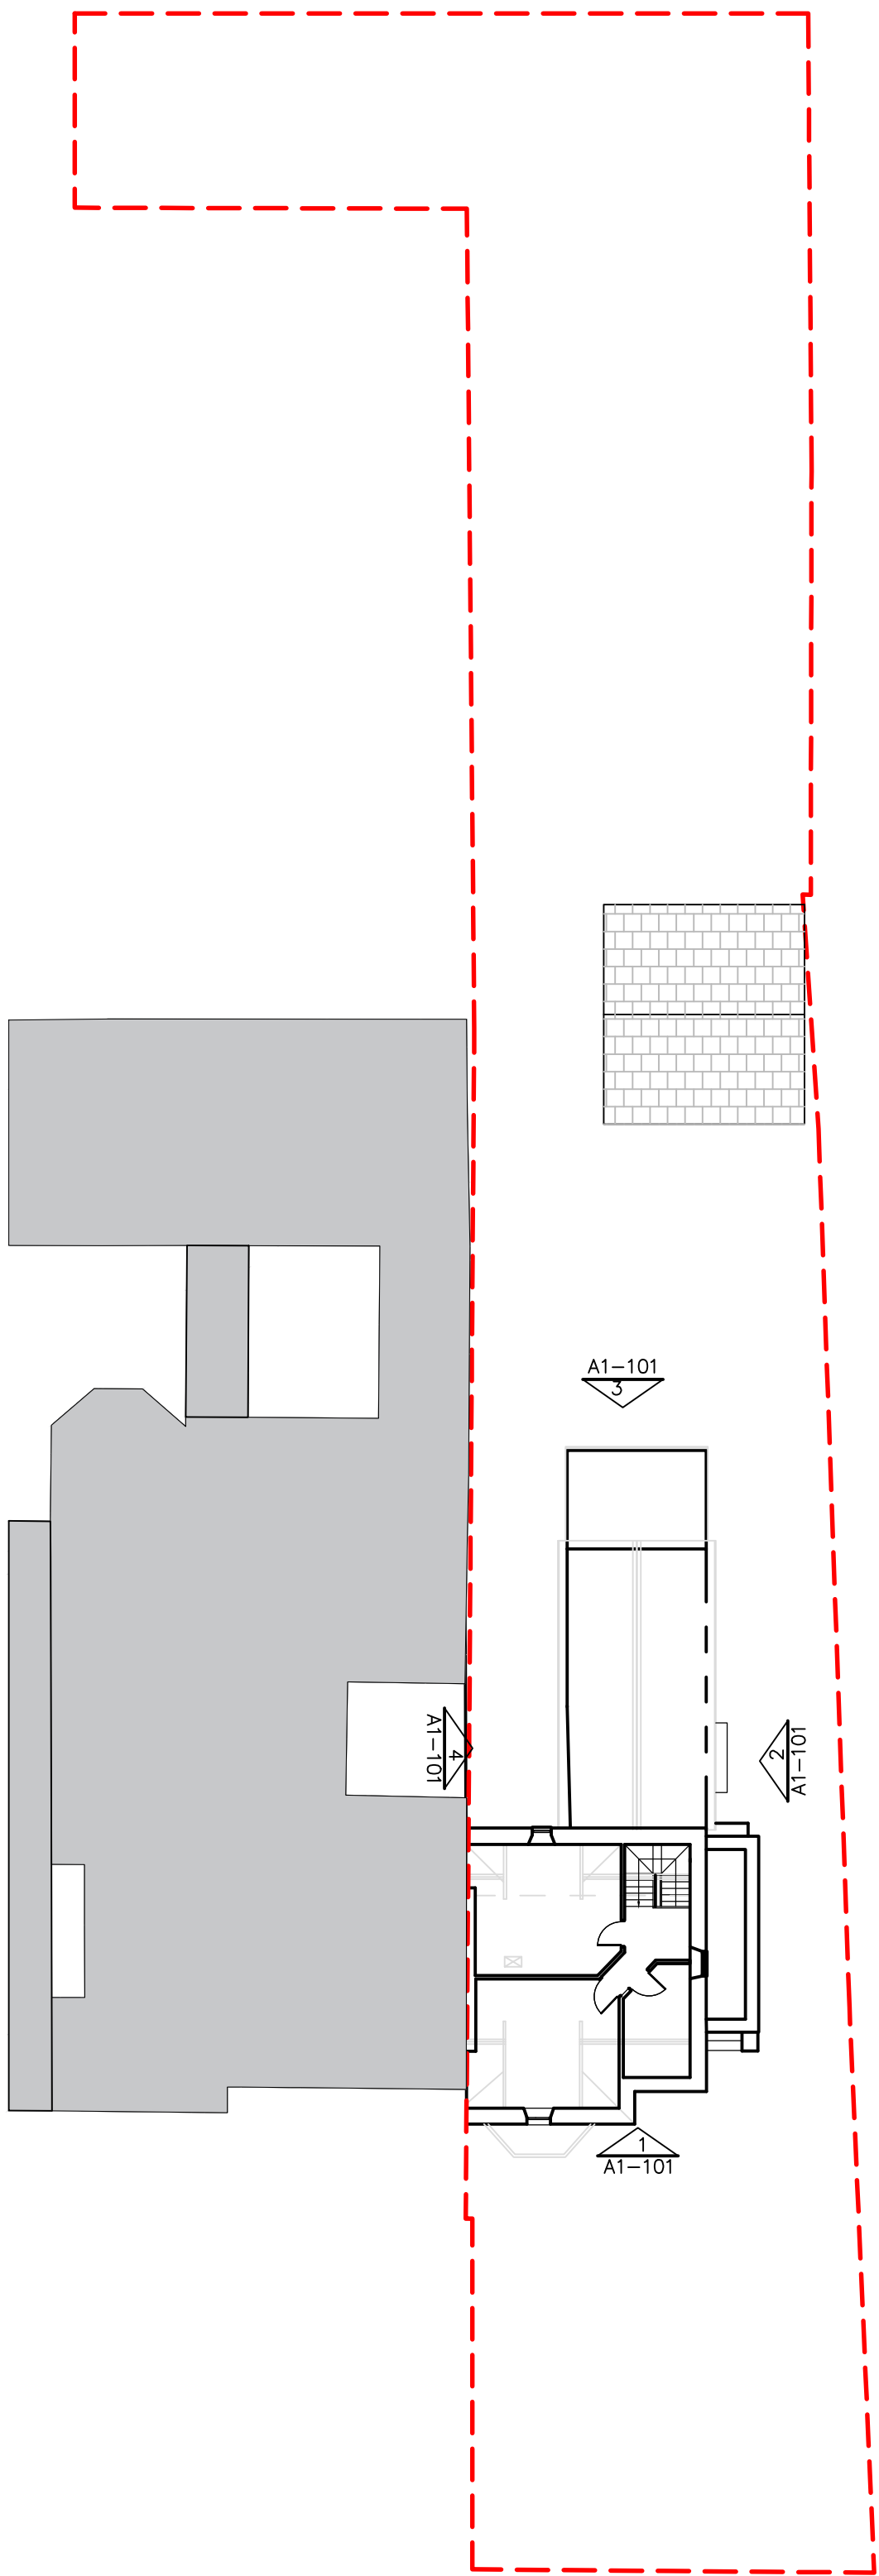

3 Existing Loft Floor

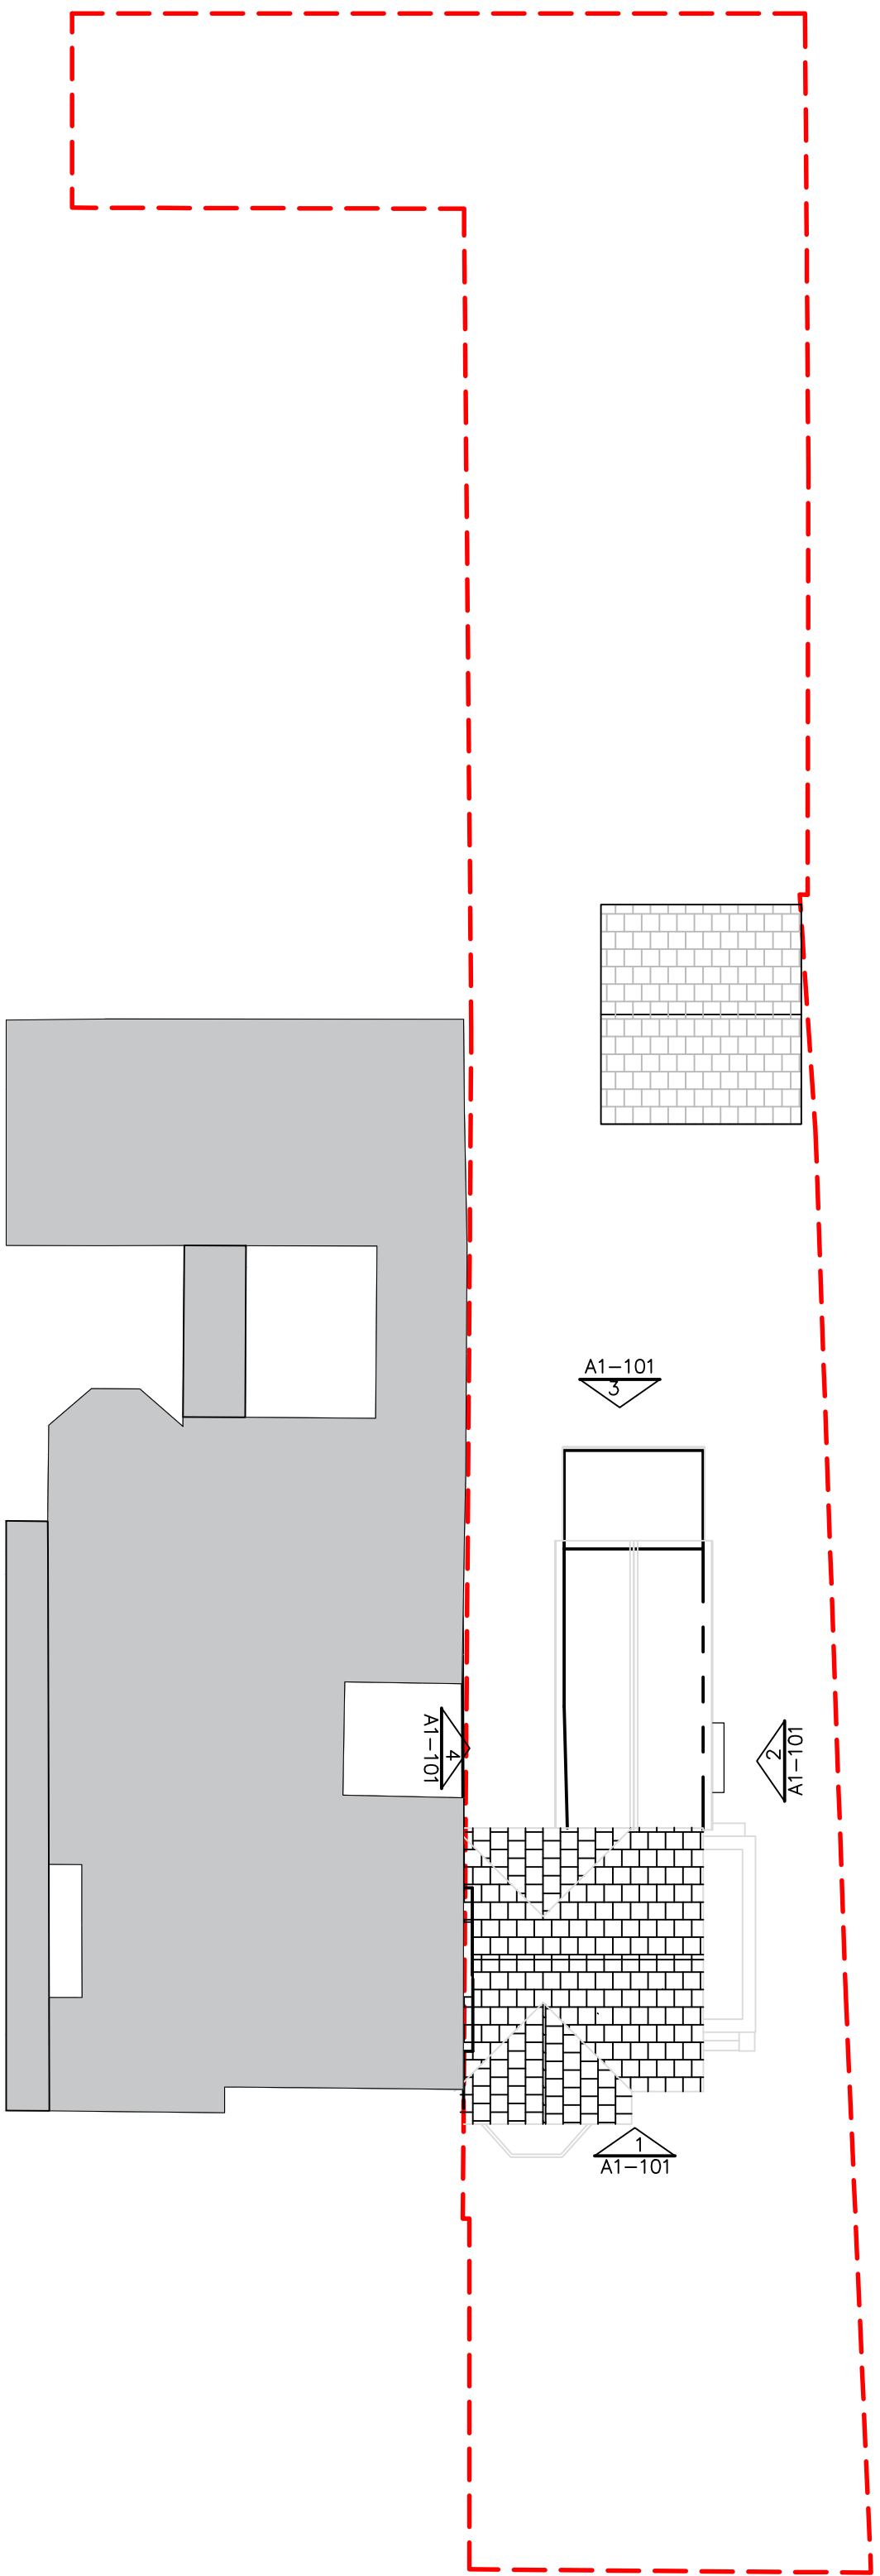

4 Existing Roof Plan

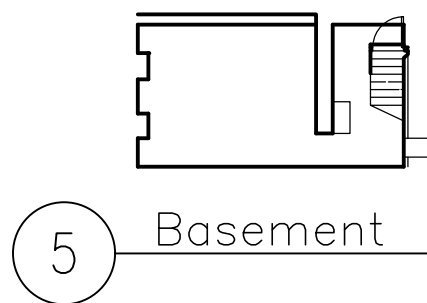

5 Basement

AMORPHOUS DESIGN
architecture interiors
44 Pitcairn Road, Miltham, CR4 3LL
+44 (0) 203 322 8568
jay@amorphous-d.com
www.amorphous-d.com

Planning

TITLE			
Existing Floor Plans			
96 Groll Park Road, SA11 3DD.			
SCALE AT A1: 1:200	SCALE AT A3: 1:400	DRAWN AD	ISSUED AD
JUN 2021	JOB NO. 870	DRAWING A1-100	REV -
Amorphous Design Ltd			