




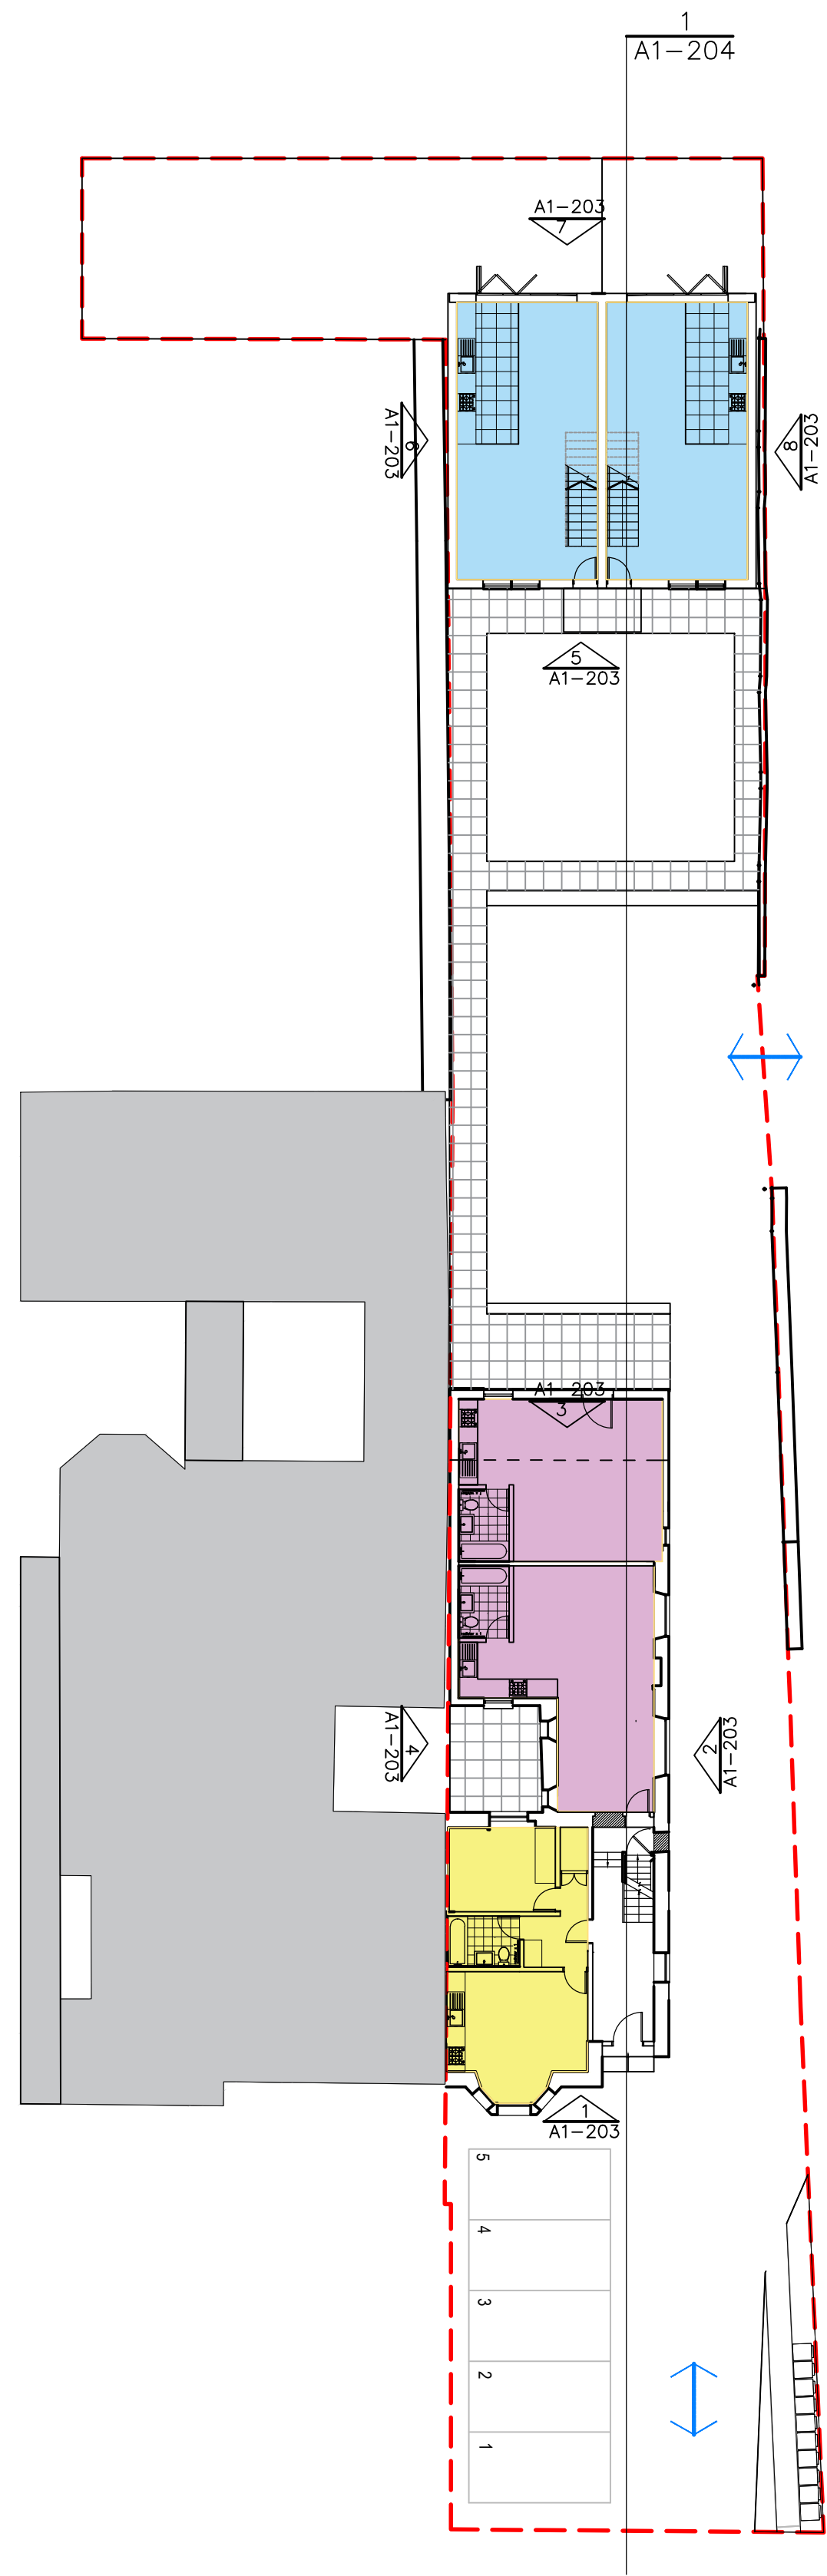


1 Proposed Ground Floor

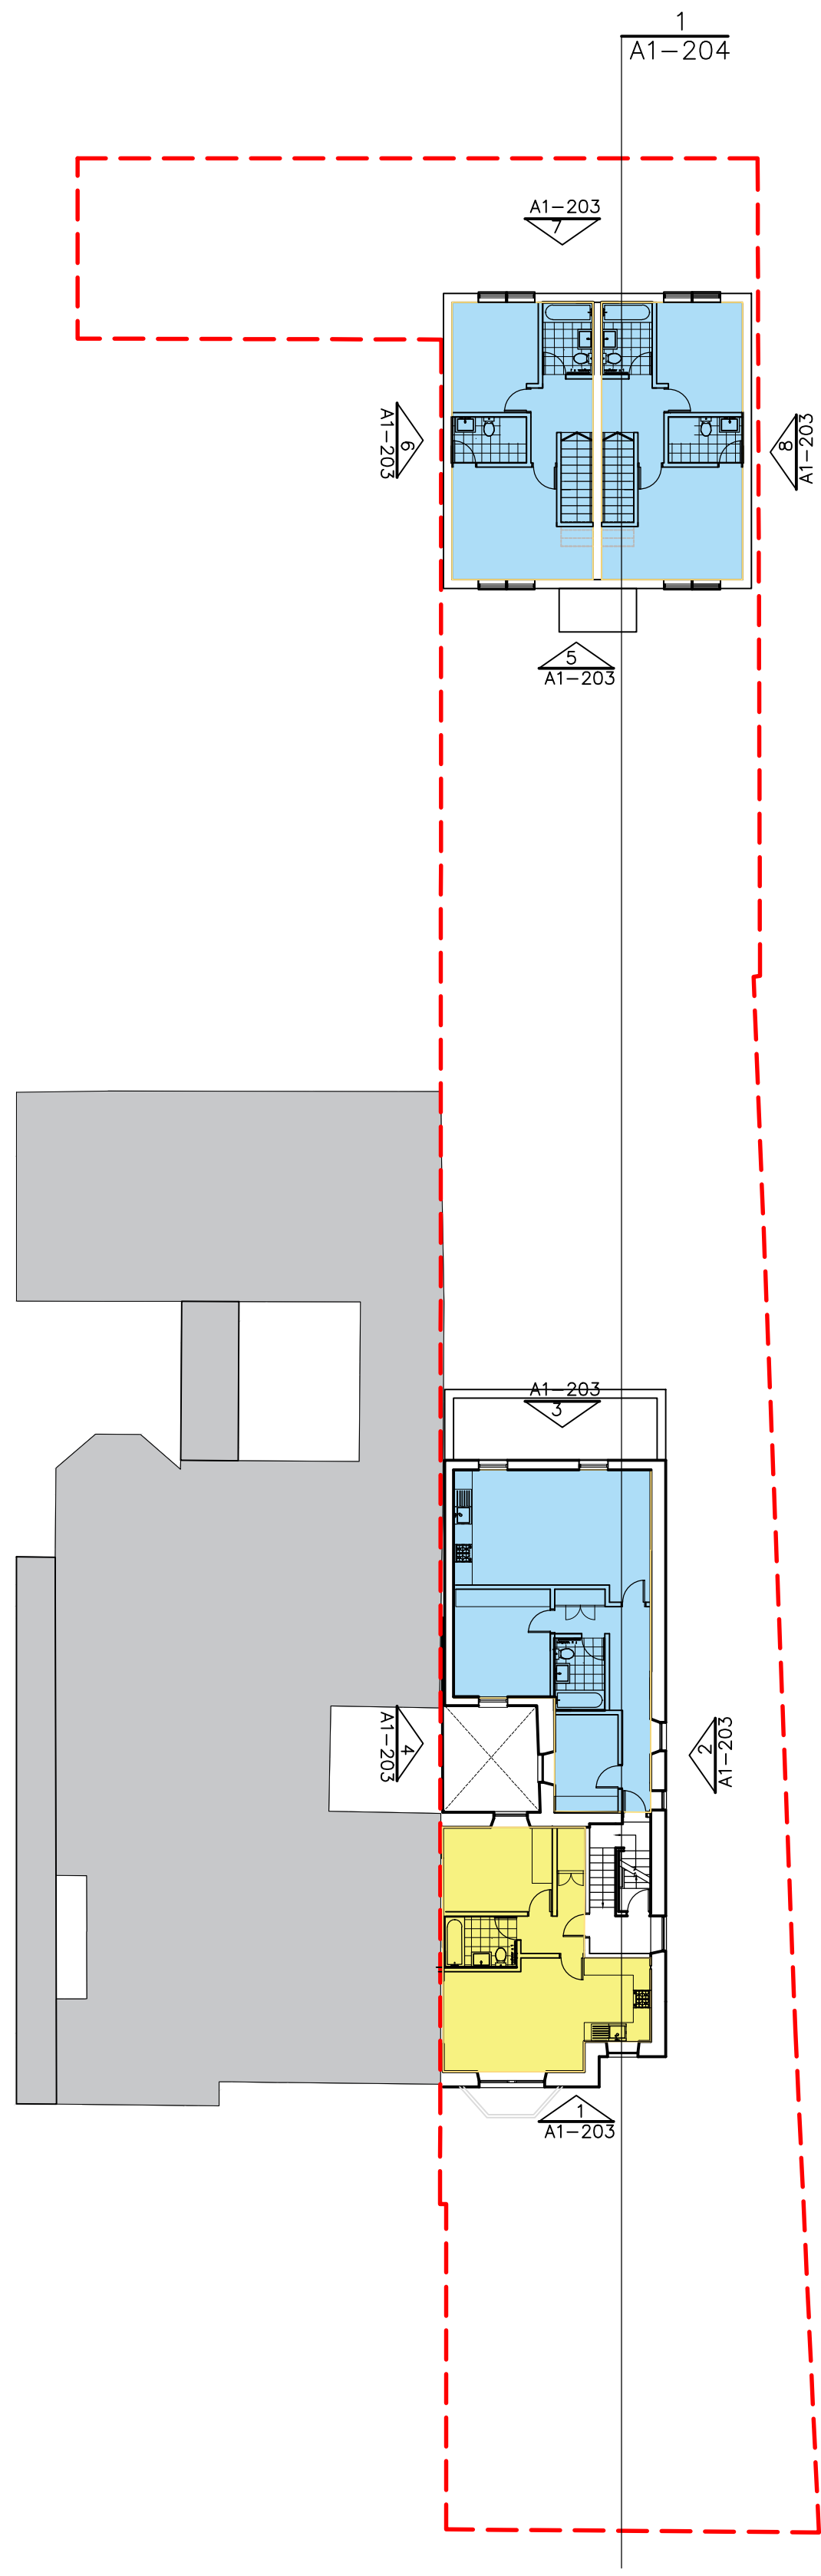


2 Proposed First Floor

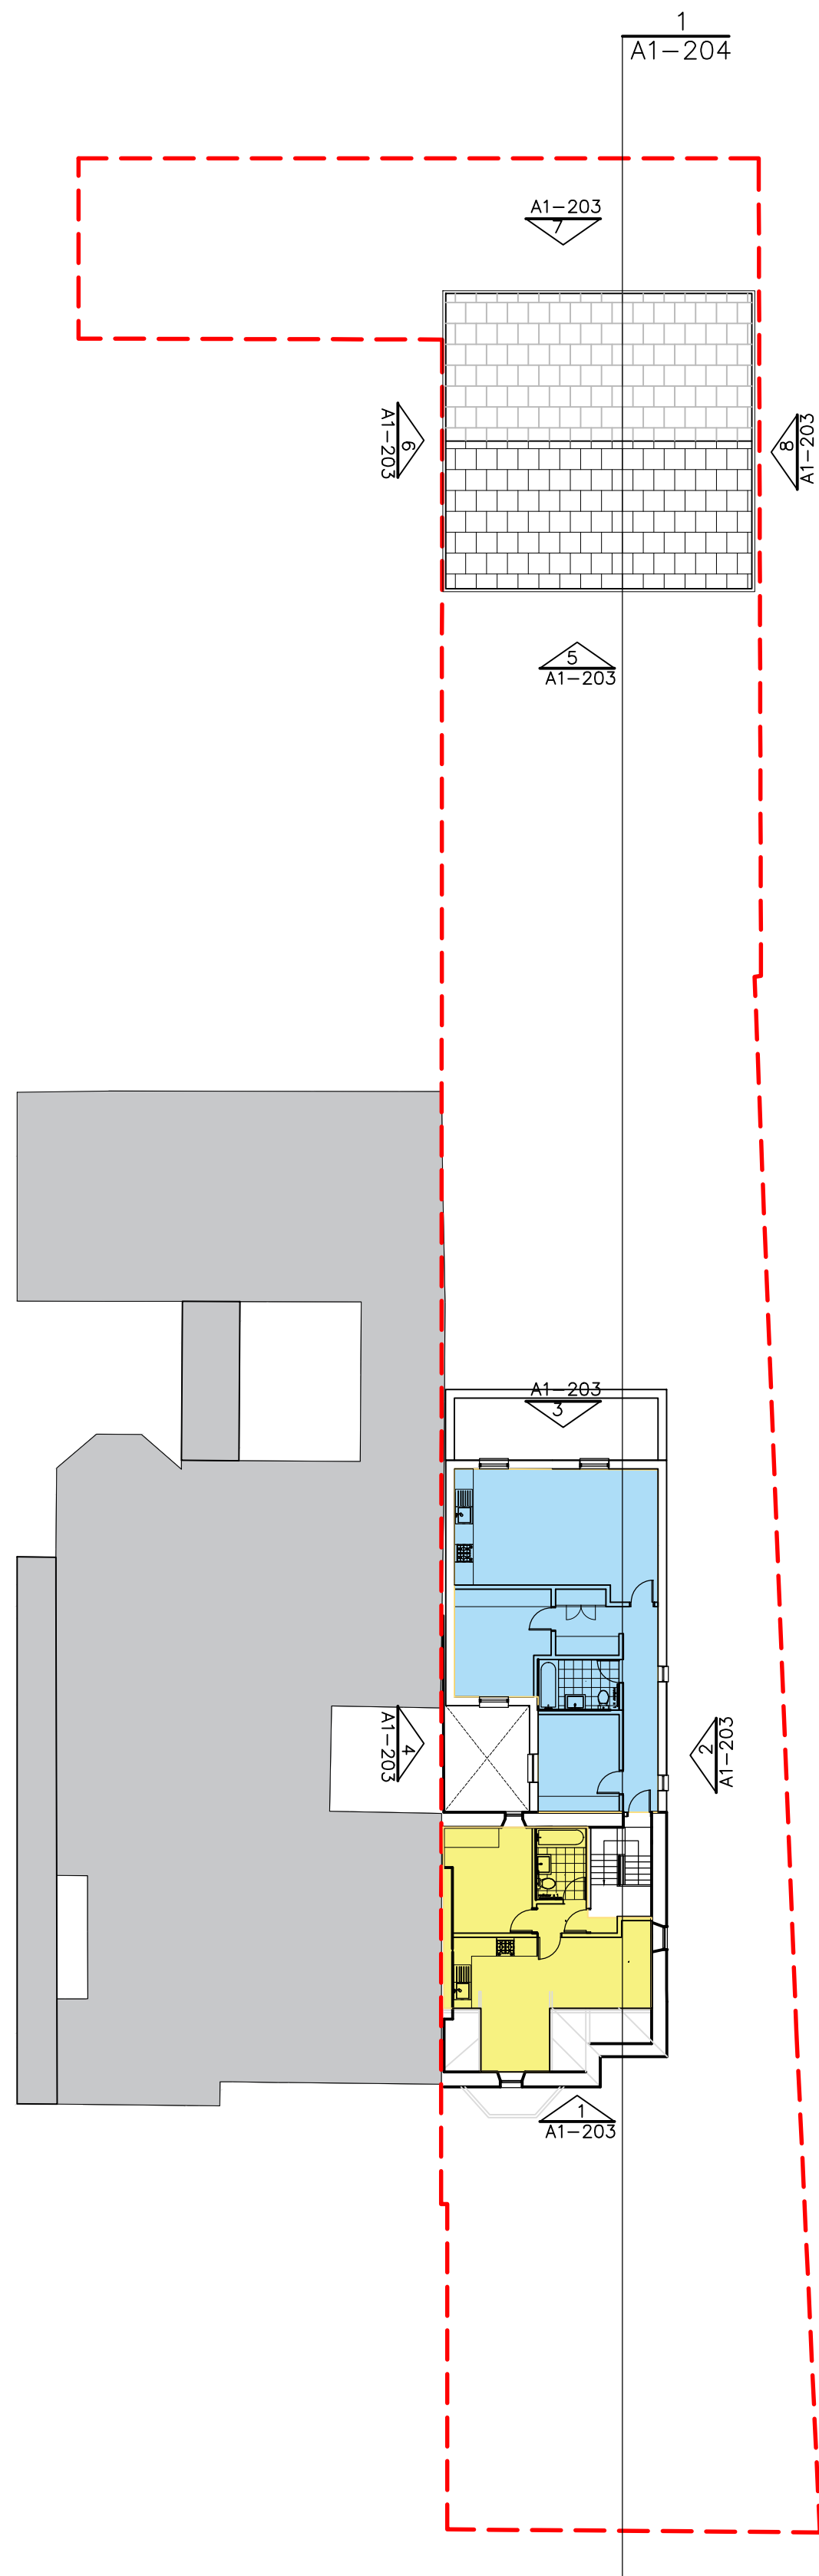

3 Proposed Second Floor

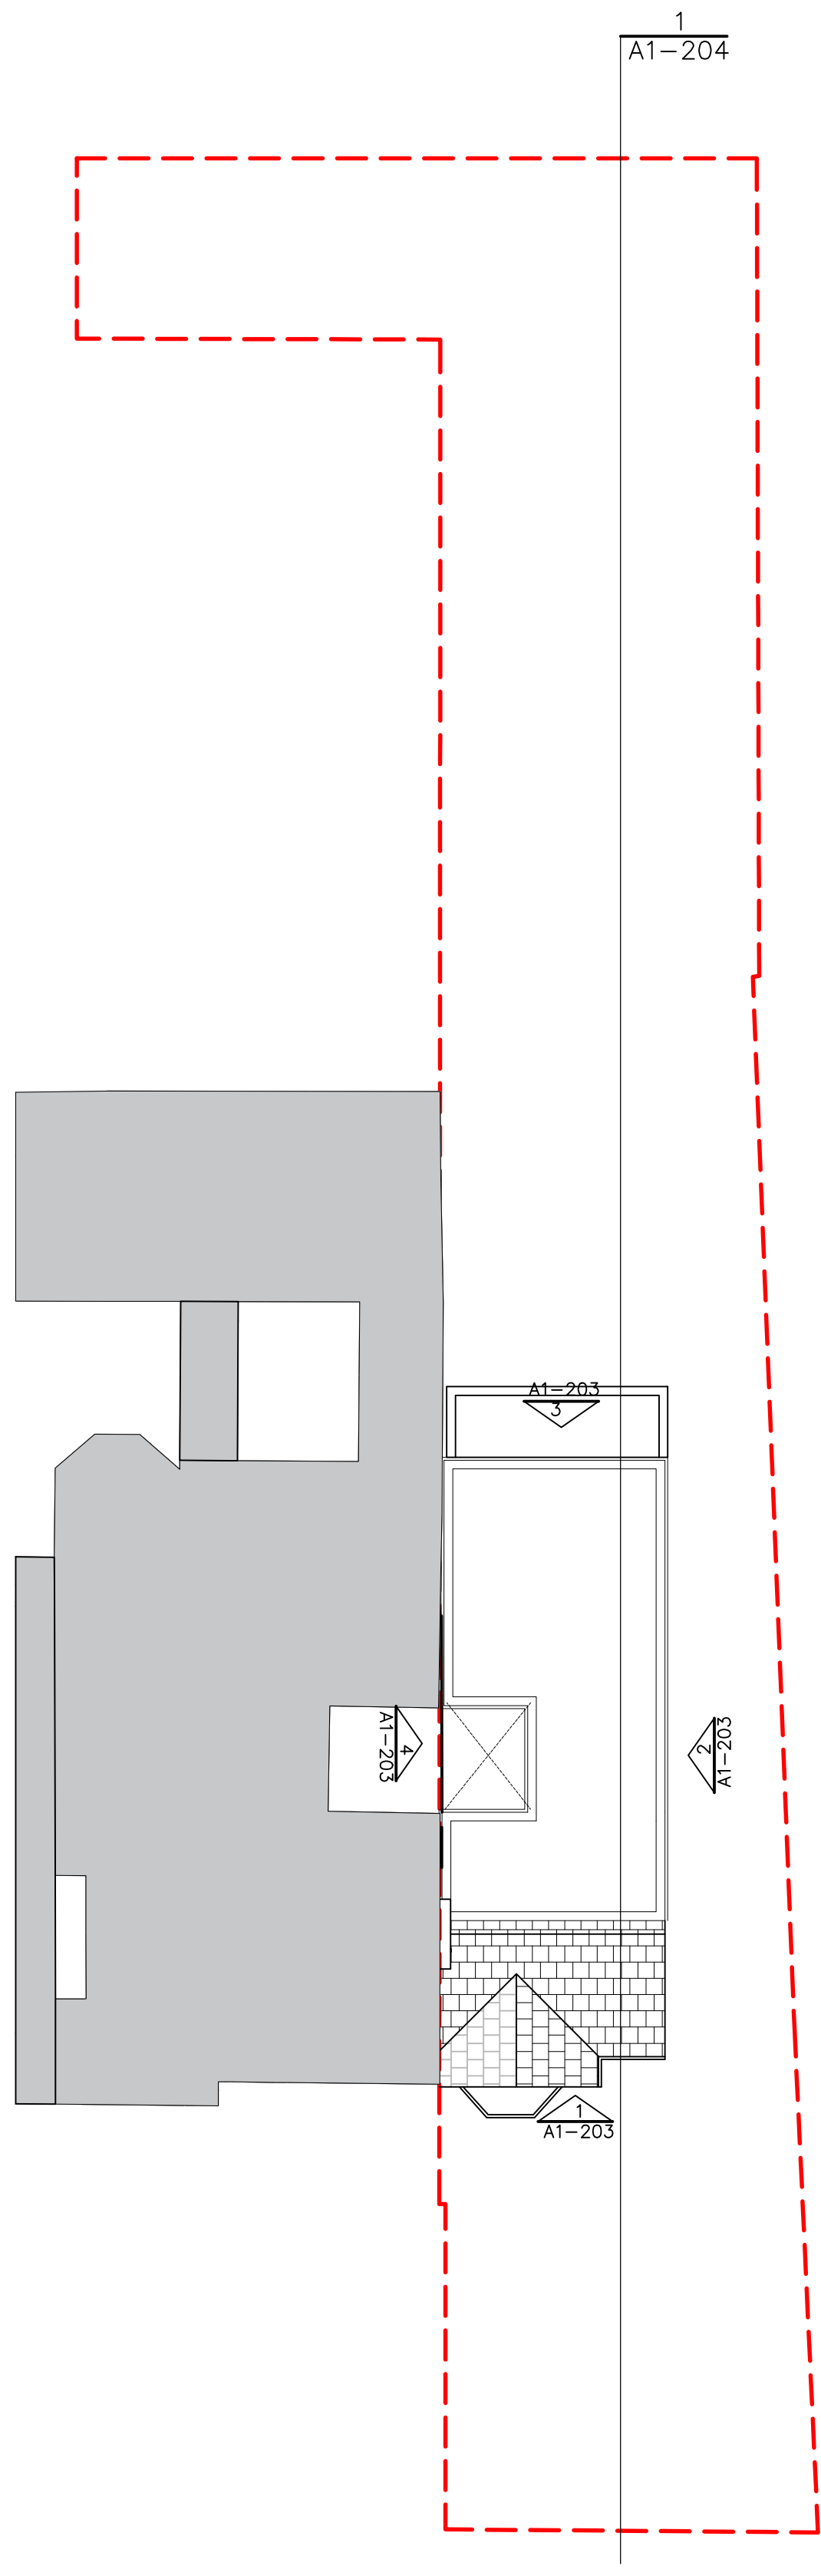

4 Proposed Roof Plan

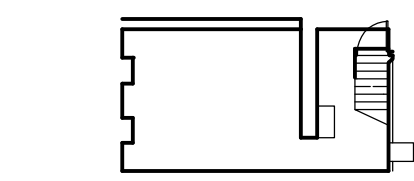

5 Basement

General Notes

Drawing to be read in conjunction with all other drawings and specifications.
Do not scale off drawings. Use figured dimensions only.
All levels and dimensions to be checked on site. Any discrepancies to be immediately brought to the attention of Amorphous Design.
Responsibility cannot be accepted for alterations or changes without prior acknowledgement from Amorphous Design.

Notes

REV	NOTES	DATE	BY	AUTH
-	Planning	29.10.2021.	-	JS

KEY

- 1 bed 2 person
- 2 bed 4 person
- Studio
- Access

The proposed planning application has been modified addressing the proactive comments by the Planning Officer, Ms. Helen Bowen, ref: Q2021/0133, 01.09.2021.

AMORPHOUS DESIGN

architecture interiors

44 Pitcairn Road, Mitcham, CR4 3LL
+44 (0) 203 322 8568
jay@amorphous-d.com
www.amorphous-d.com

Planning

TITLE			
Proposed Floor Plans			
96 Gnoll Park Road, SA11 3DD.			
SCALE AT A1:	SCALE AT A3:	DRAWN	ISSUED
1:200	1:400	AD	AD
JUN 2021	JOB NO.	DRAWING	REV
	870	A1-200	-
Amorphous Design Ltd			