
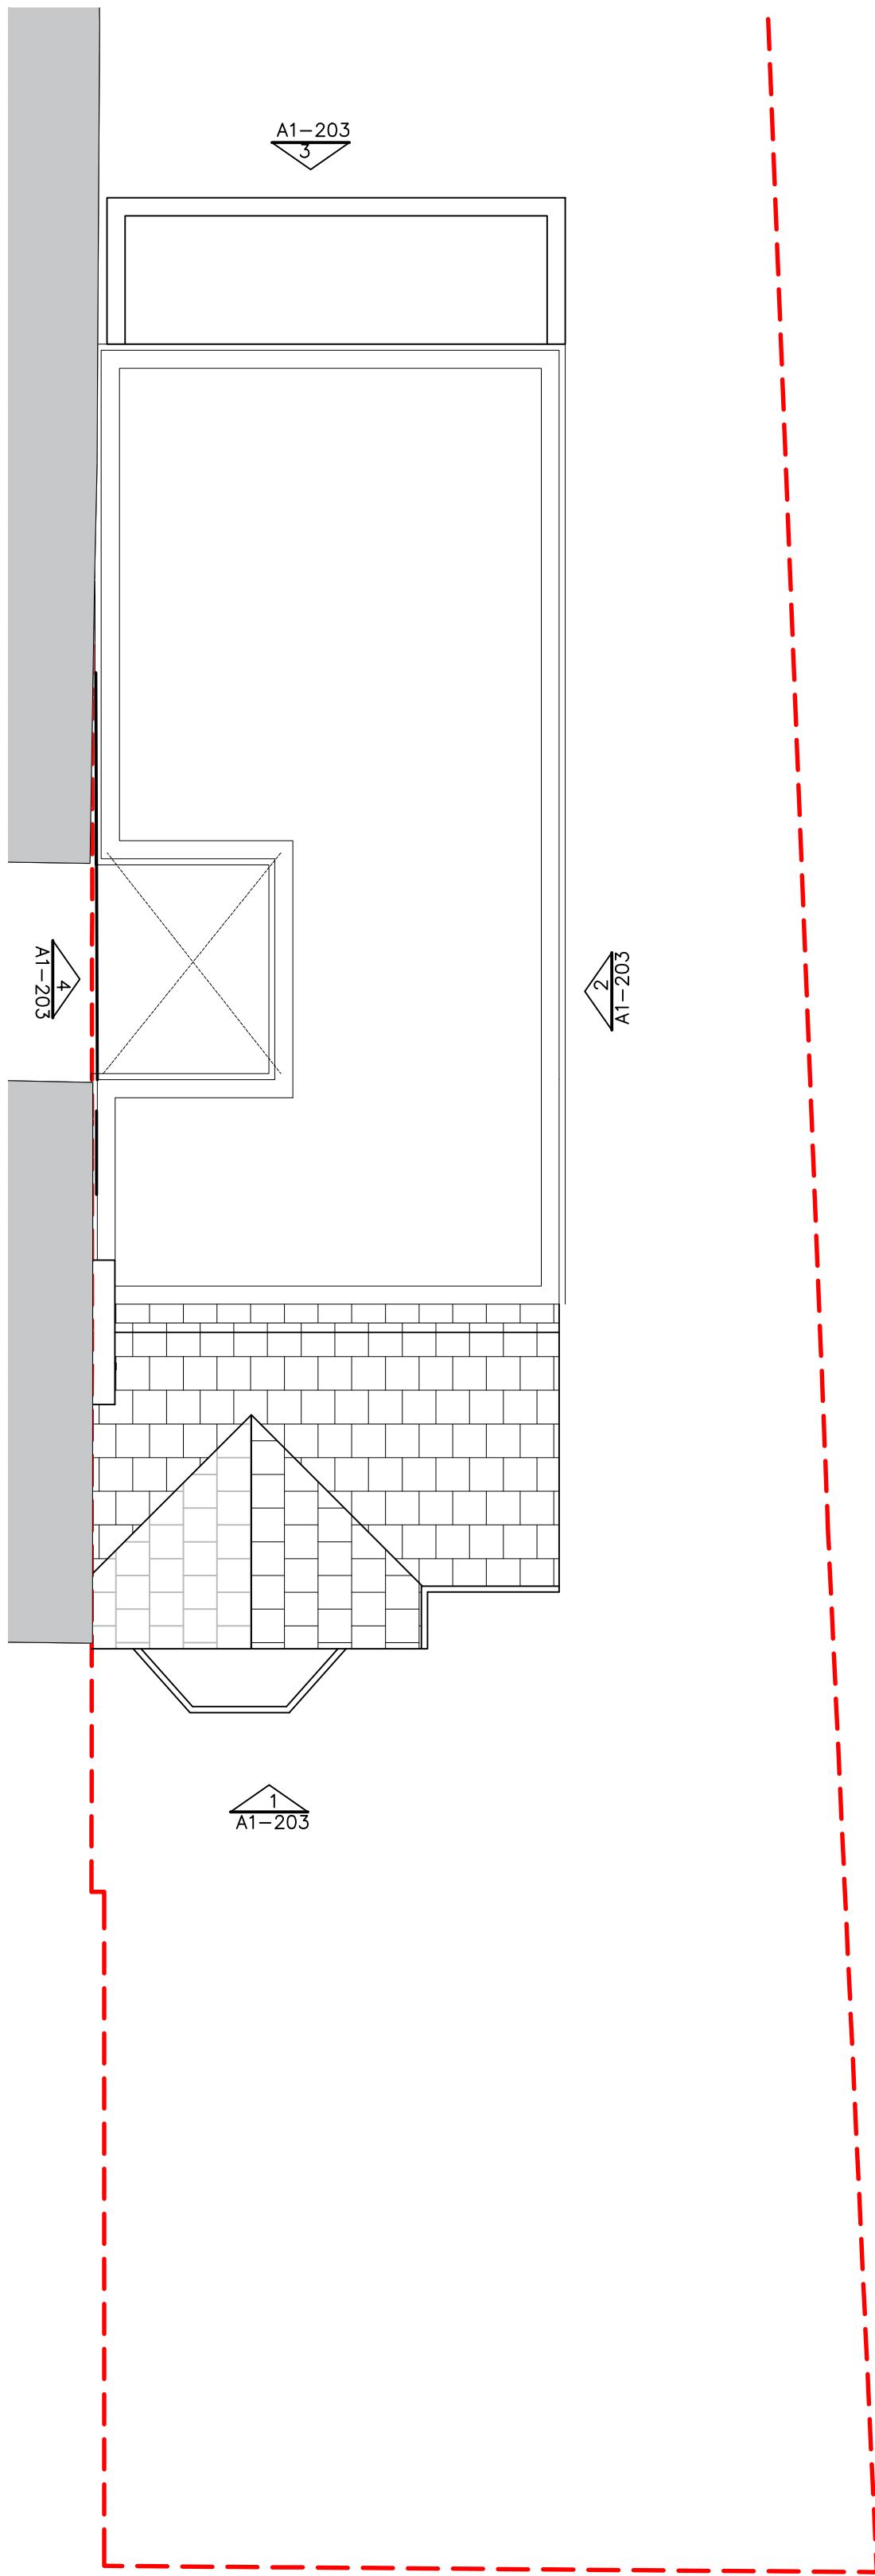
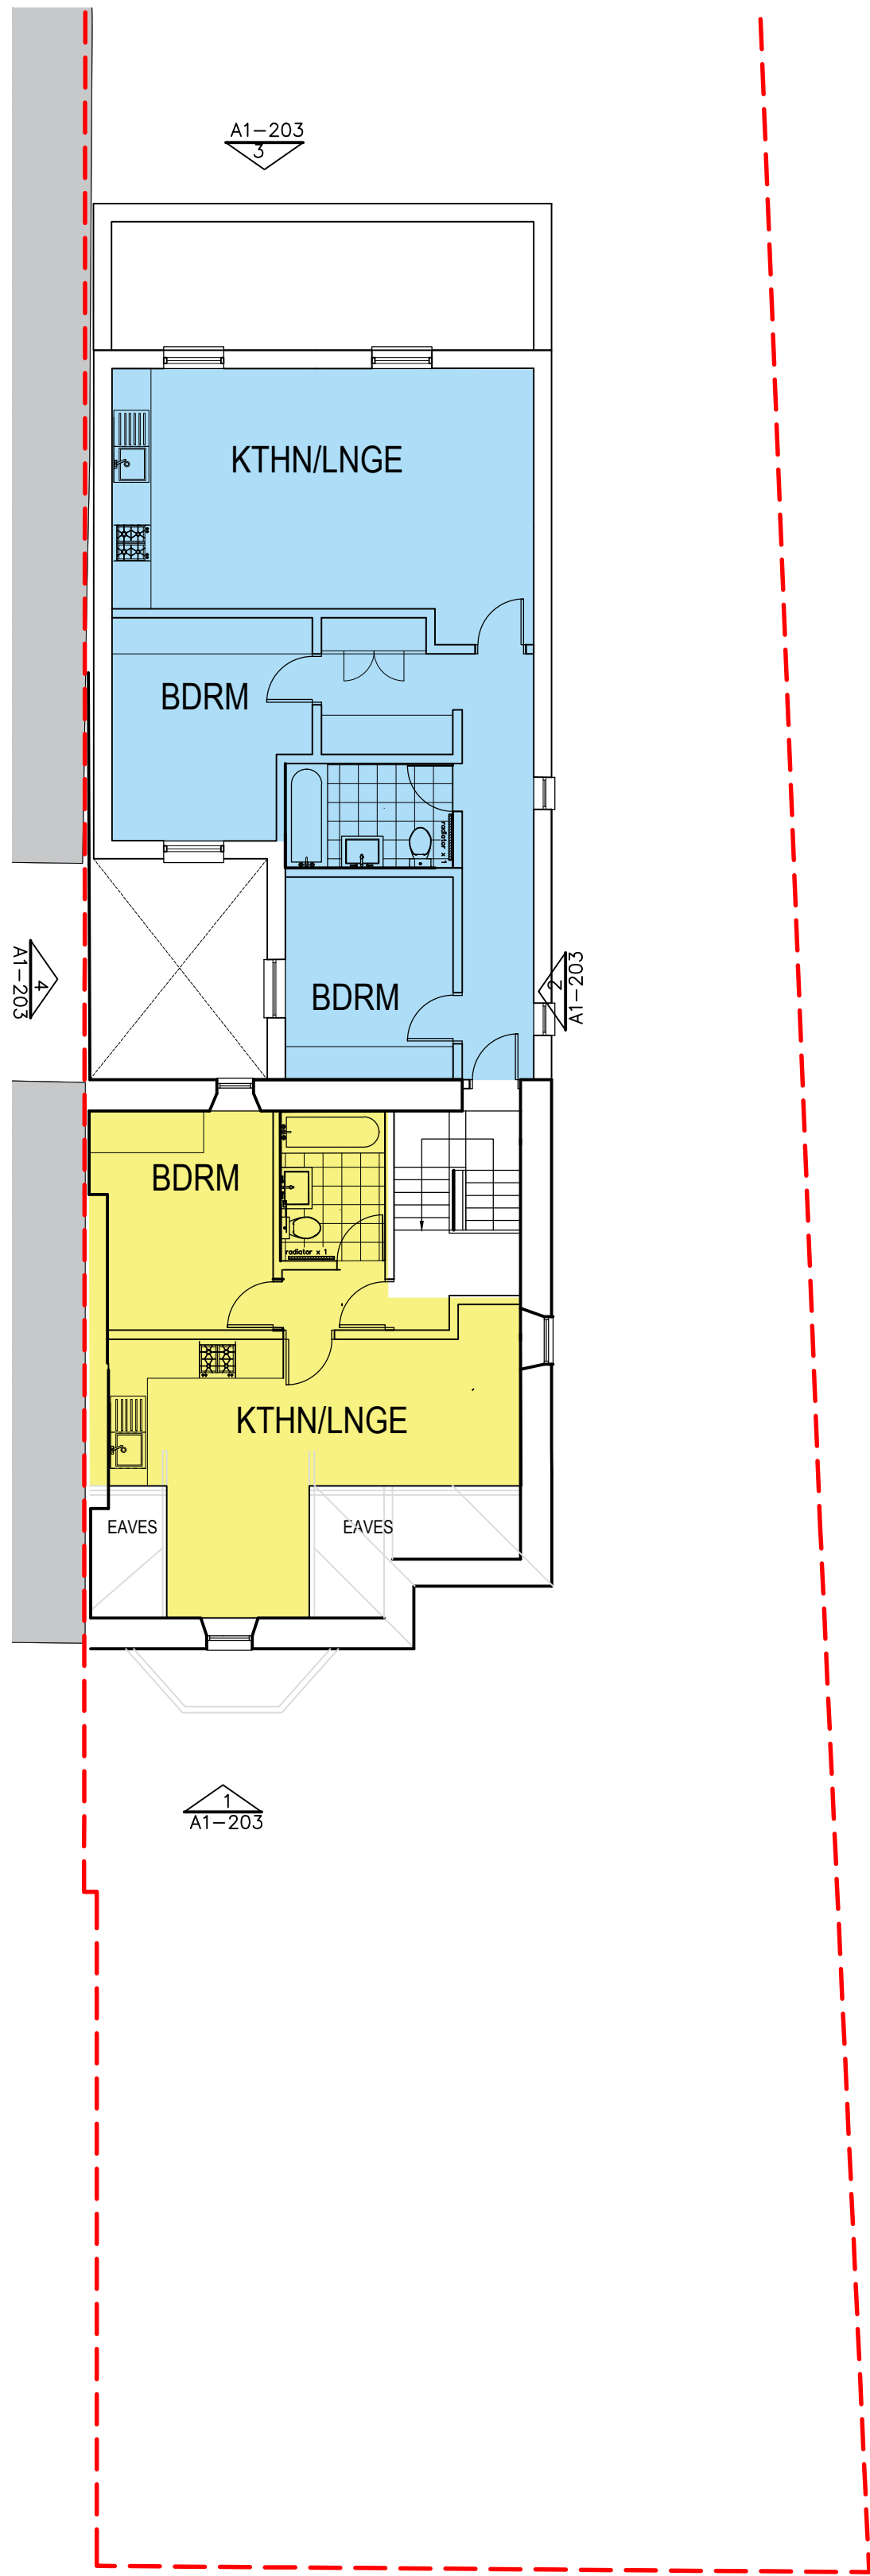
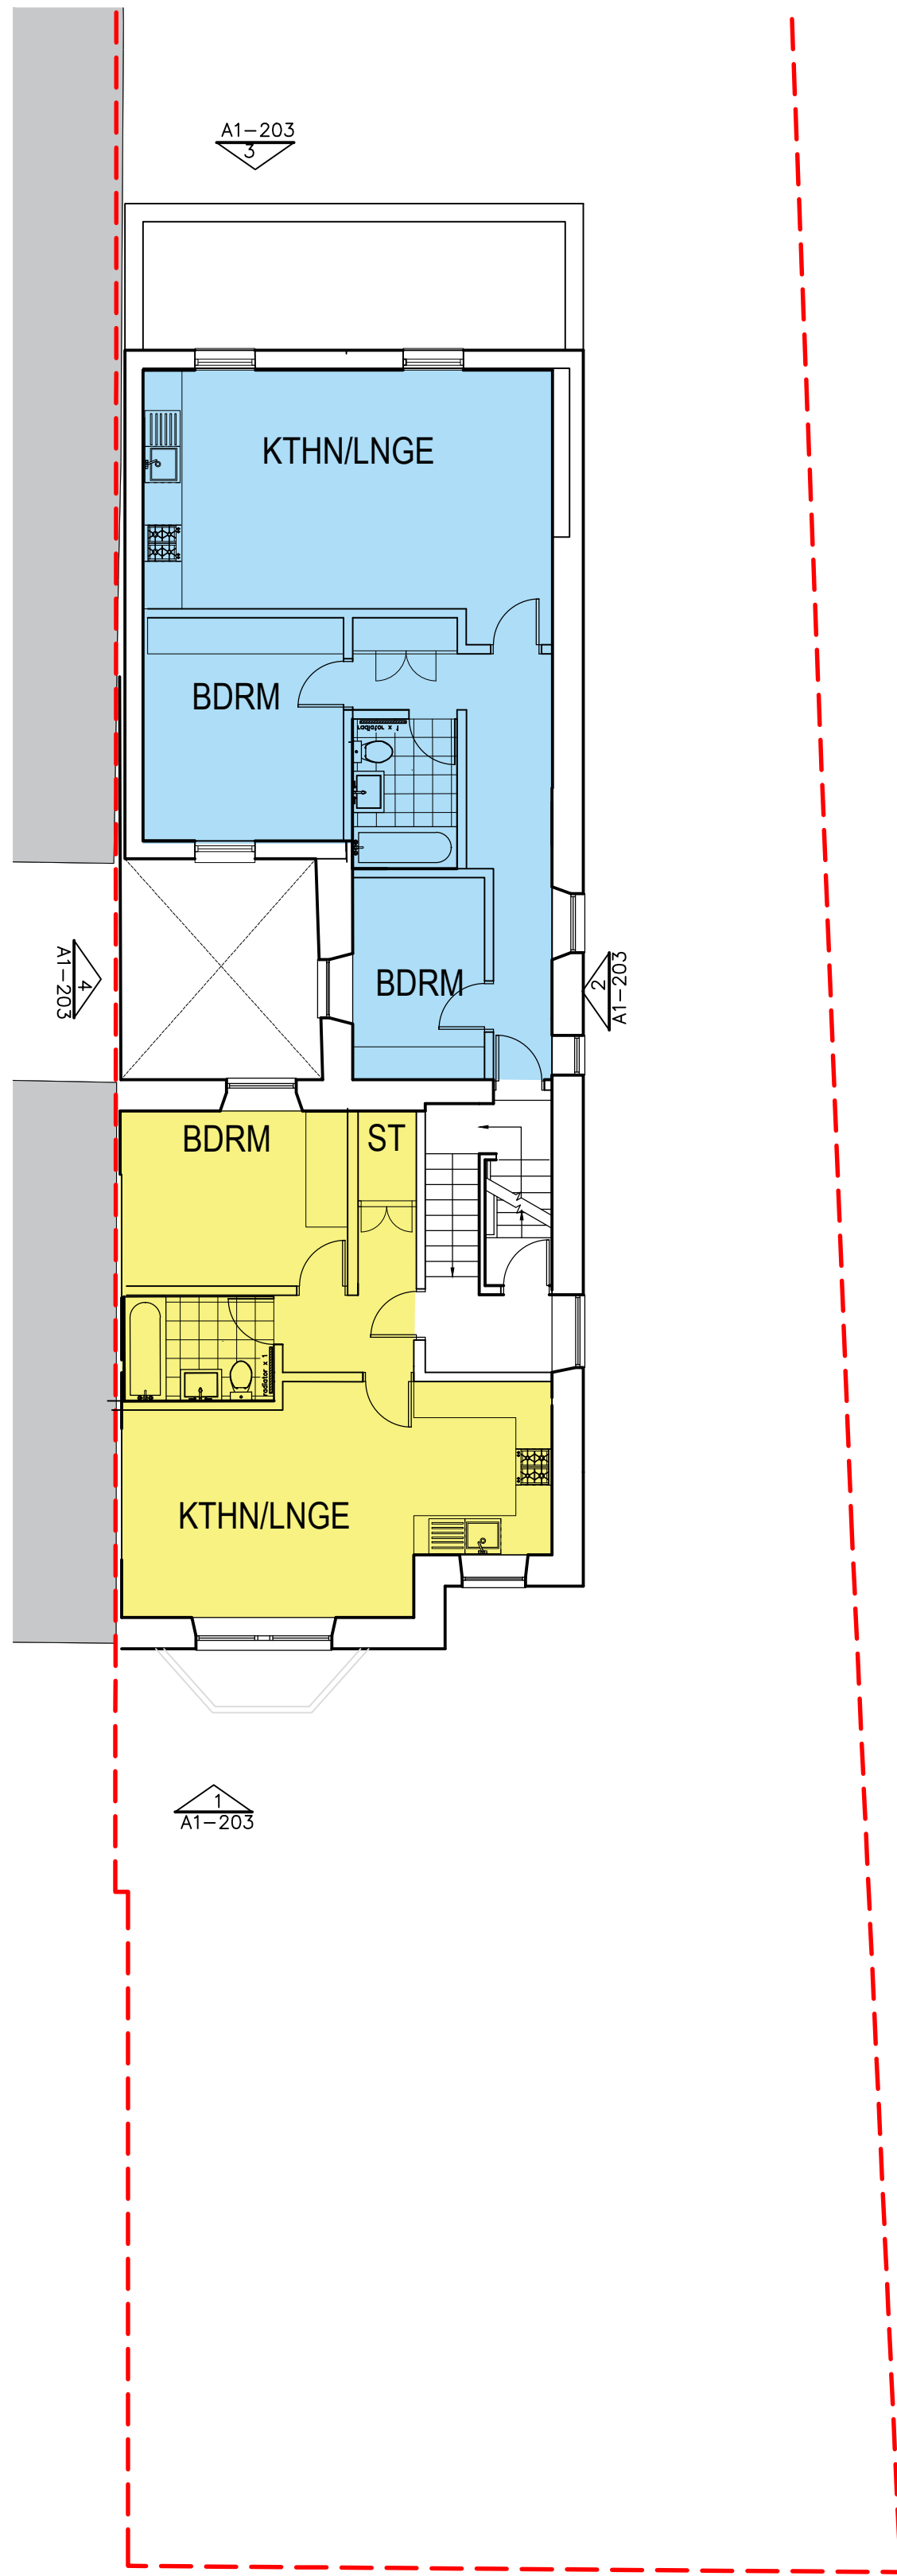


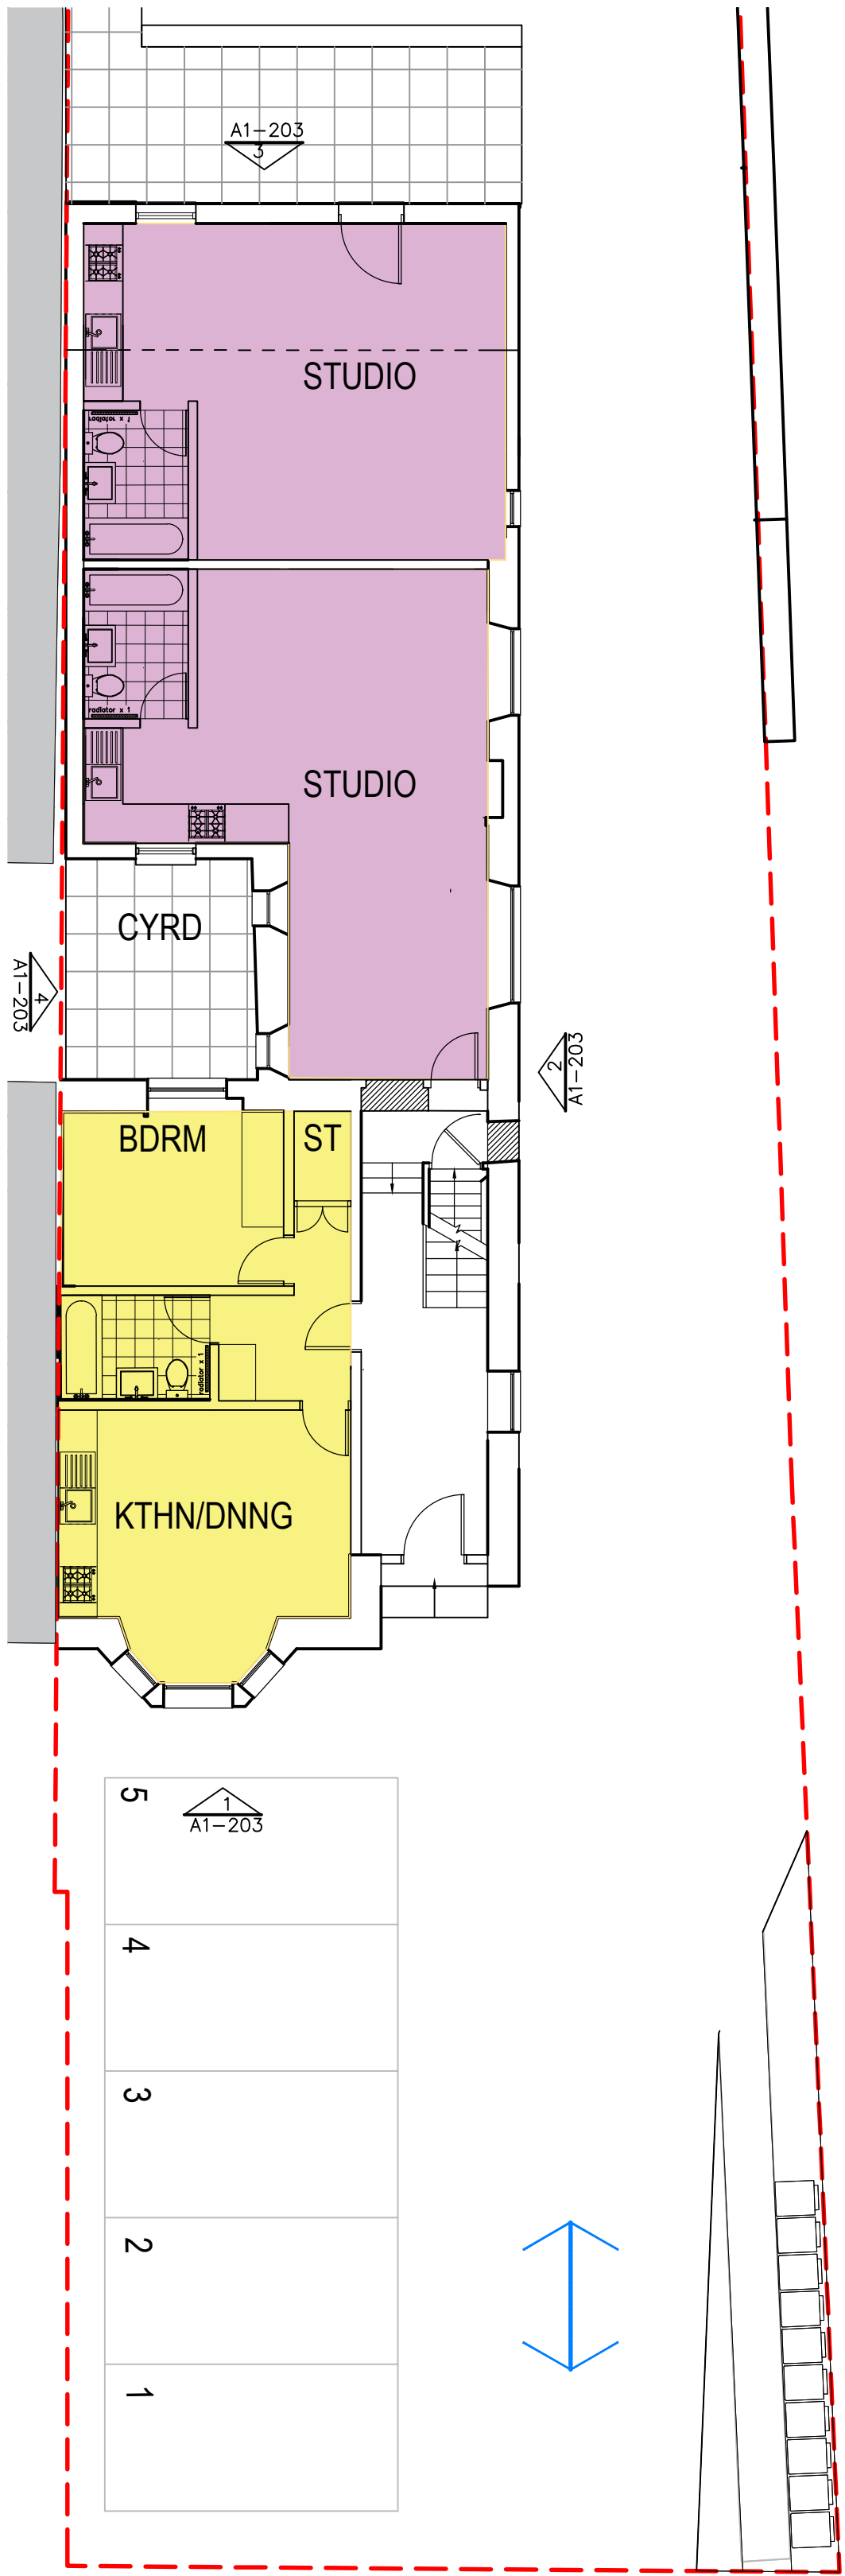


1 Proposed Ground Floor

2 Proposed First Floor

3 Proposed Second Floor

4 Proposed Roof Plan

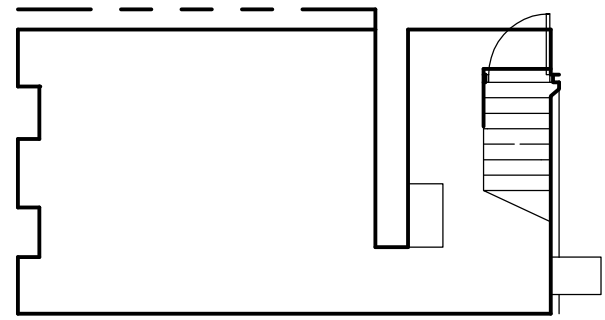

5 Basement Storage

General Notes

Drawing to be read in conjunction with all other drawings and specifications.
Do not scale off drawings. Use figured dimensions only.
All levels and dimensions to be checked on site. Any discrepancies to be immediately brought to the attention of Amorphous Design.
Responsibility cannot be accepted for alterations or changes without prior acknowledgement from Amorphous Design.

Notes		DATE	BY	AUTH
REV	NOTES			
-	Planning	29.10.2021	-	JS

- KEY
- 1 bed 2 person
 - 2 bed 4 person
 - Studio
 - Access

The proposed planning application has been modified addressing the proactive comments by the Planning Officer, Ms. Helen Bowen, ref: Q2021/0133, 01.09.2021.

AMORPHOUS DESIGN
architecture interiors
44 Pitcairn Road, Mitcham, CR4 3LL
+44 (0) 203 322 8568
jay@amorphous-d.com
www.amorphous-d.com

Planning

TITLE			
Proposed Floor Plans Main Building			
96 Gnoll Park Road, SA11 3DD.			
SCALE AT A1: 1:100	SCALE AT A3: 1:200	DRAWN AD	ISSUED AD
JUN 2021	JOB NO. 870	DRAWING A1-201	REV -
Amorphous Design Ltd			

The proposed planning application has been modified addressing the proactive comments by the Planning Officer, Ms. Helen Bowen, ref: Q2021/0133, 01.09.2021.