


General Notes


Drawing to be read in conjunction with all other drawings and specifications.
Do not scale off drawings. Use figured dimensions only.
All levels and dimensions to be checked on site. Any discrepancies to be immediately brought to the attention of Amorphous Design.
Responsibility cannot be accepted for alterations or changes without prior acknowledgement from Amorphous Design.

Notes


REV	NOTES	DATE	BY	AUTH
-	Planning	29.10.2021.	-	JS

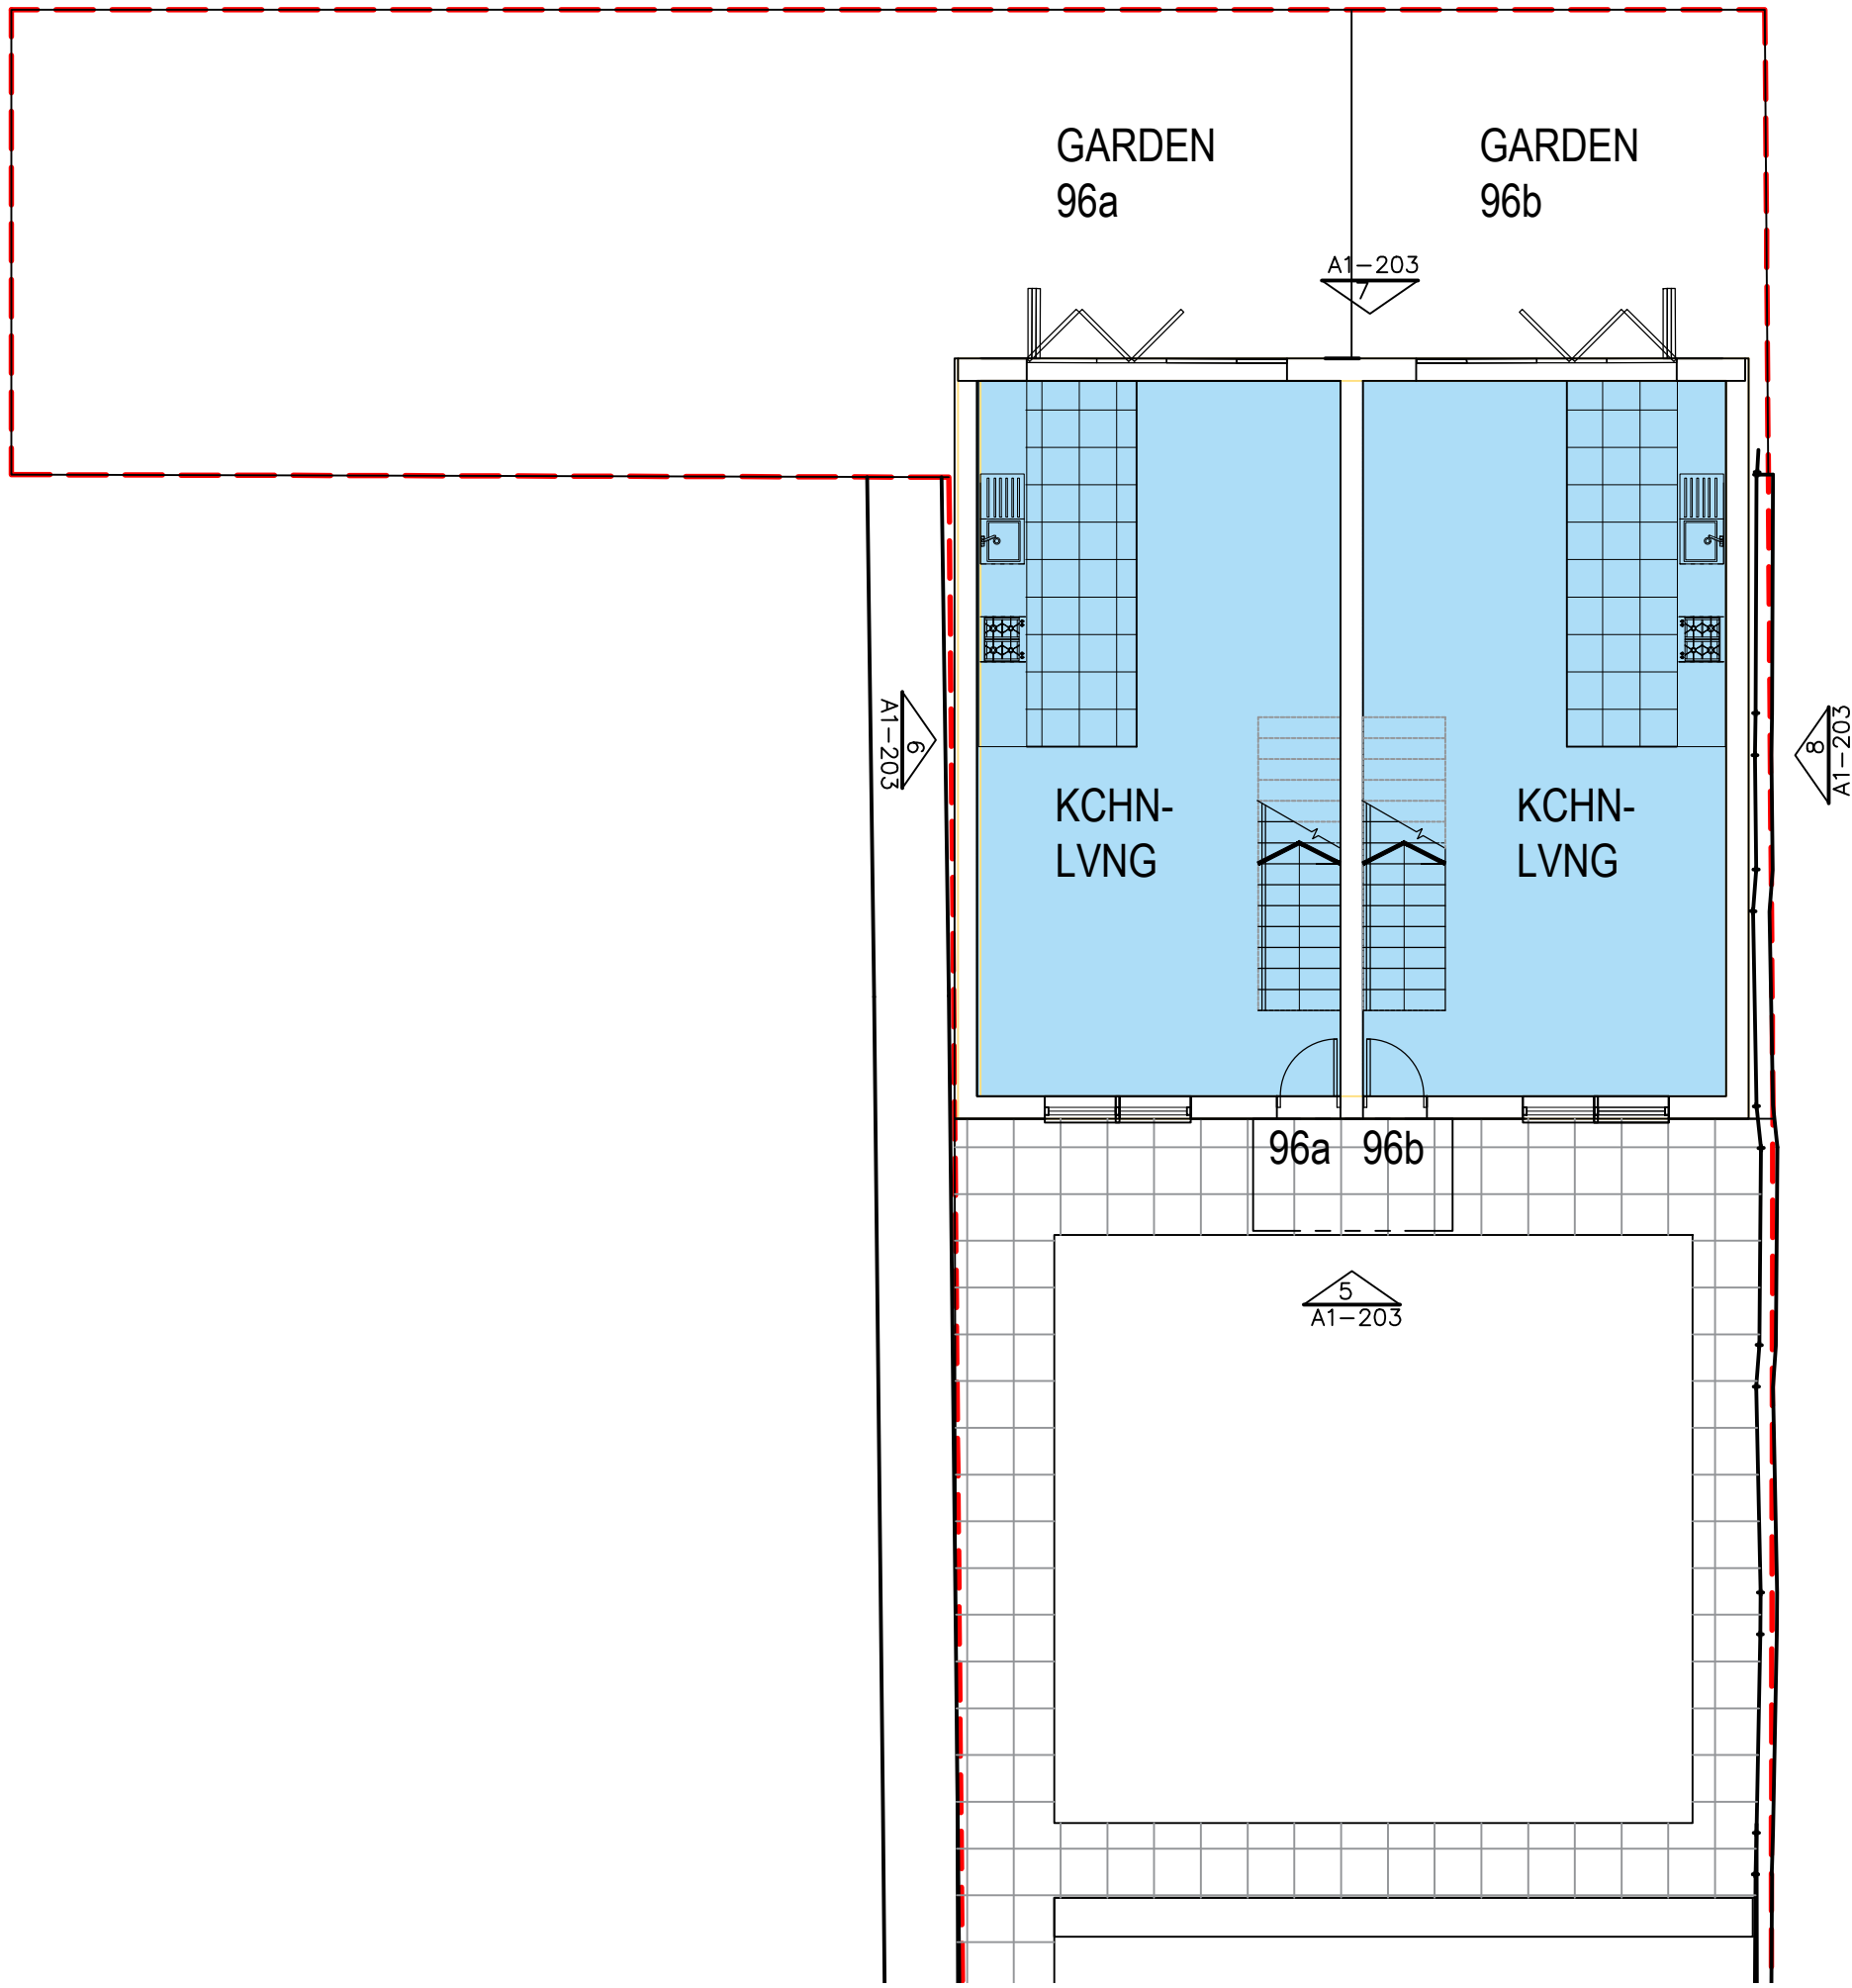

1 Proposed Ground Floor

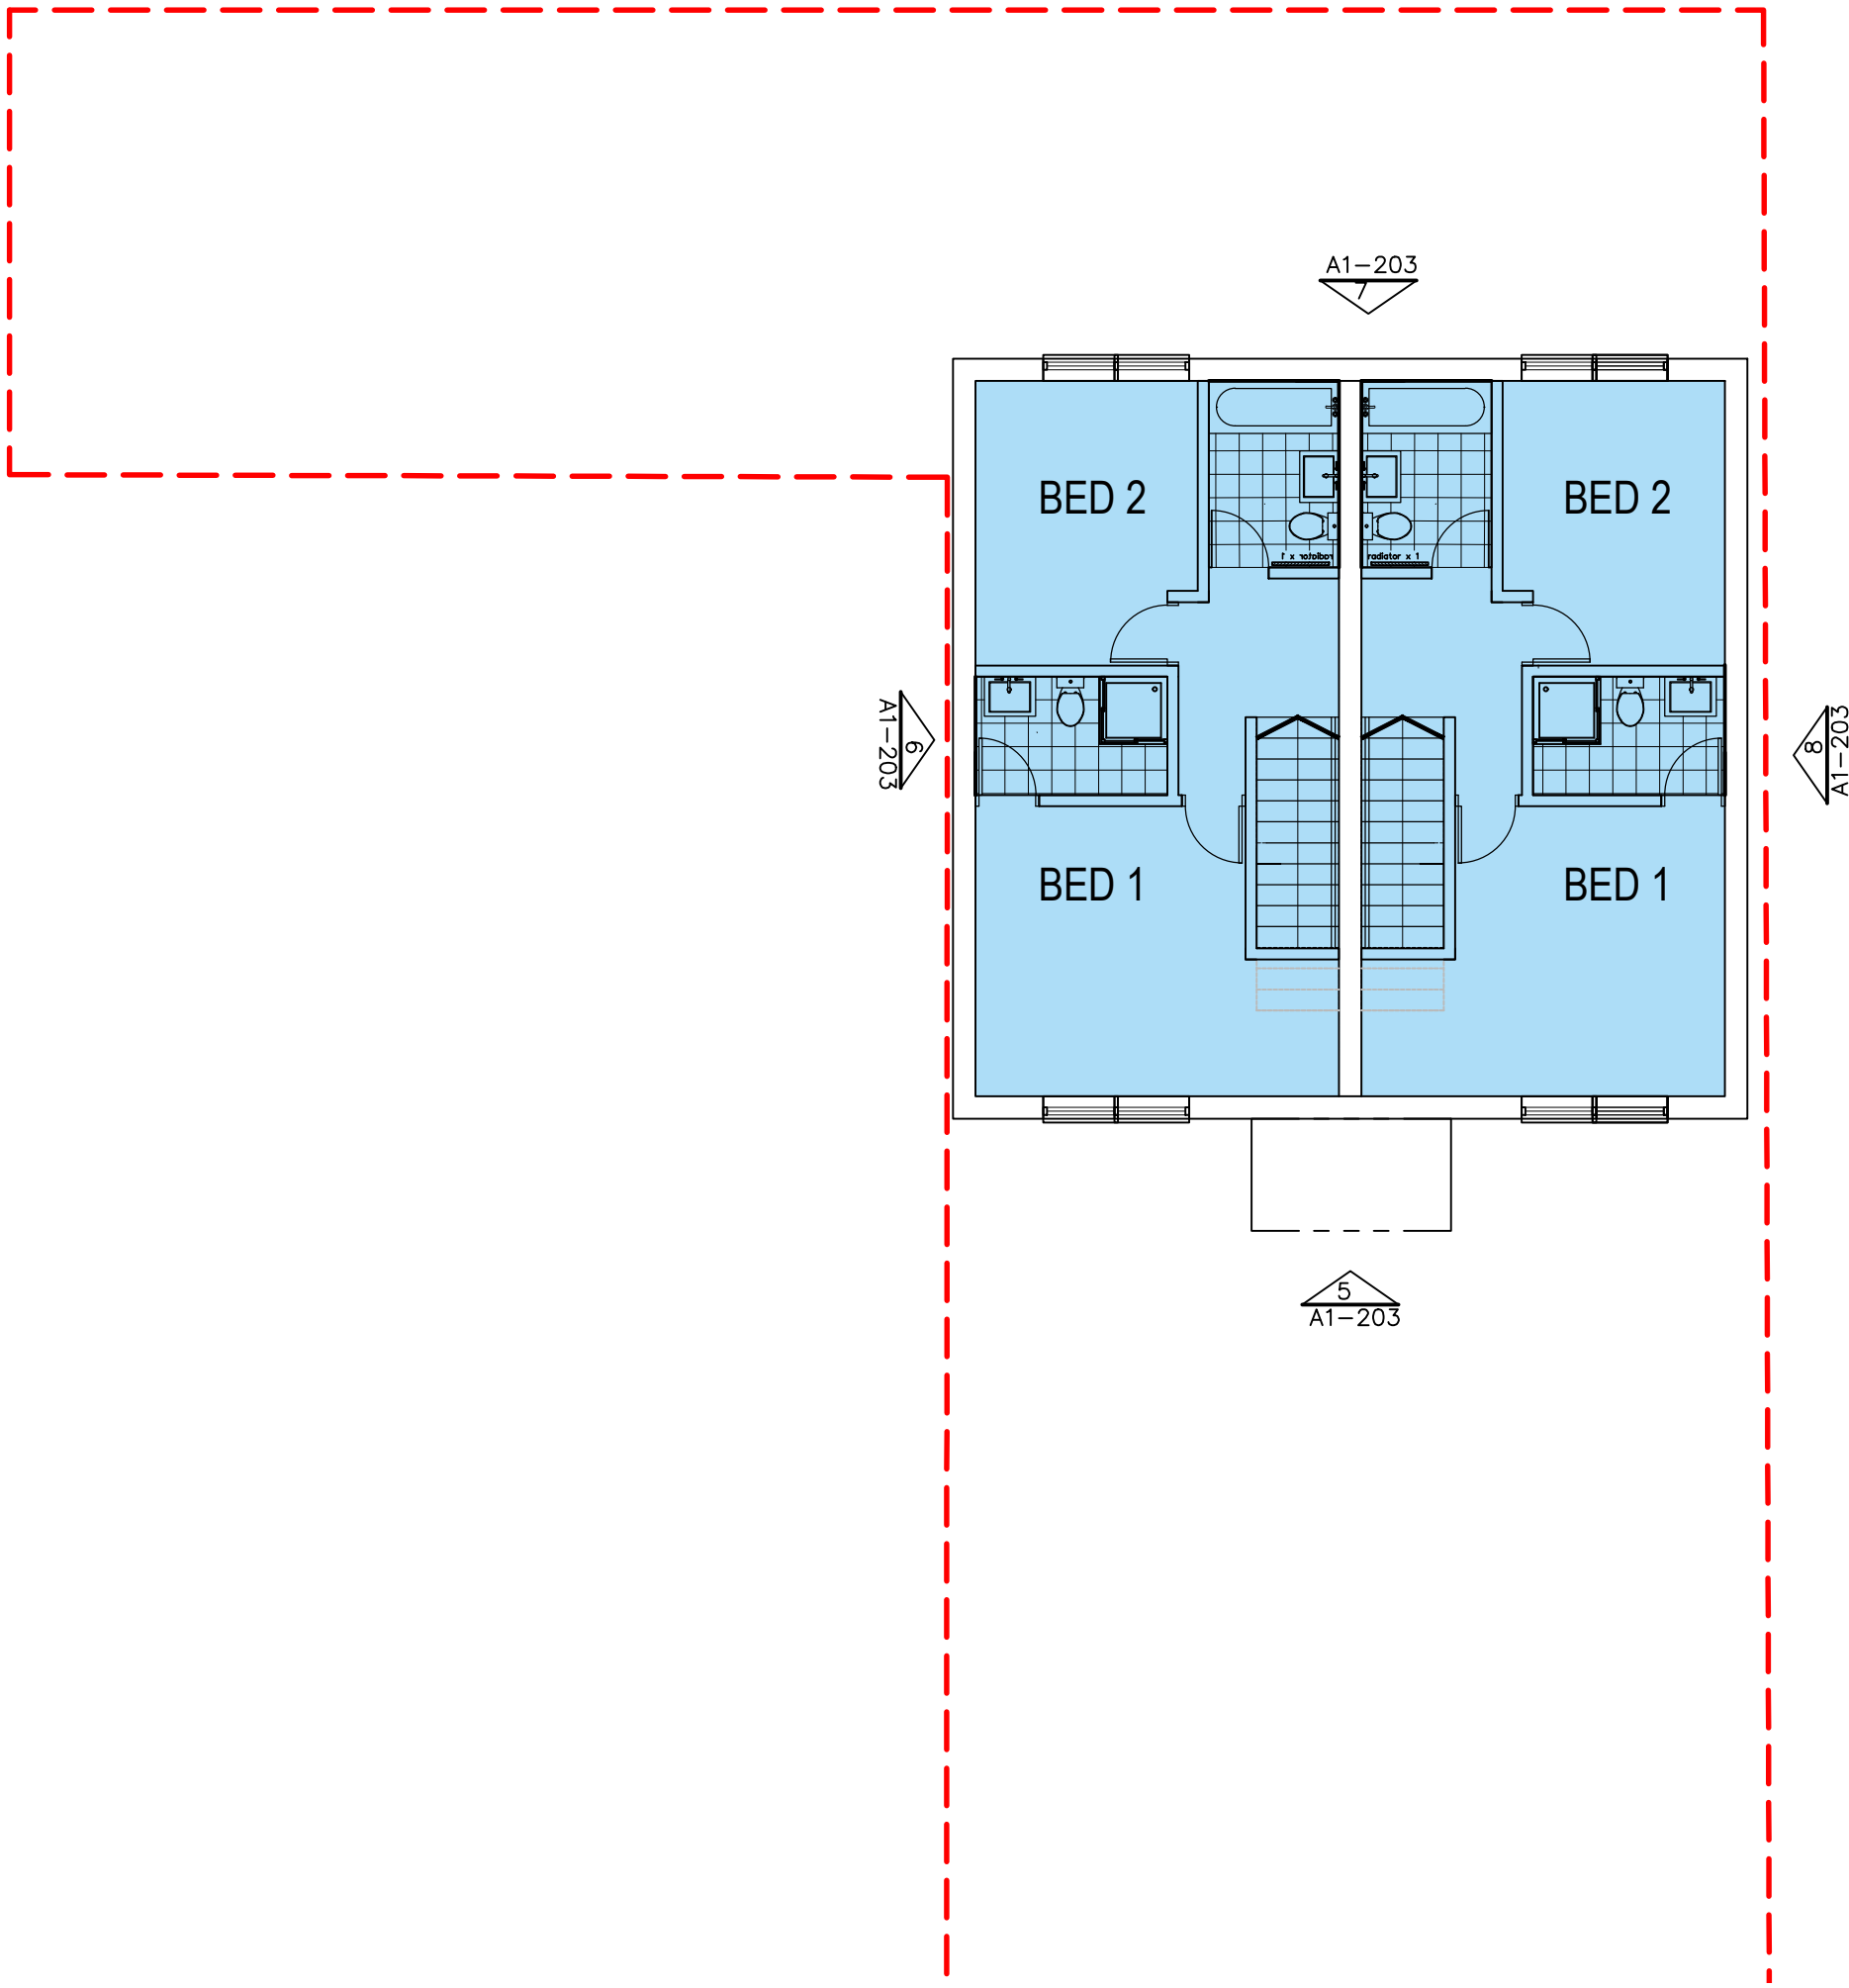

2 Proposed First Floor

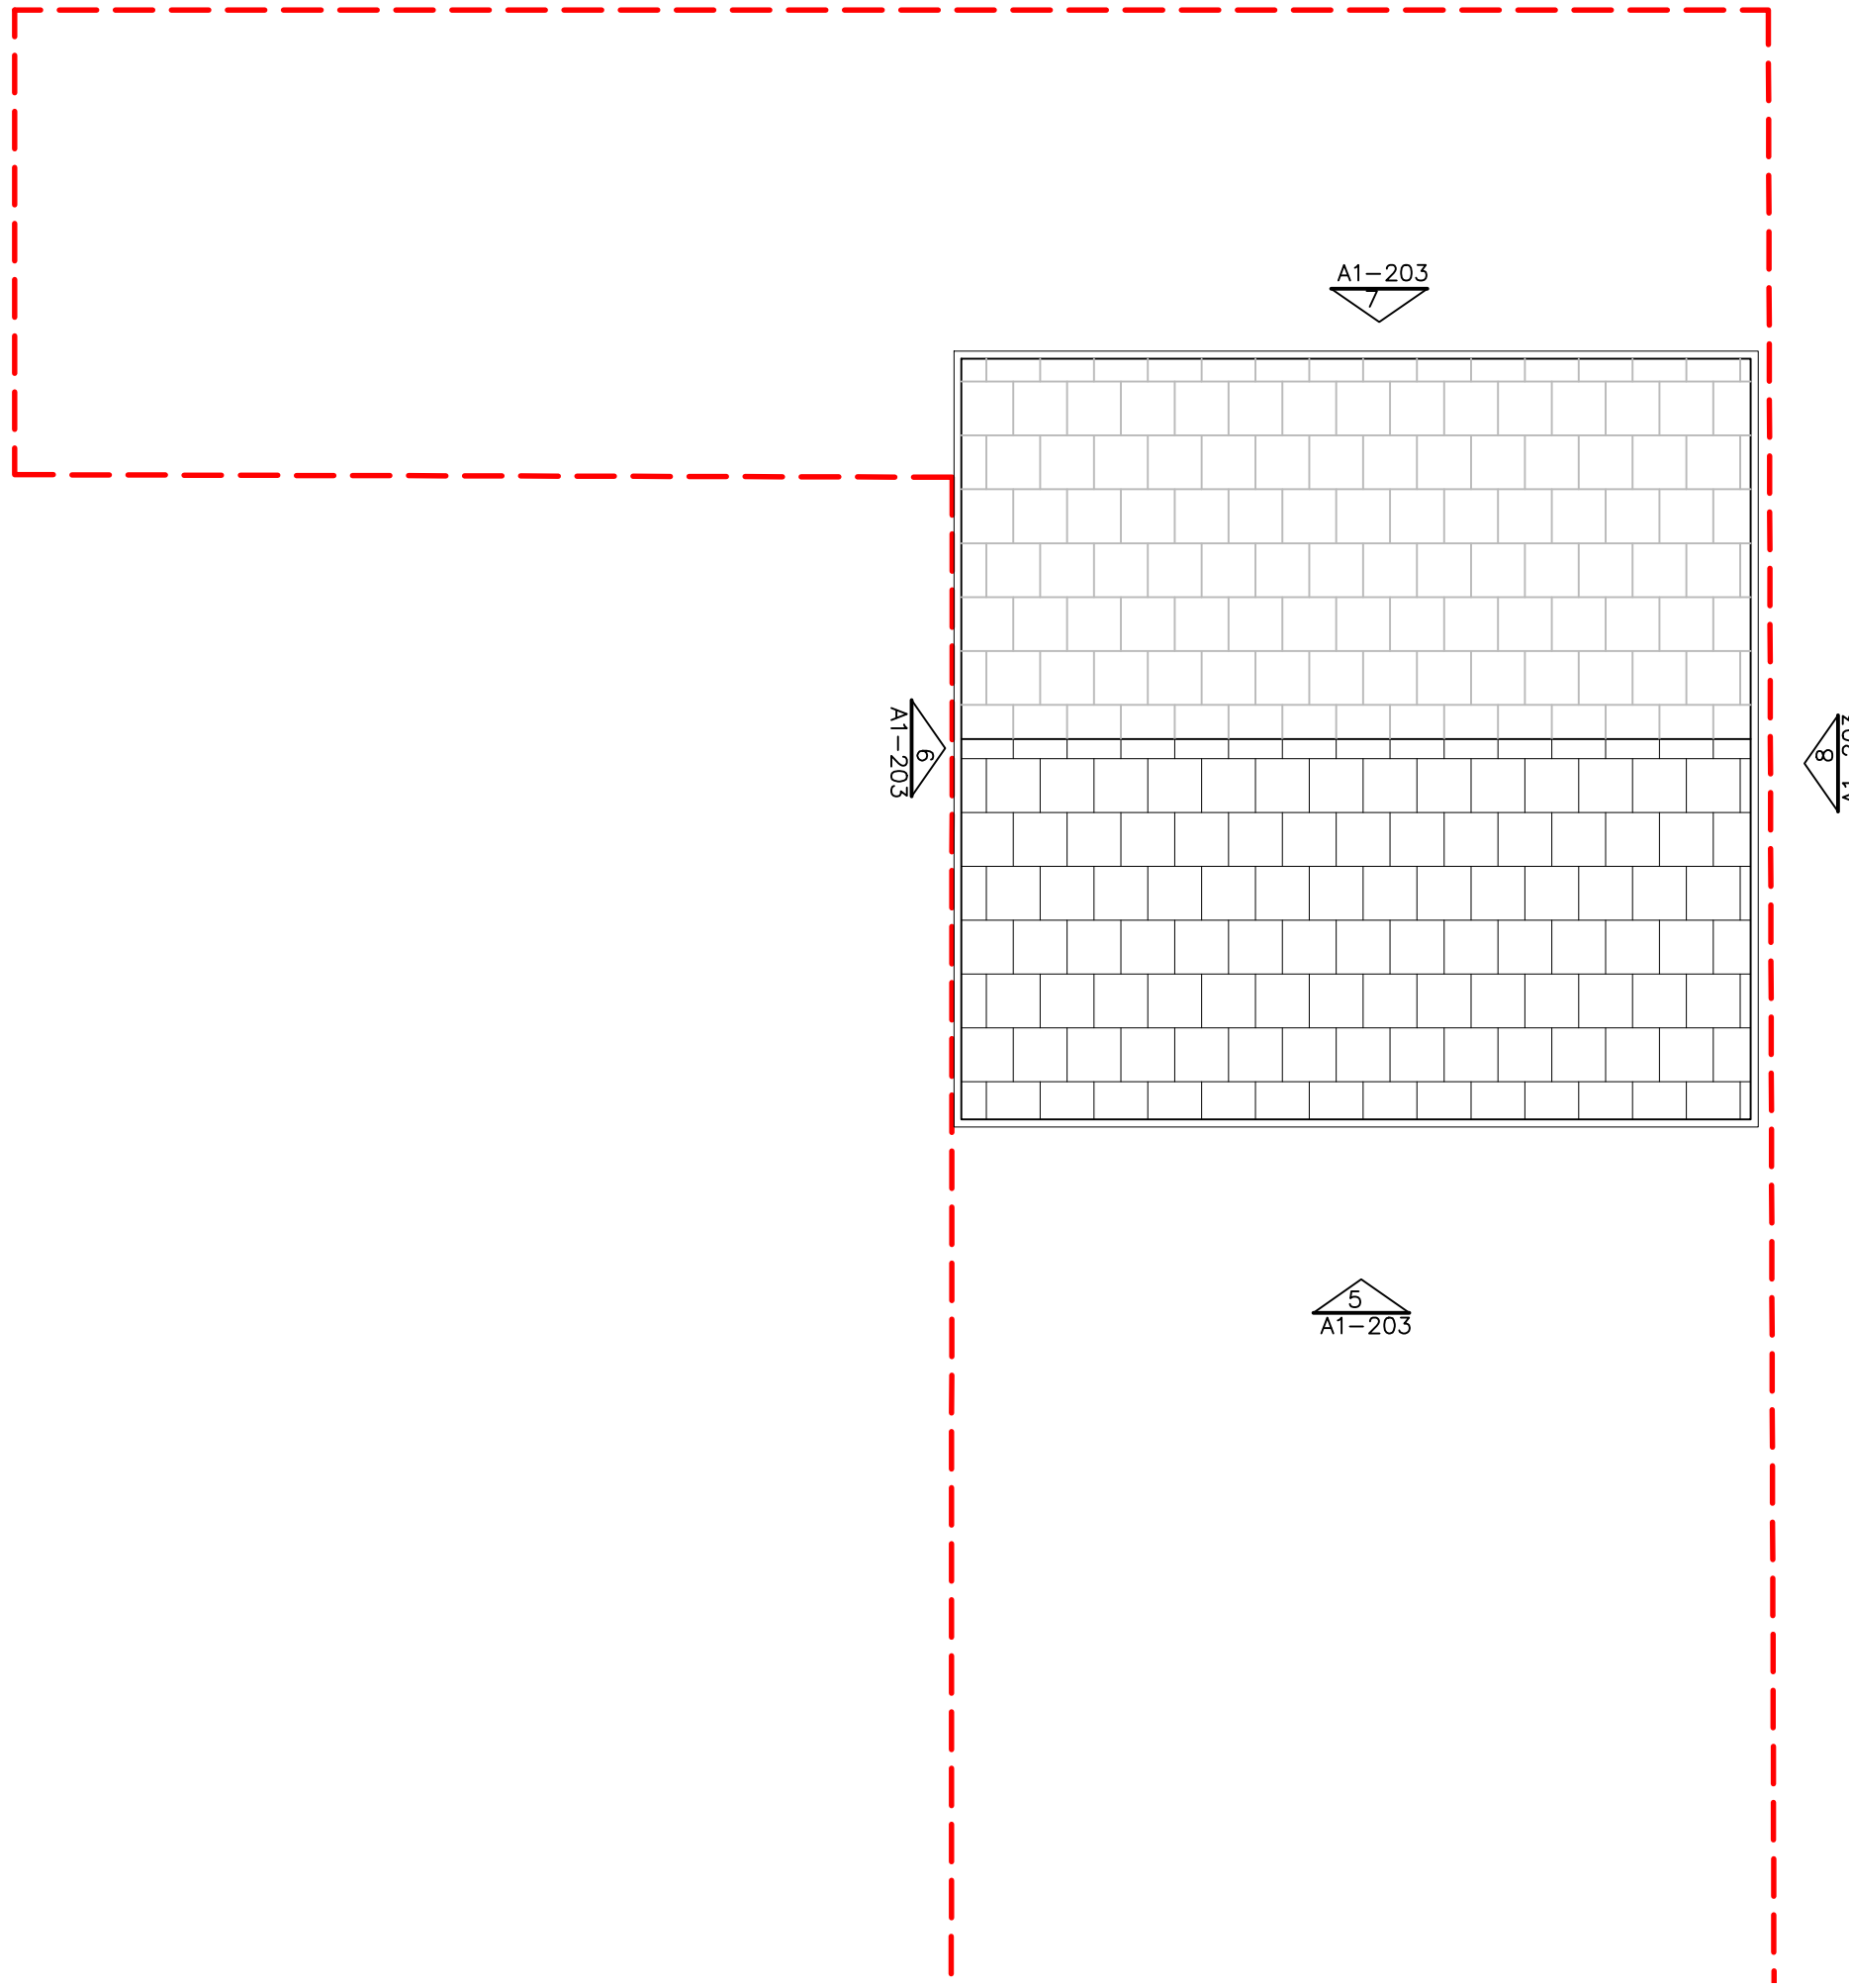

3 Proposed Roof Plan

- KEY
- 1 bed 2 person
 - 2 bed 4 person
 - Studio
 - Access

The proposed planning application has been modified addressing the proactive comments by the Planning Officer, Ms. Helen Bowen, ref: Q2021/0133, 01.09.2021.

AMORPHOUS DESIGN
architecture interiors
44 Pitcairn Road, Mitcham, CR4 3LL
+44 (0) 203 322 8568
jay@amorphous-d.com
www.amorphous-d.com

Planning

TITLE Proposed Floor Plans Rear Building			
96 Gnoil Park Road, SA11 3DD.			
SCALE AT A1: 1:50	SCALE AT A3: 1:100	DRAWN AD	ISSUED AD
JUN 2021	JOB NO. 870	DRAWING A1-202	REV -

Amorphous Design Ltd