


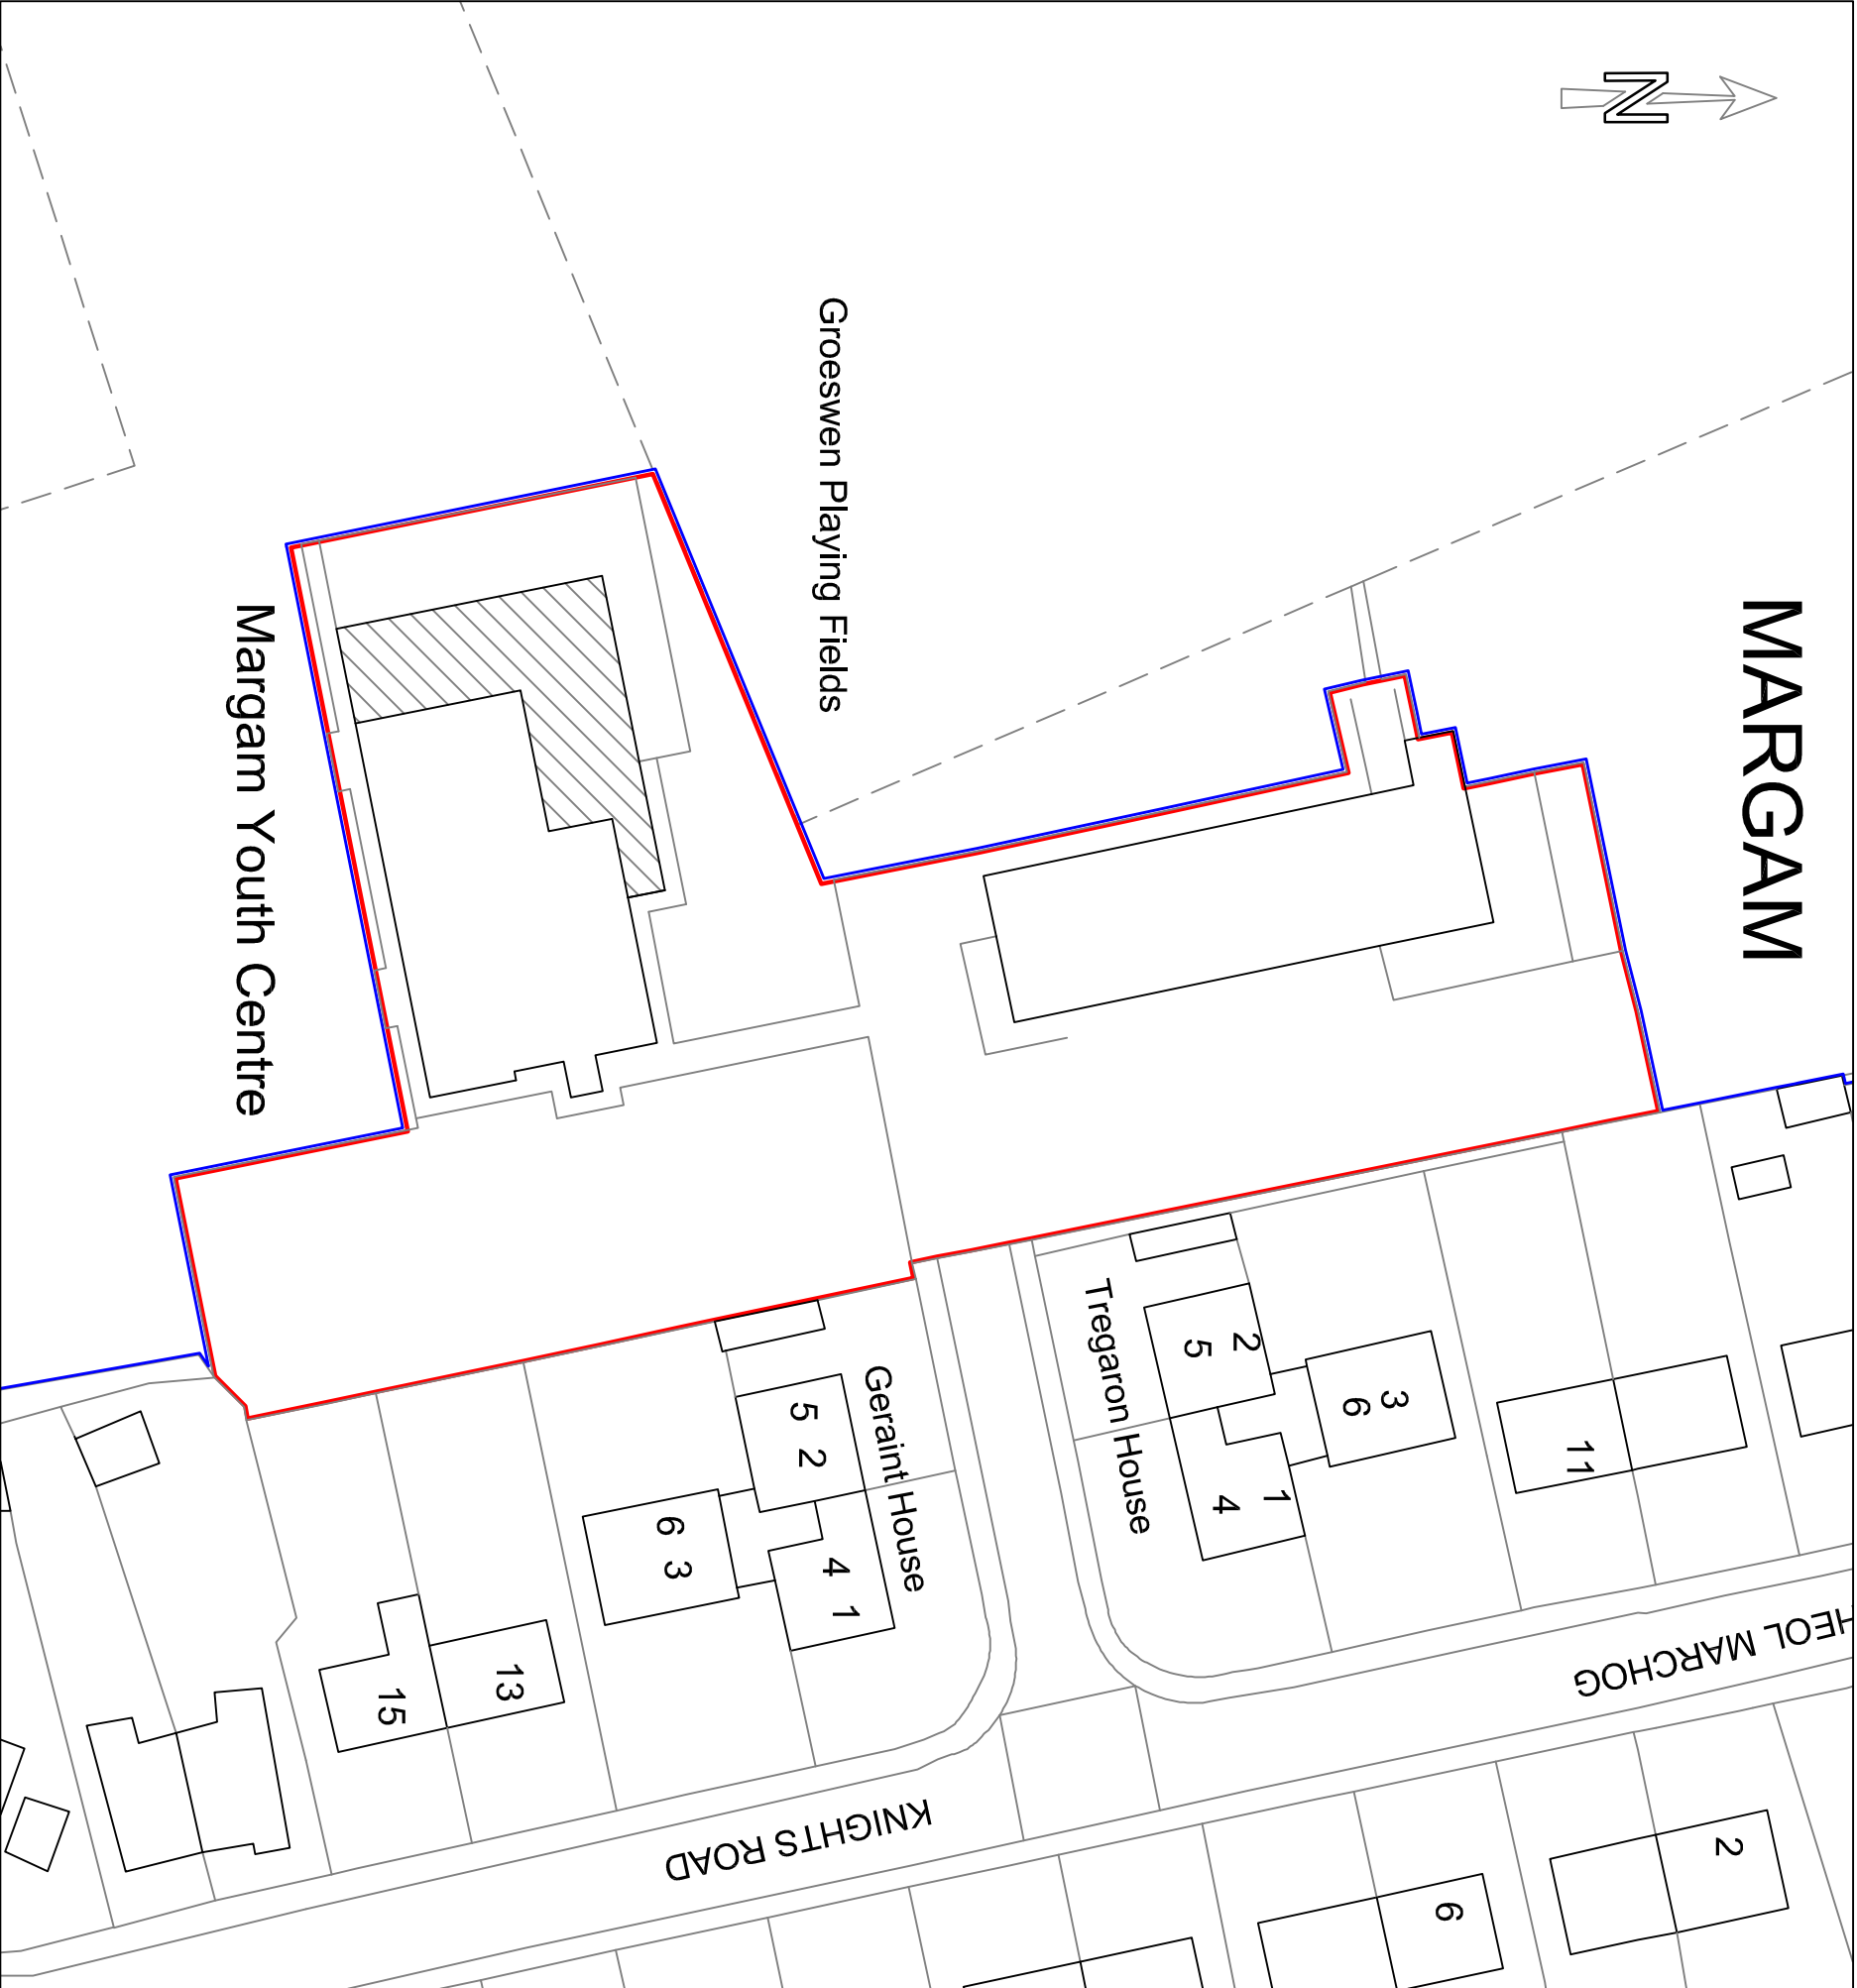

BLOCK PLAN 1:500

C	Emergency Exit added to Sports Hall, 1.2m escape route added to side& rear of building.			21/04/21
B	Building Plan amended.			14/04/21
A	Car Park layout amended.			15/01/21
Rev	Description			Date
01792 541894 07800 789453 carolineg@seagreydesign.co.uk www.seagreydesign.com design for: extensions / house renovations / conversions				
SEAGREY				
Site				
MR ROB DEENEY MARGAM YOUTH CLUB KNIGHTS ROAD, MARGAM SA13 2DT				
Dwg Title				
BLOCK PLAN				
Drawn By: CLG		Date: 30/11/2020		
Scale: 1:500 @ A3L		Dwg No: 20-322P/107		
REV	A	B	C	