


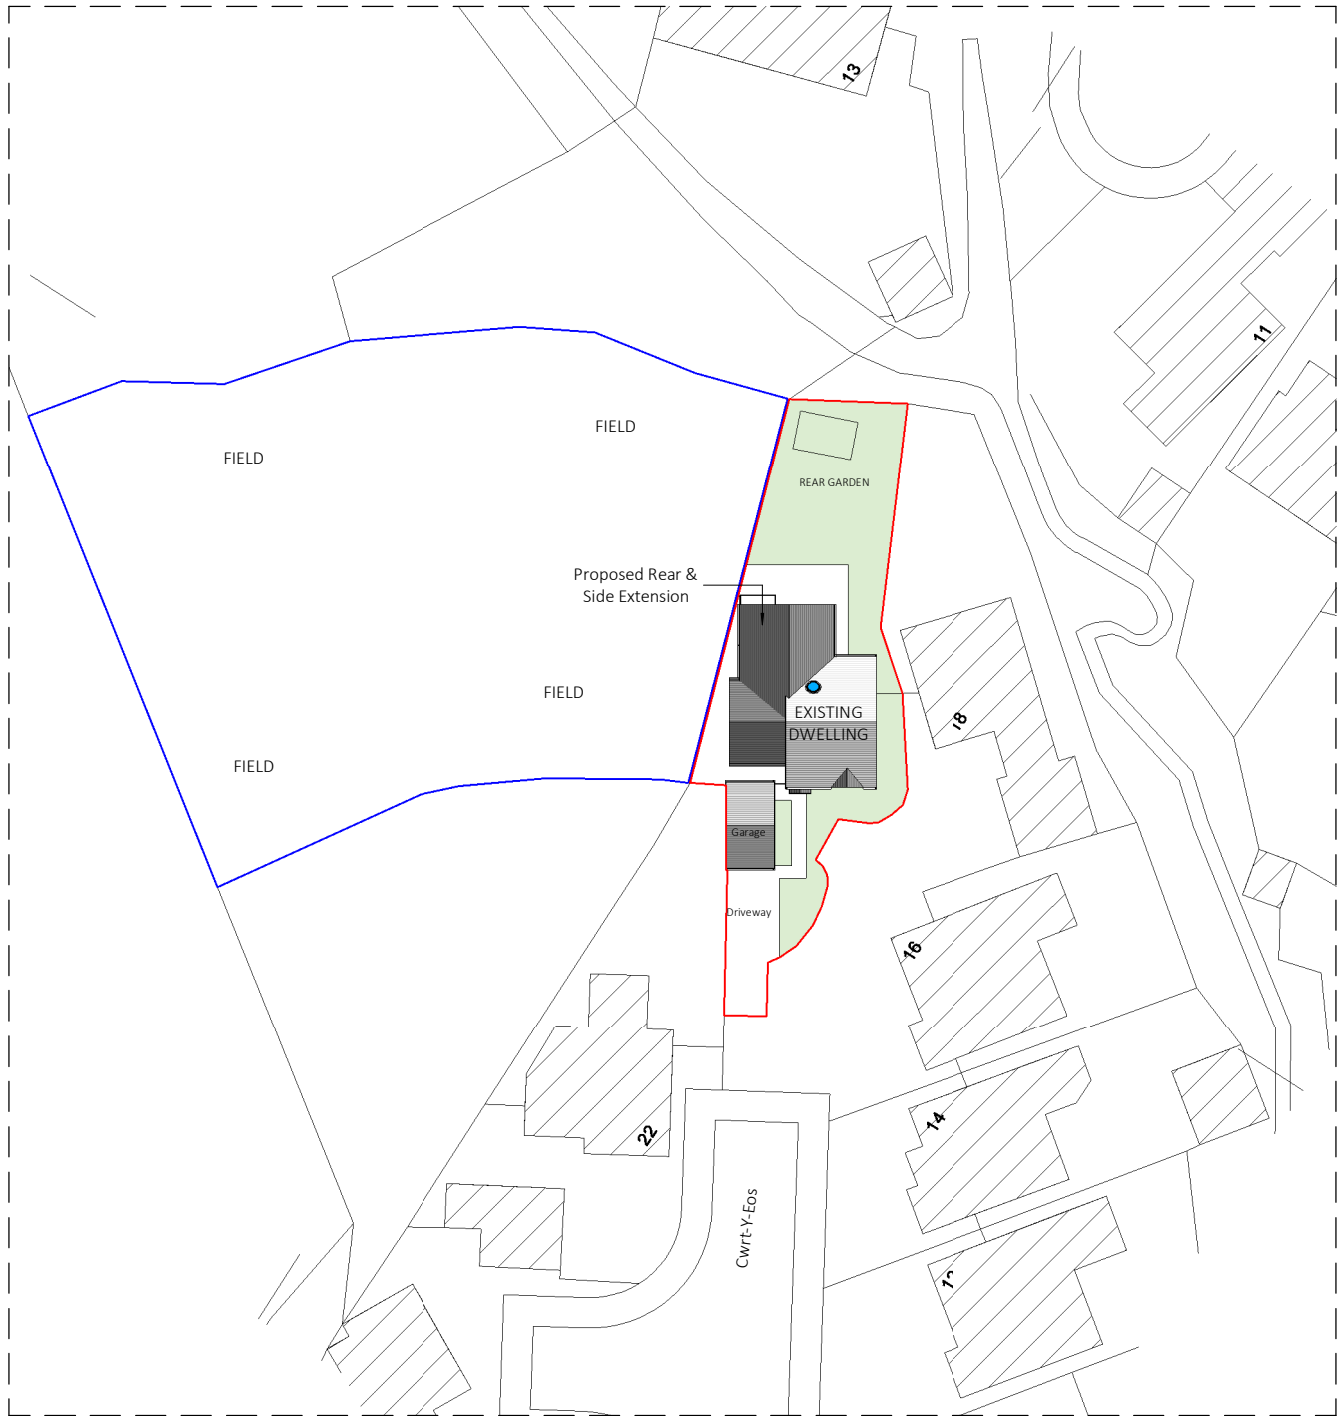


1 Proposed Block Plan

1 : 500

0m 10m 20m 30m 40m 50m

VISUAL SCALE 1:500 @ A4

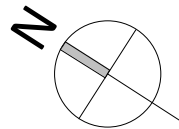

P2 01/11/21 General Revision SC
P1 04/10/21 Planning Issue SC

Project:
Double Storey Side & Rear Extension
No.20 Cwrt-Y-Eos, Margam,
Port Talbot, SA13 2UQ

Client:
Mr Ian Hatch

Drawing Title:
Proposed Block Plan

Drawing
Status:
FOR PLANNING

Date:
01/11/2021

Drawing Ref:
1797/01

Scale:
1 : 500

Rev:
P2

Rev	Date	Description	By
P2	01/11/21	General Revision	SC
P1	04/10/21	Planning Issue	SC

This drawing is copyright. All rights described in Chapter IV of the Copyright, Designs and Patents Act 1988 have generally been asserted. All dimensions to be checked on site. Do not scale. Any discrepancy between this drawing and other information to be recorded to RSC.
This drawing shows Design Intent Only.

40 Maes Y Cadno, Coity,
Bridgend, CF35 6DF
T: 01656 657995
M: 07890 595066
W: www.rscarchitect.co.uk
E: info@rscarchitect.co.uk

RSC
Architect