



PROPOSED 24E FLATS. AT 67 COMMERCIAL ROAD.

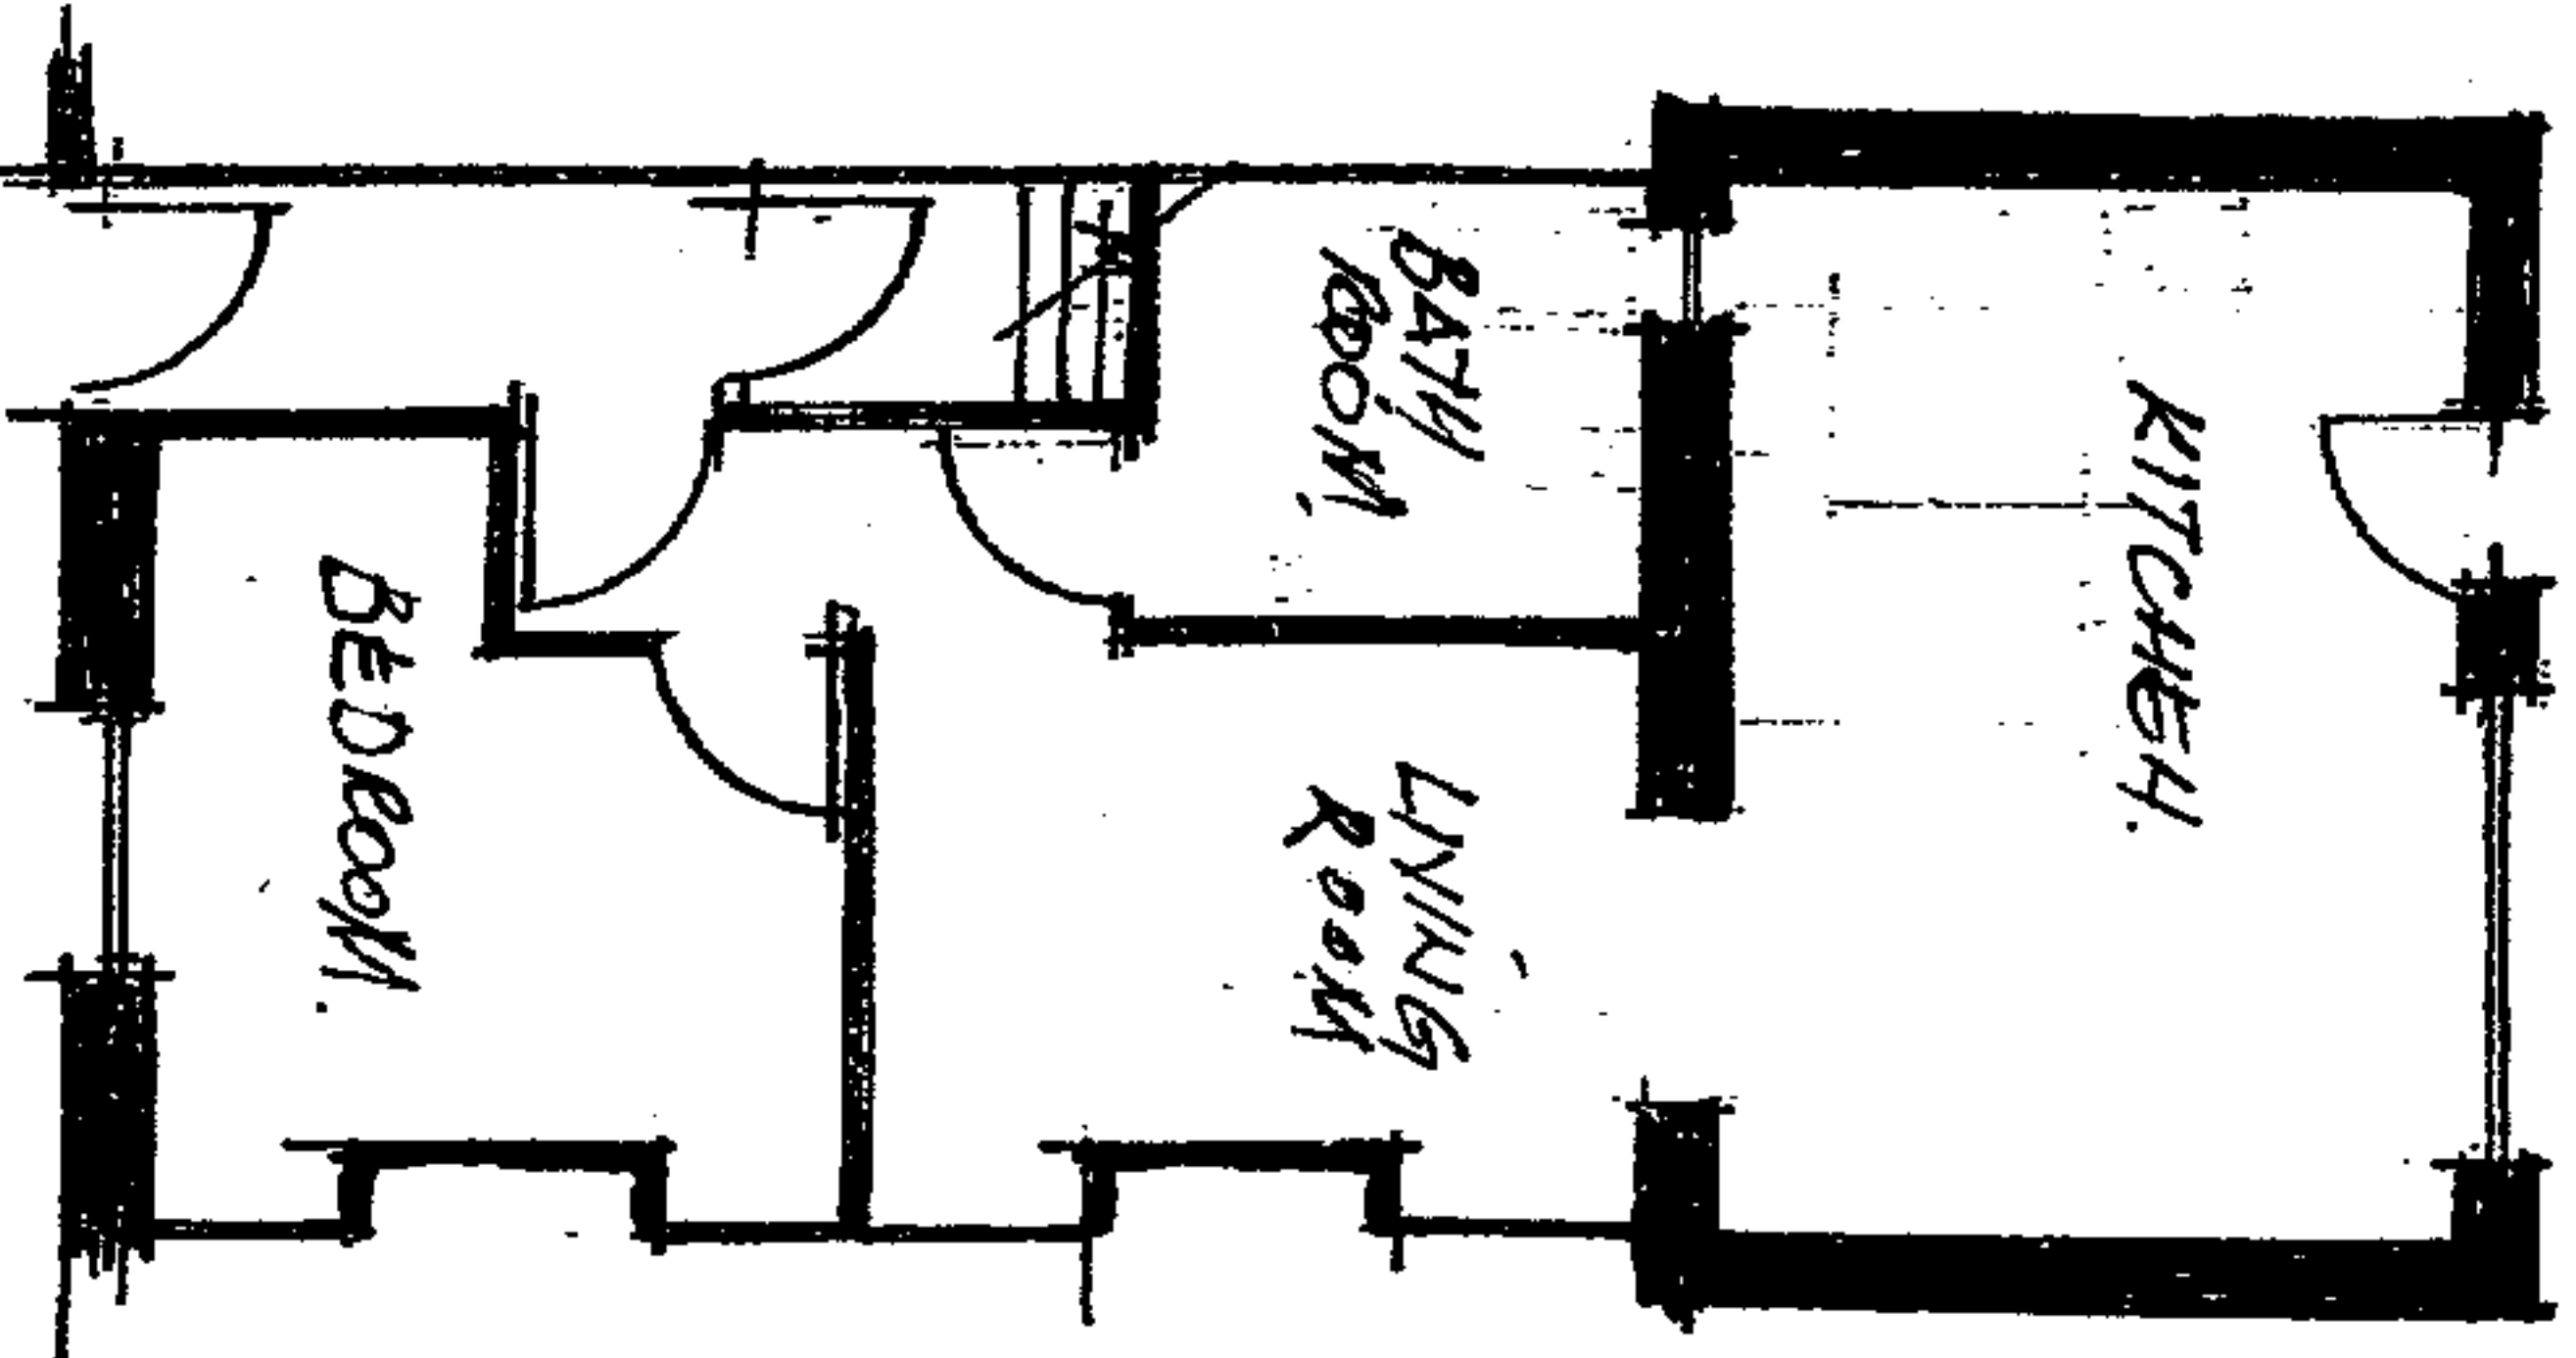


GROUND FLOOR.

SCALE 1:100.
DATED SEPT 21.

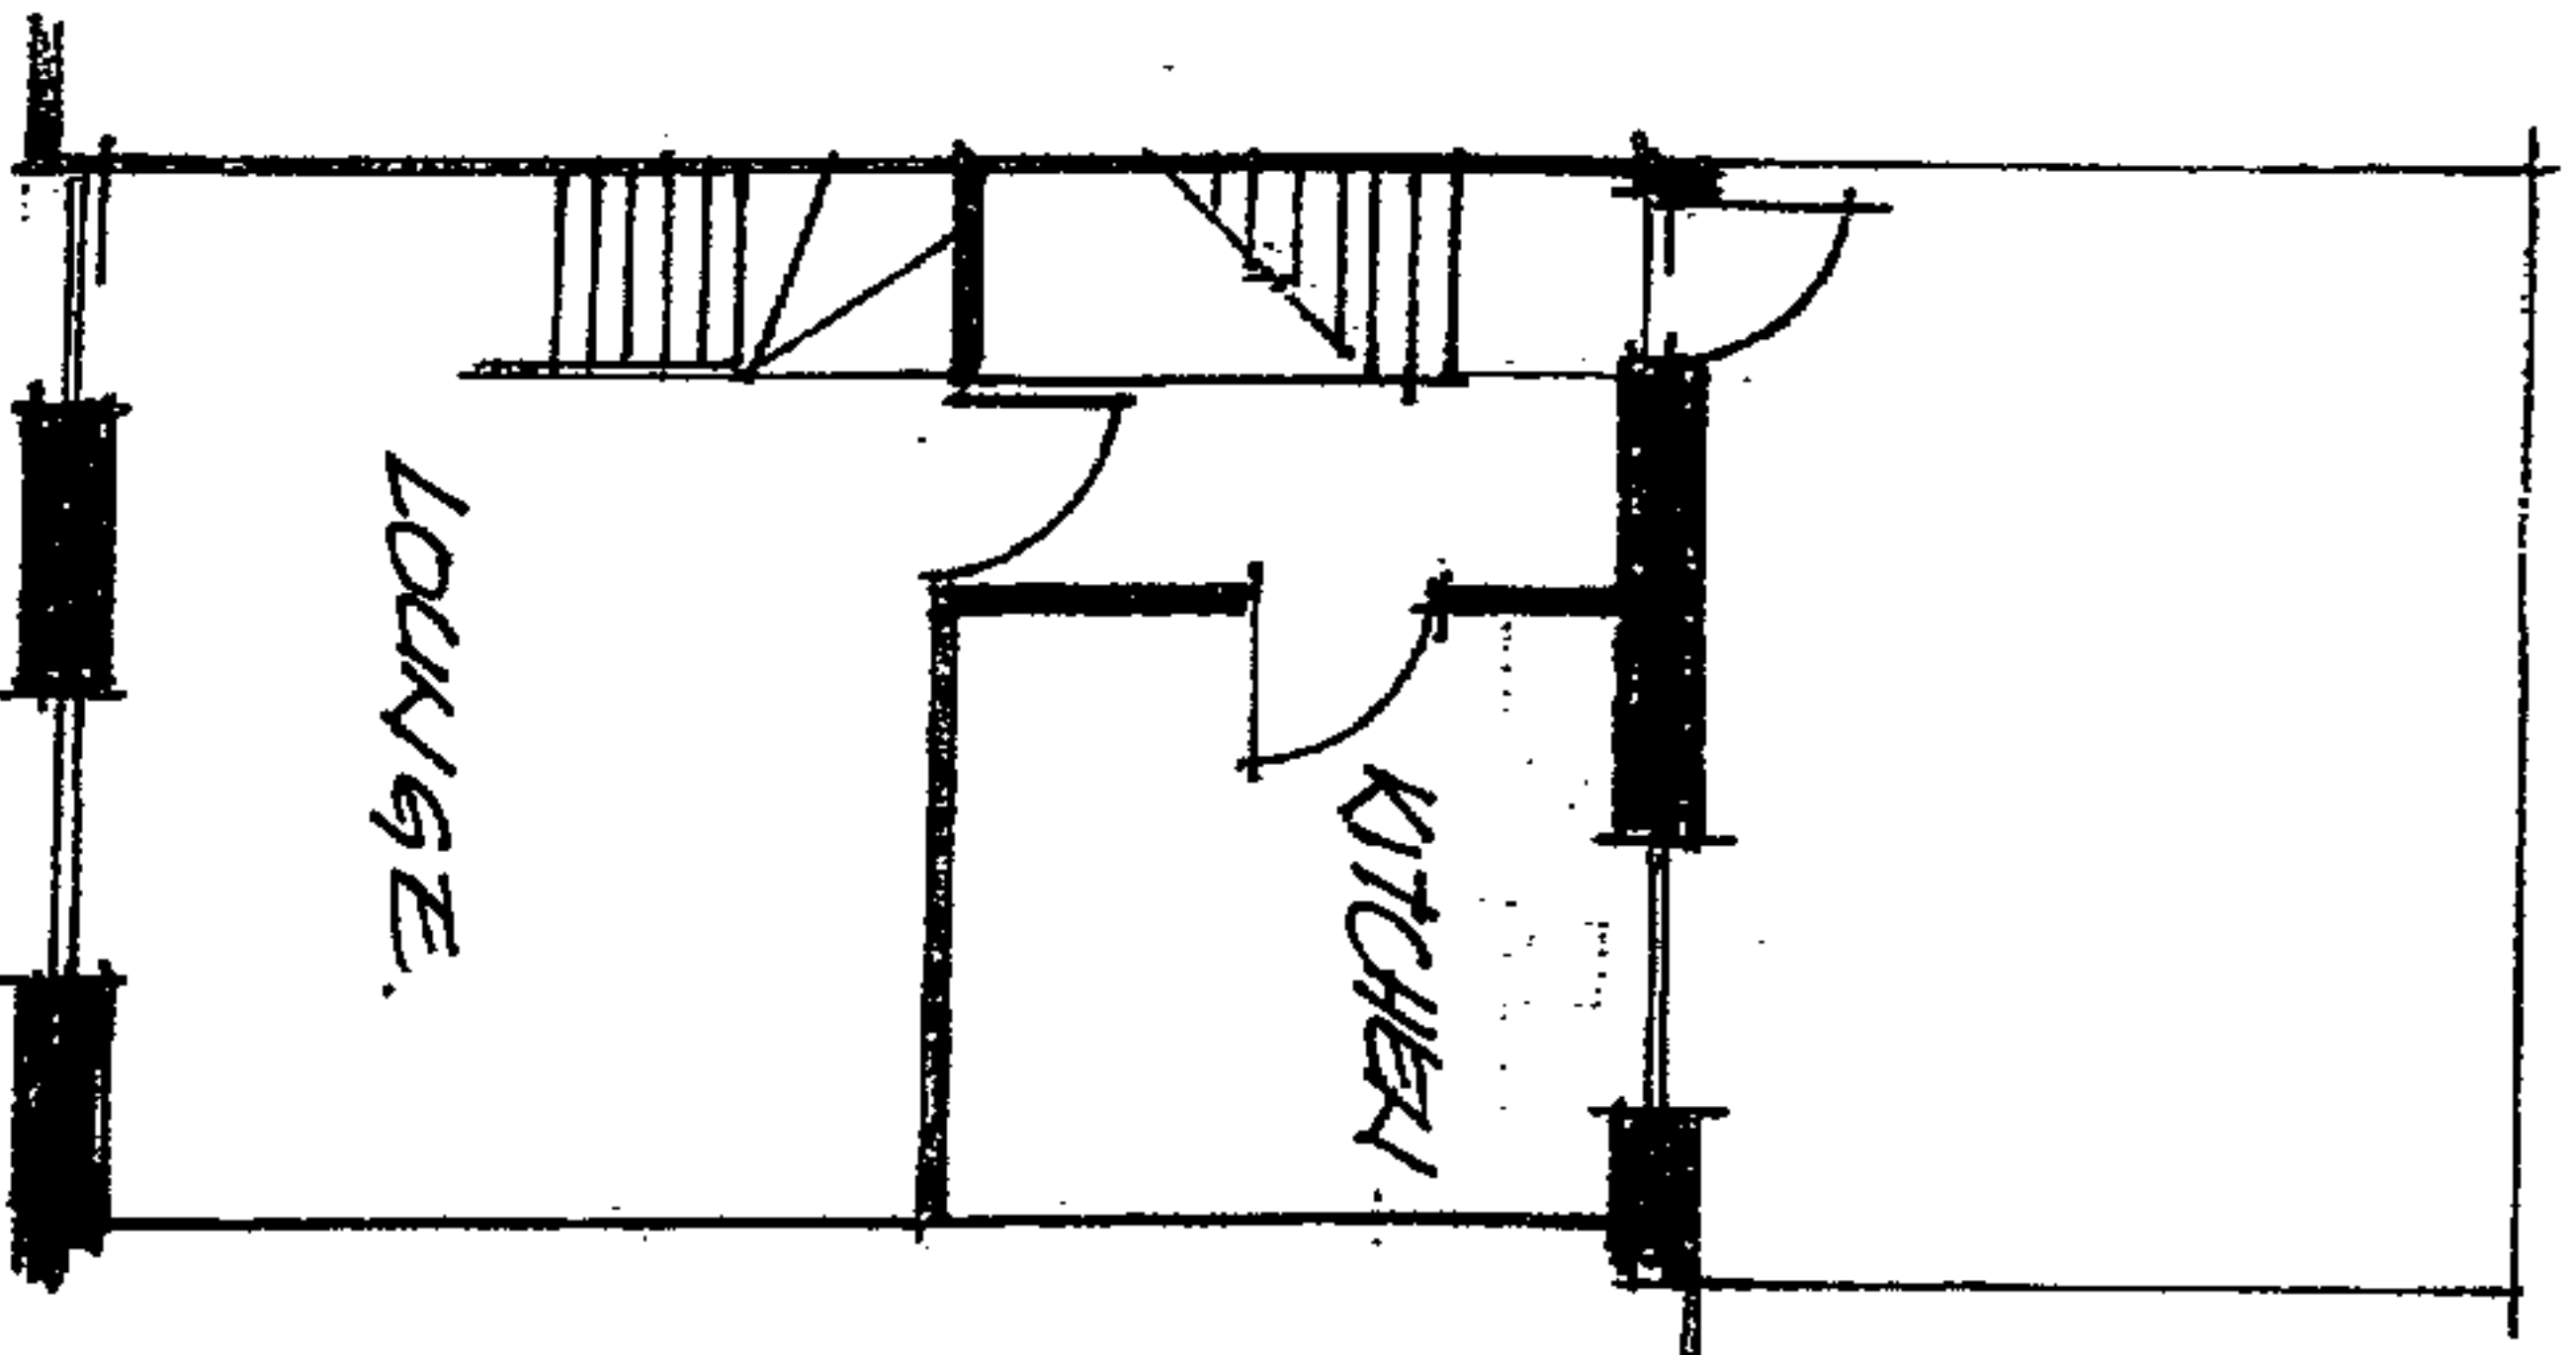

FIRST FLOOR

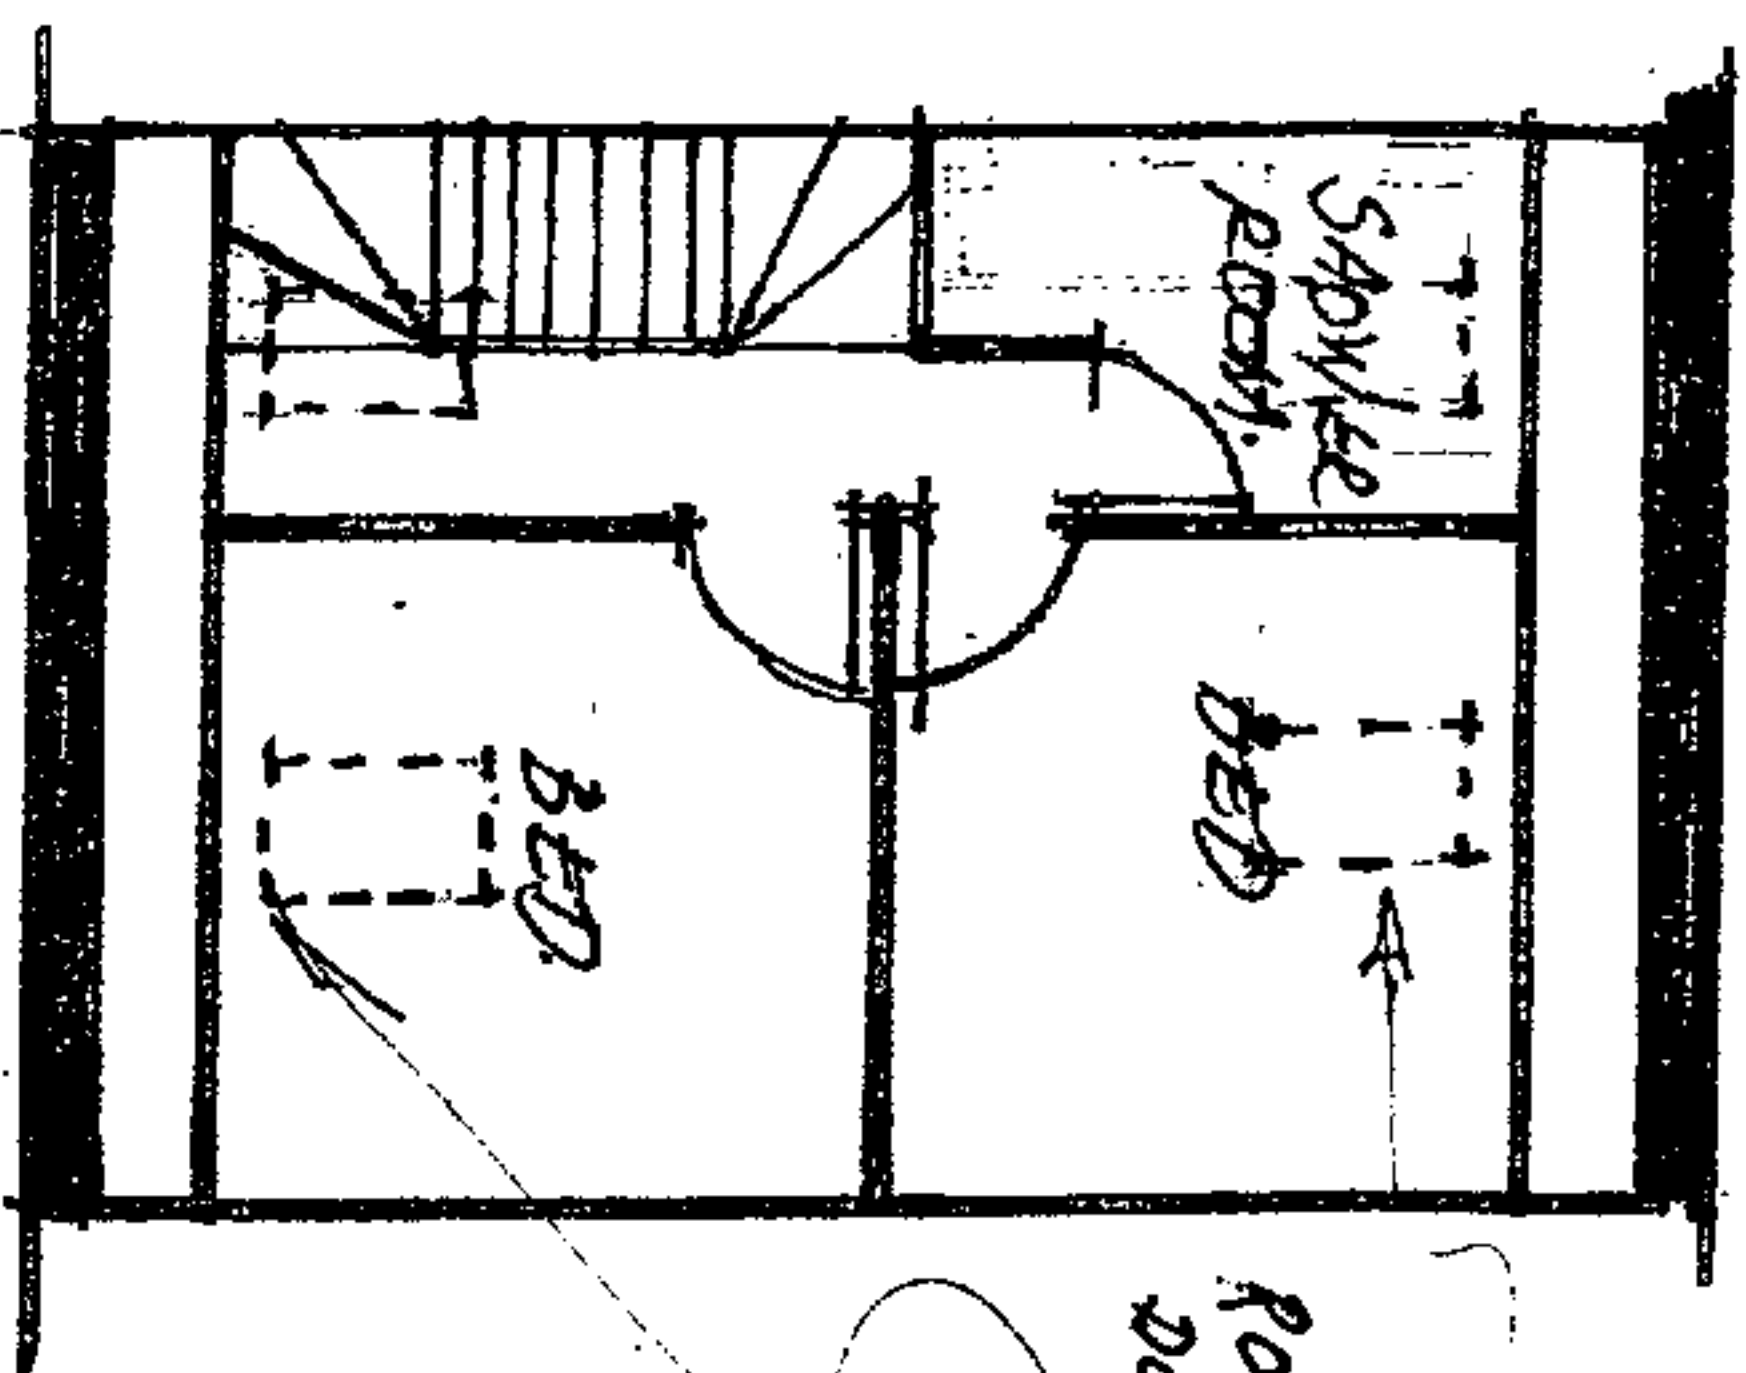

ATTIC

67 COMMERCIAL ROAD.
FOR K. J. DAVIES
CHEAL CREADOC

ROOF LIGHTS
DOTTED