


The drawing is copyright of Prichard Barnes Architects. It must not be reproduced or disclosed to third parties without prior permission. Use dimensioned information only. Do not scale from the drawing or use electronic information. This drawing is to be used in conjunction with all relevant consultants & specialist manufacturers' information. Any unprojected information incorporated within this drawing cannot be guaranteed as accurate unless confirmed by fixed dimensions. All dimensions are in millimetres unless noted otherwise.

1

Existing West


1 : 100

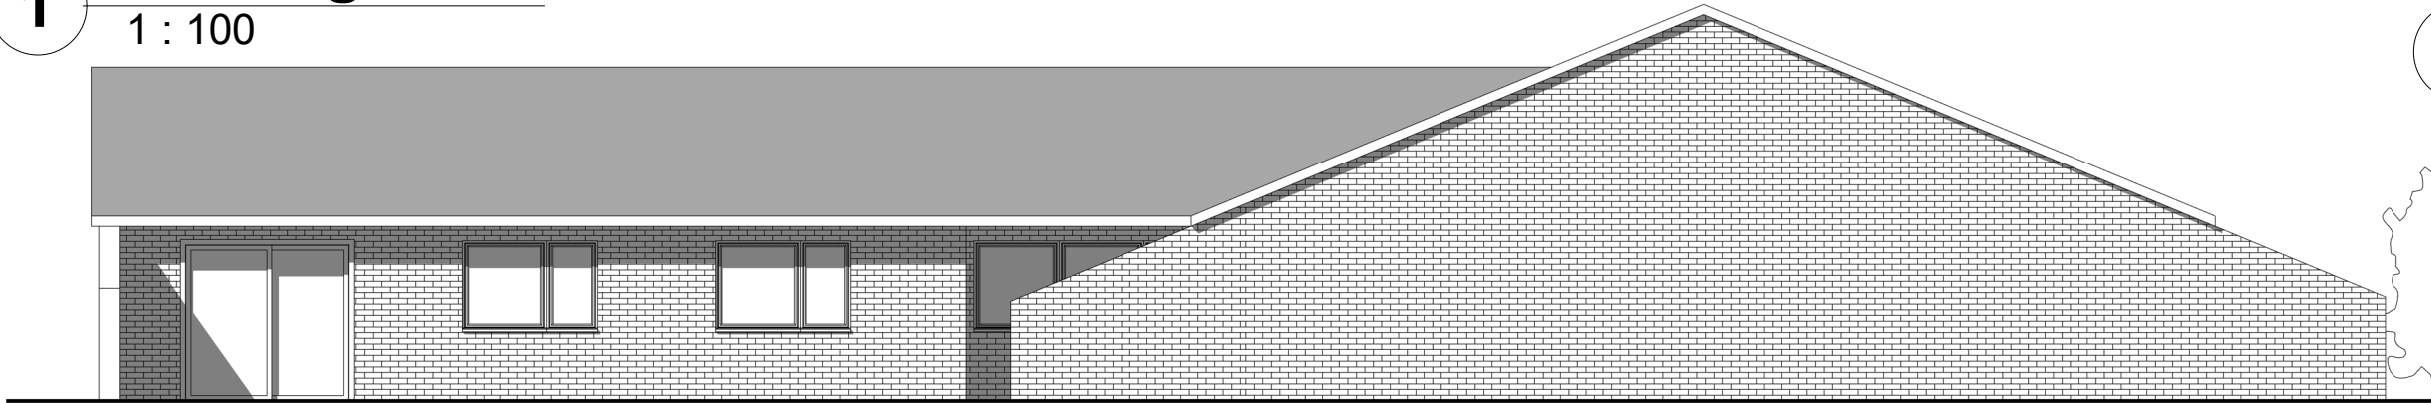

2

Existing East


1 : 100

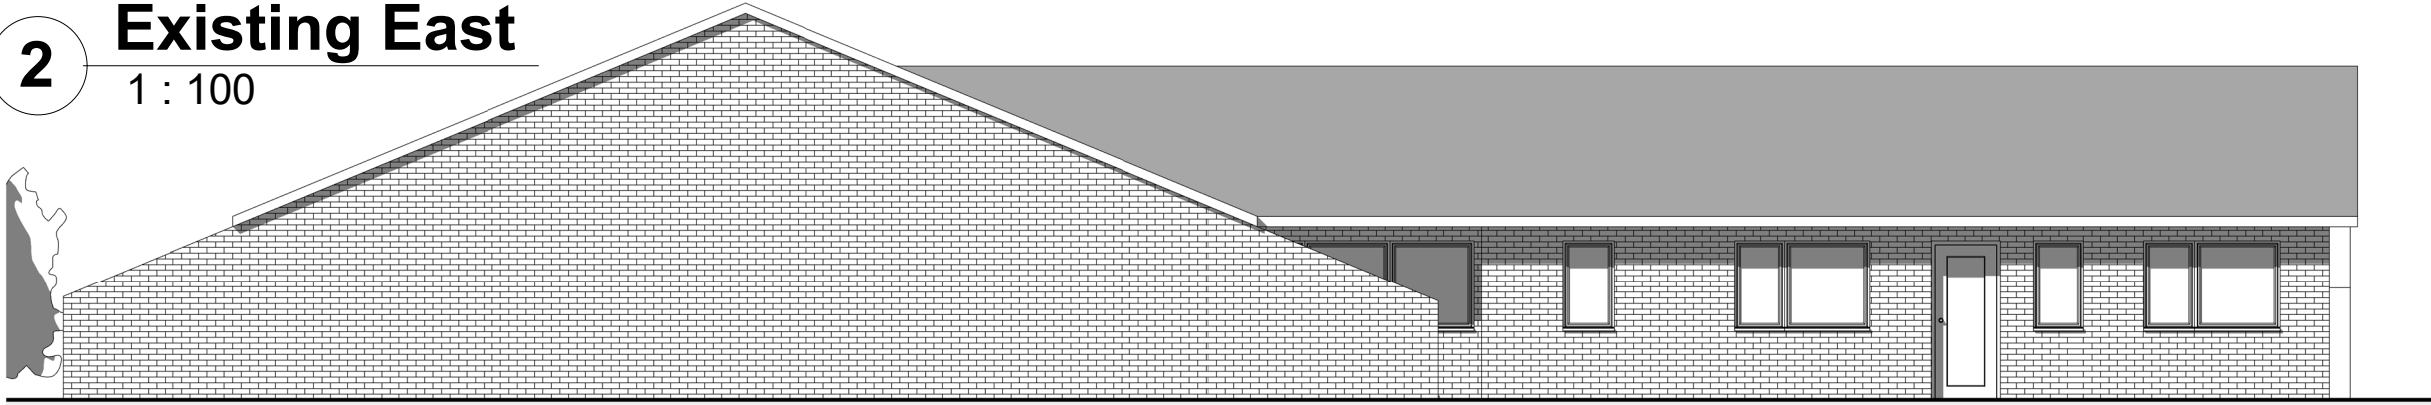

3

Existing South

1 : 100

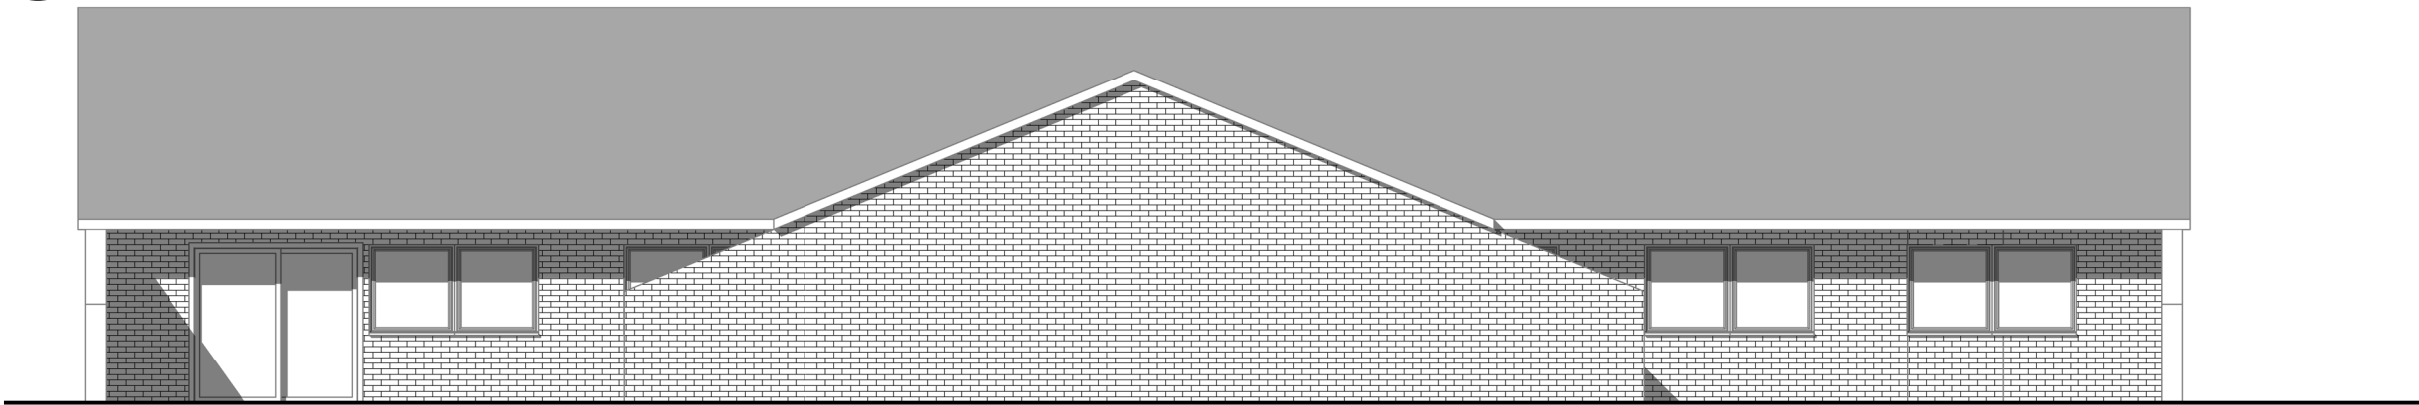

4

Existing North

1 : 100

Materials Key

1 : 50

Concrete roofing tiles

Brown clay facing bricks

Rev	Date	Description	Dr	Ch
Prichard Barnes Architects				
Address		18 St Andrews Crescent, Cardiff CF10 3DD		
Telephone		07920 057880 07495878410		
Website		prichardbarnes.co.uk		
Client		ABMUJ		
Project		Mount Surgery		
Project No		1950		
Drawing		Existing Elevations		
Issue Status		Planning		
A3		As indicated		
Drawing No		PBA-005		Rev