



The drawing is copyright of Prichard Barnes Architects. It must not be reproduced or disclosed to third parties without prior permission. Use dimensions as indicated on the drawing. Do not scale from the drawing or use electronic information. This drawing is to be used in conjunction with all relevant consultants & specialist manufacturers' information. Any discrepancy should be reported immediately. Any unpermitted information incorporated within this drawing cannot be guaranteed as accurate unless confirmed by fixed dimensions. All dimensions are in millimetres unless noted otherwise.

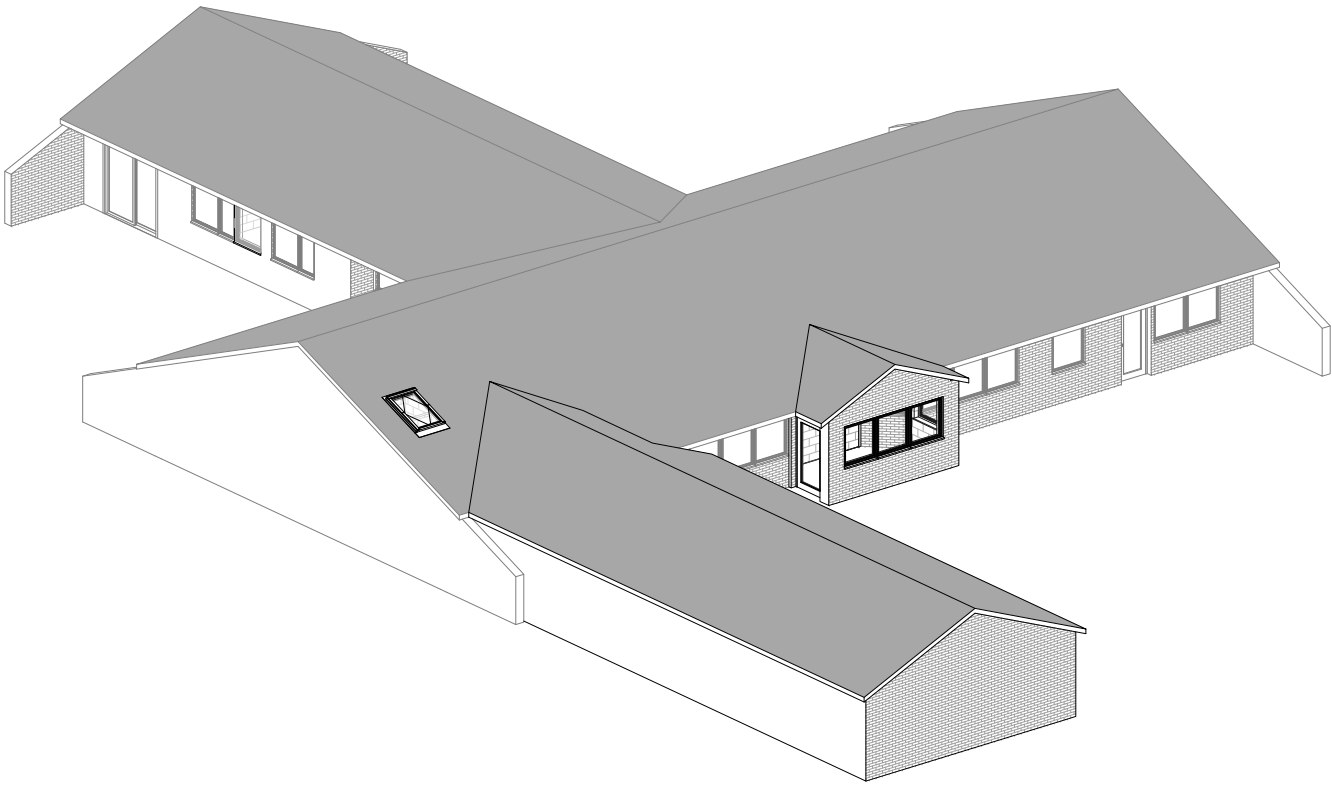

1 Isometric View - East

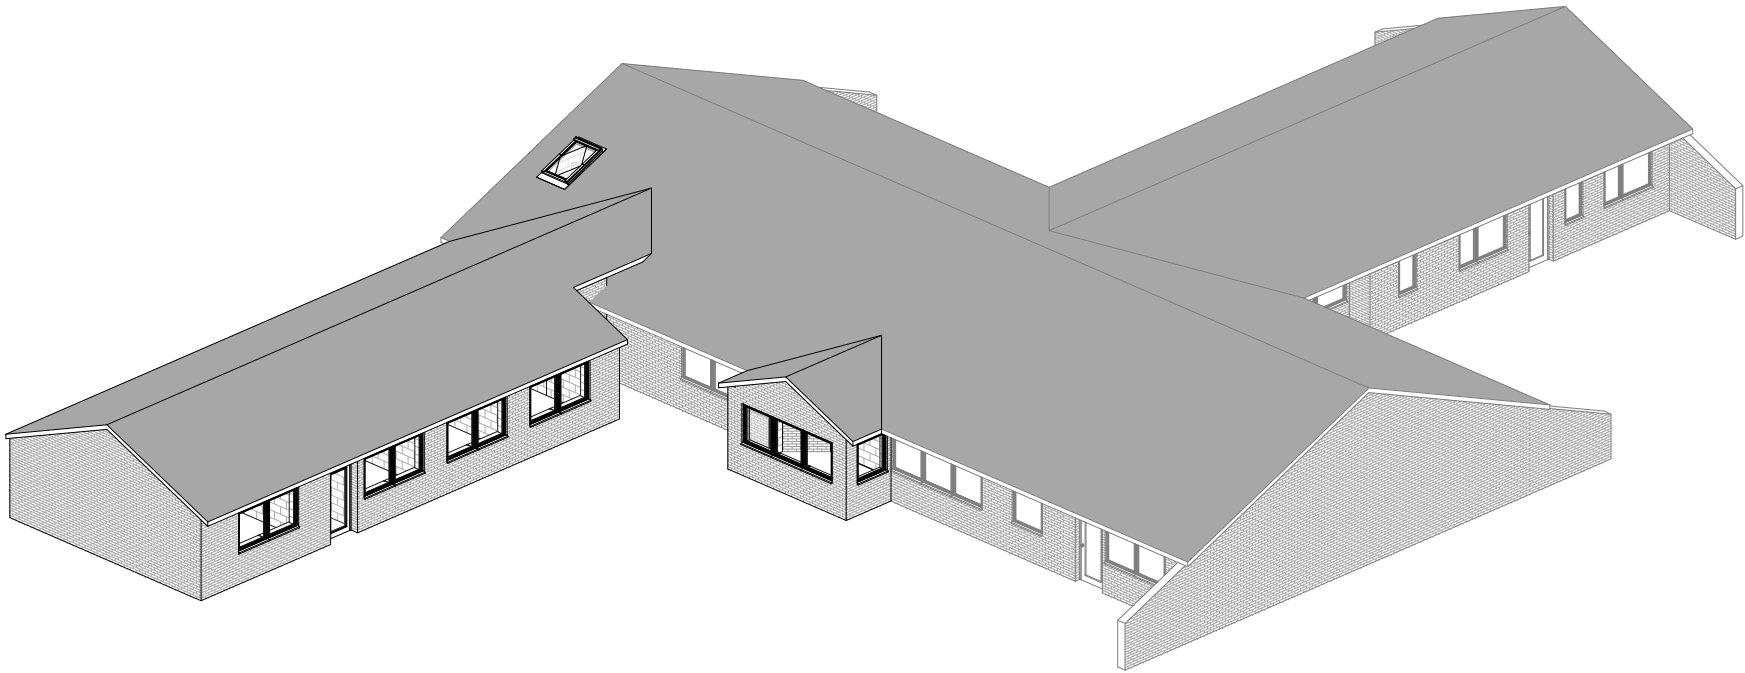

2 Isometric View - North

Rev	Date	Description	Dr	Ch
-----	------	-------------	----	----

 Prichard Barnes Architects

Address 18 St Andrews Crescent, Cardiff CF10 3DD
Telephone 07920 057880 07495878410
Website prichardbarnes.co.uk

Client ABMU

Project Mount Surgery

Project No 1950

Drawing Proposed Isometric Views

Issue Status Planning

A3

Drawing No PBA-007

Rev