


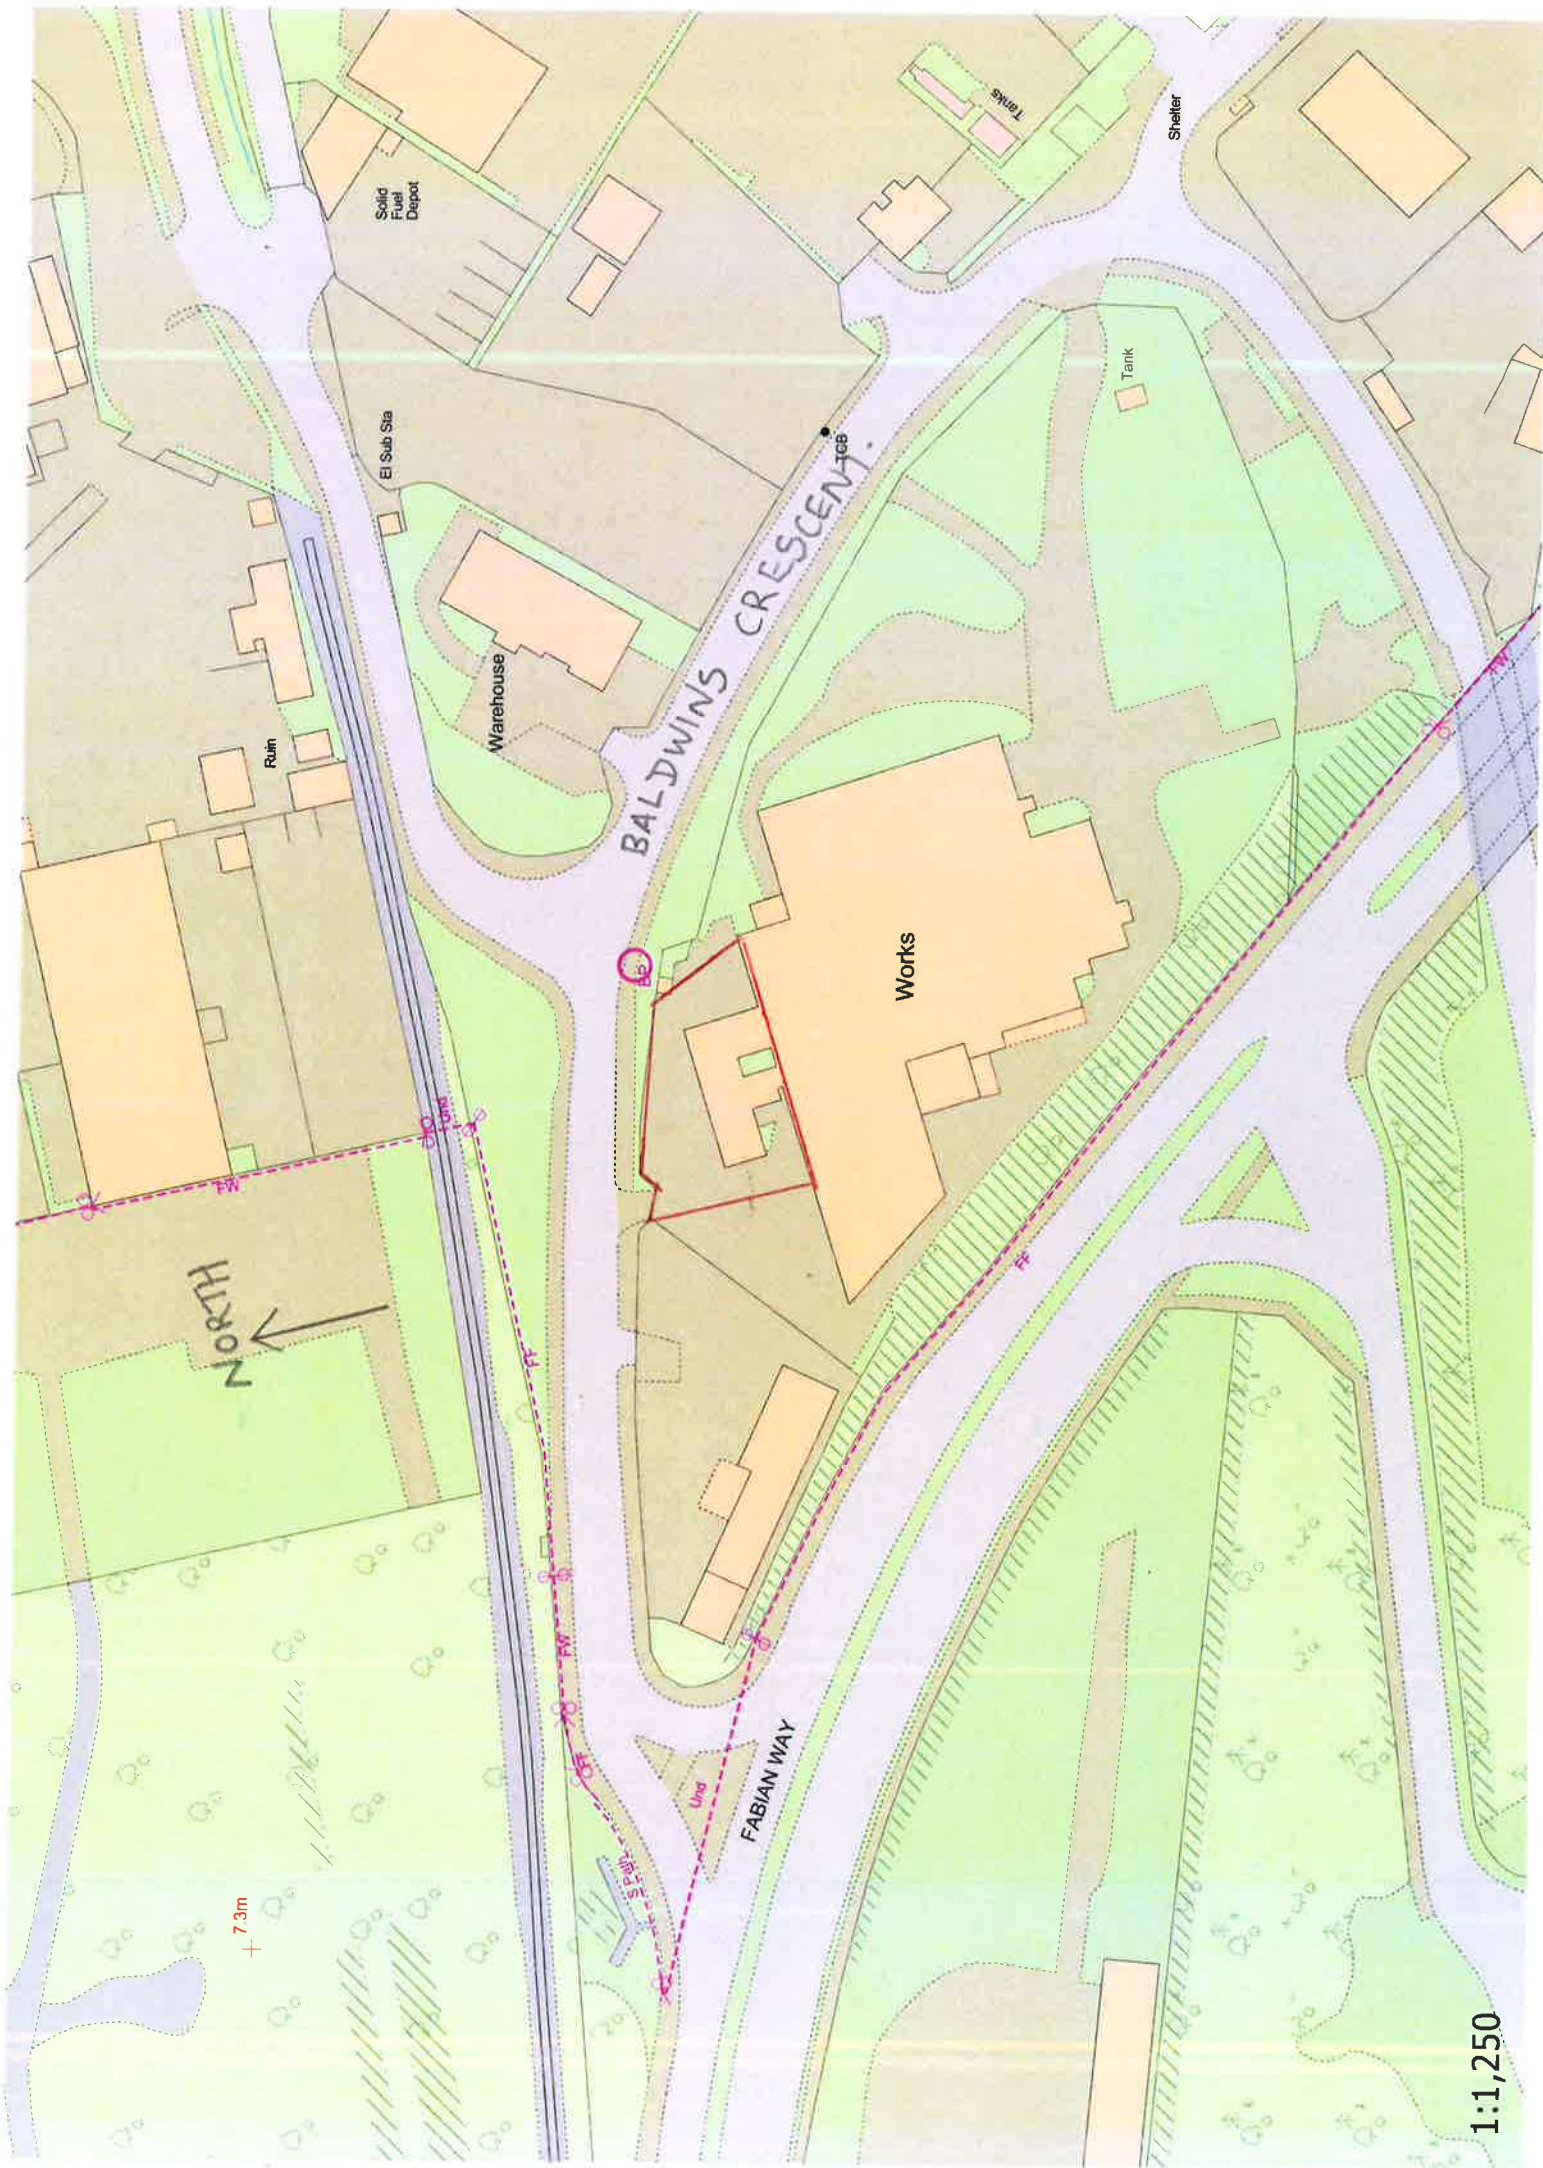

North

7.3m

BALDWIN'S CRESCENT

FABIAN WAY

Works

Warehouse

Solid Fuel Depot

El Sub Sta

Tanks

Shelter

Tank

1:1,250