

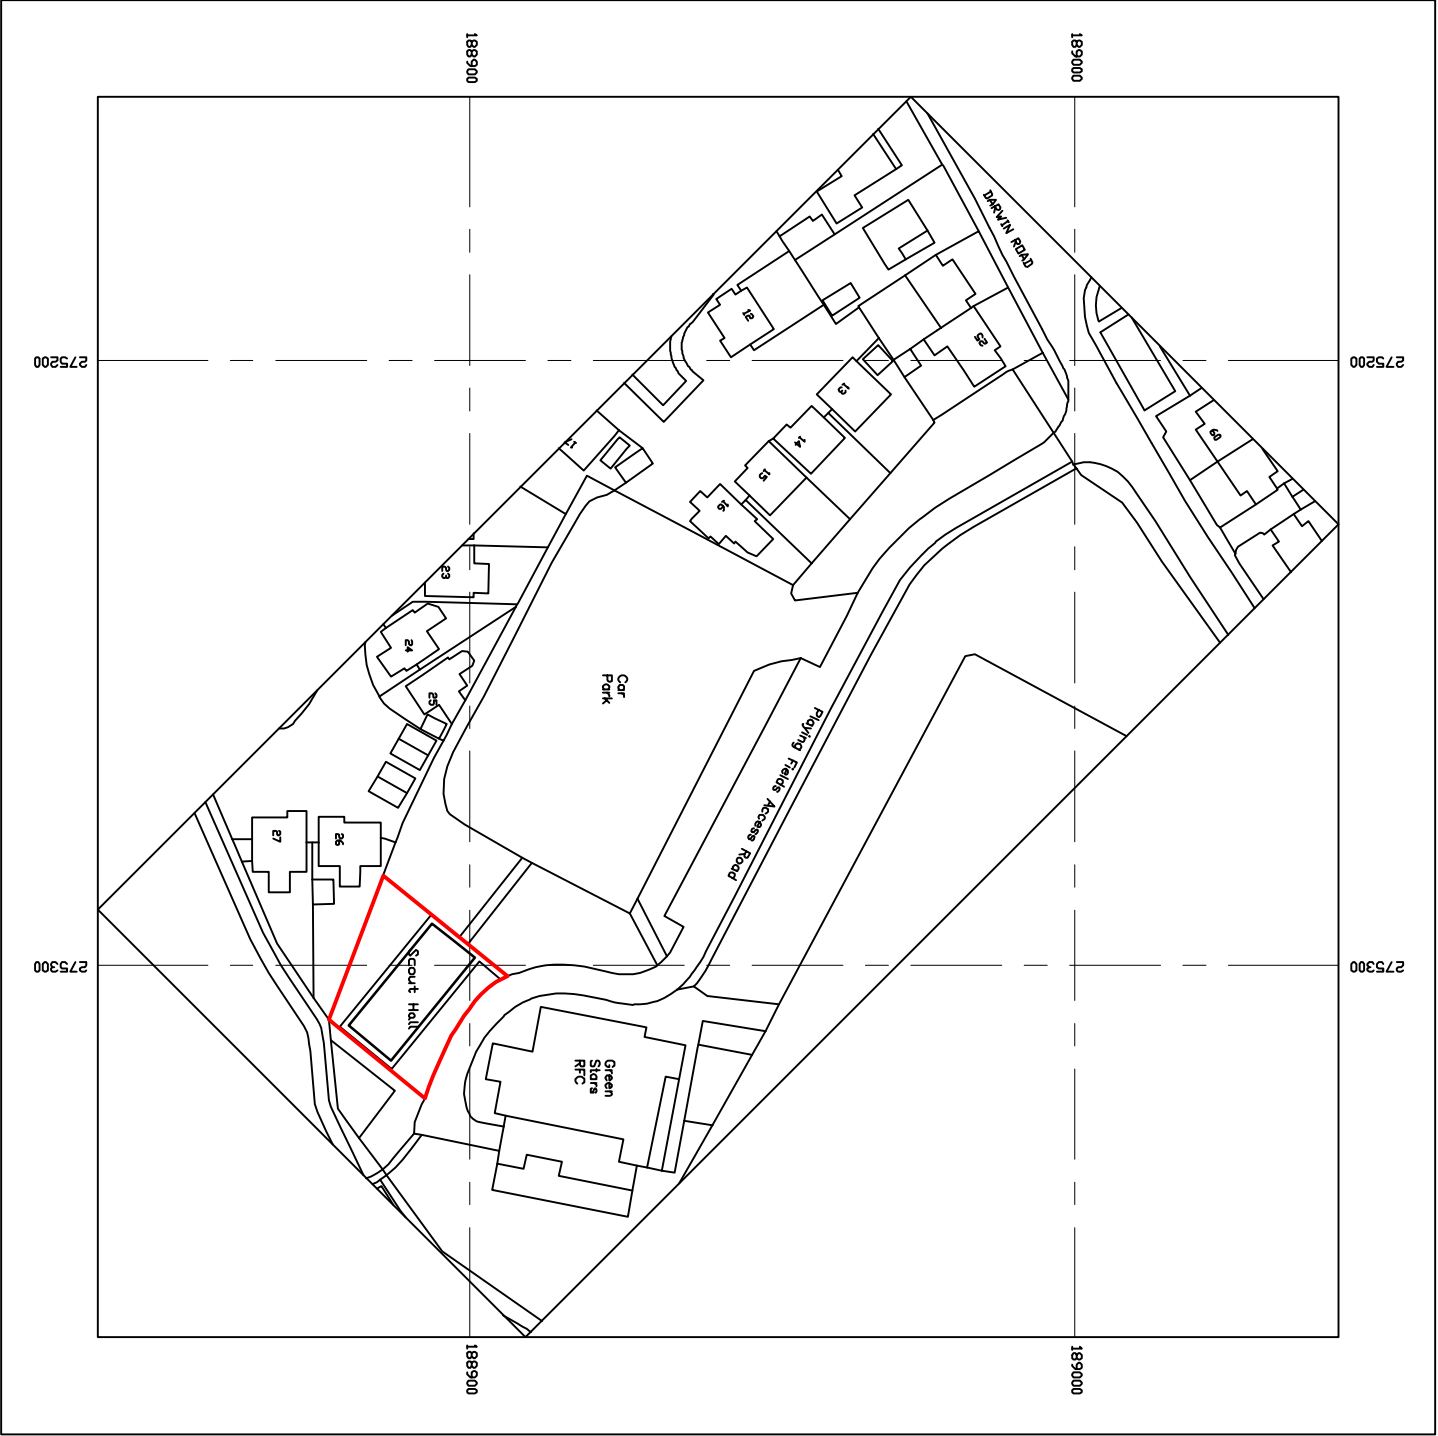


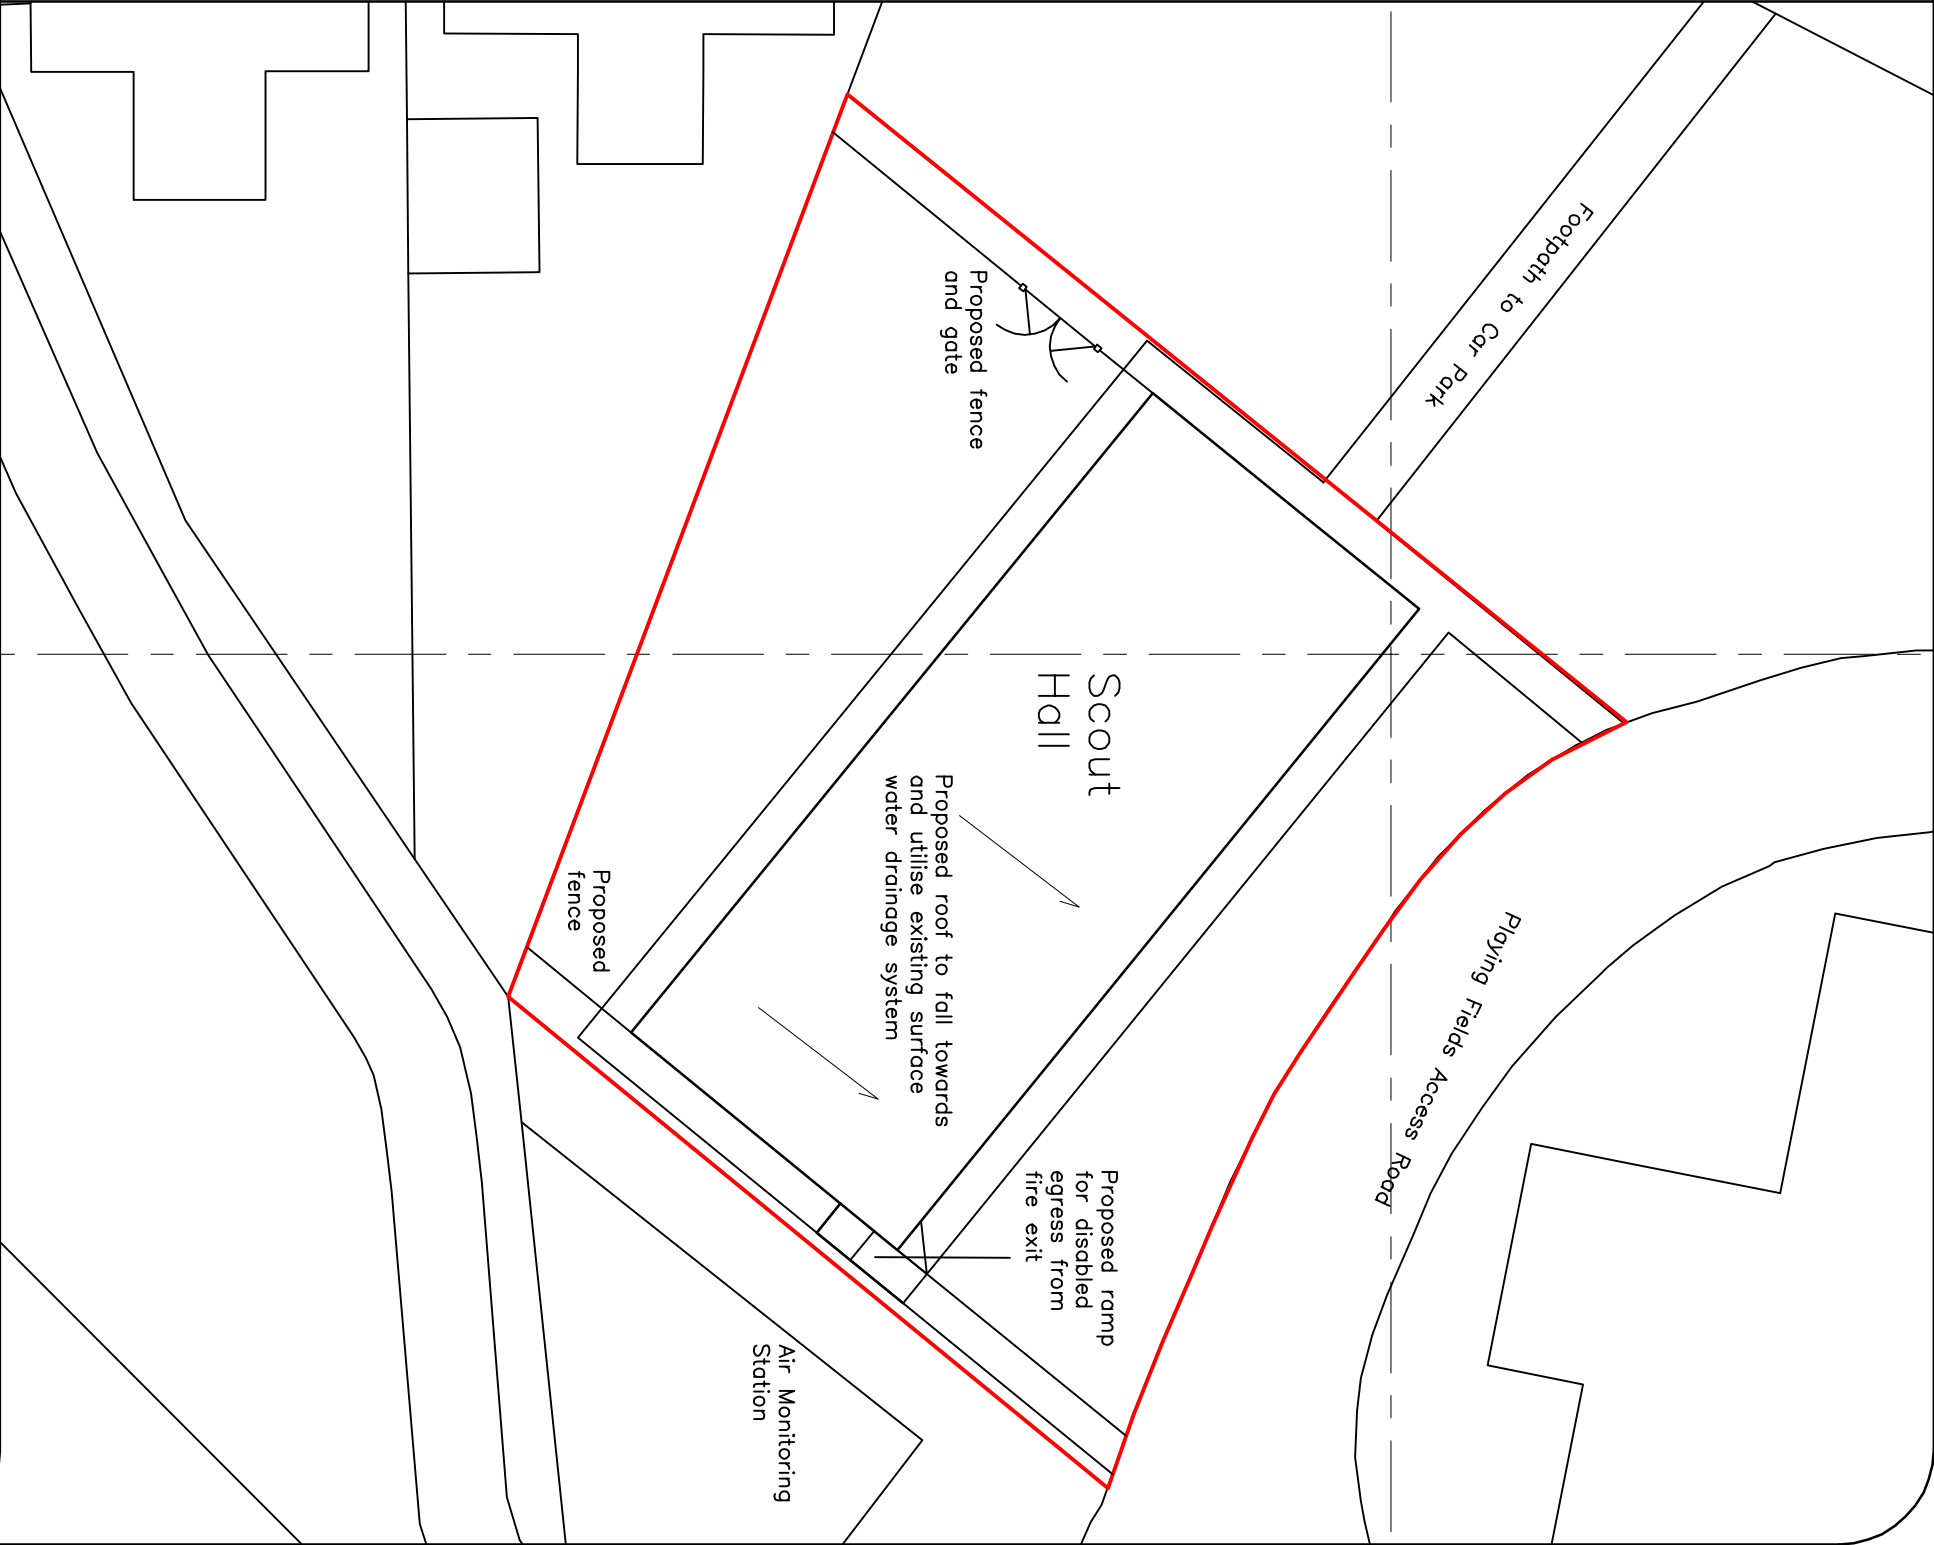

Serial number: 226732
©Crown copyright and database right 2021
Drdnance Survey licence 100048957
Reproduction in whole or in part is prohibited
without the prior permission of Drdnance Survey

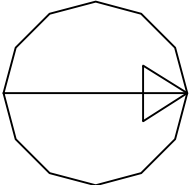

Solutions to Structures Ltd.

44 Depot Road, Tel 01639 766 935
Cwmaman, Mob 07890 525 014
Port Talbot
www.solutionsstructures.co.uk

Title: *11th Port Talbot Scout Group Headquarters- Little Warren, Port Talbot*
Location and Plot Layout Plan

Drawn: J.M.Davies.
Scale: 1:1250 / 1:200 @A3
Date: 13/9/17
Drawing No: 21-824-03

