
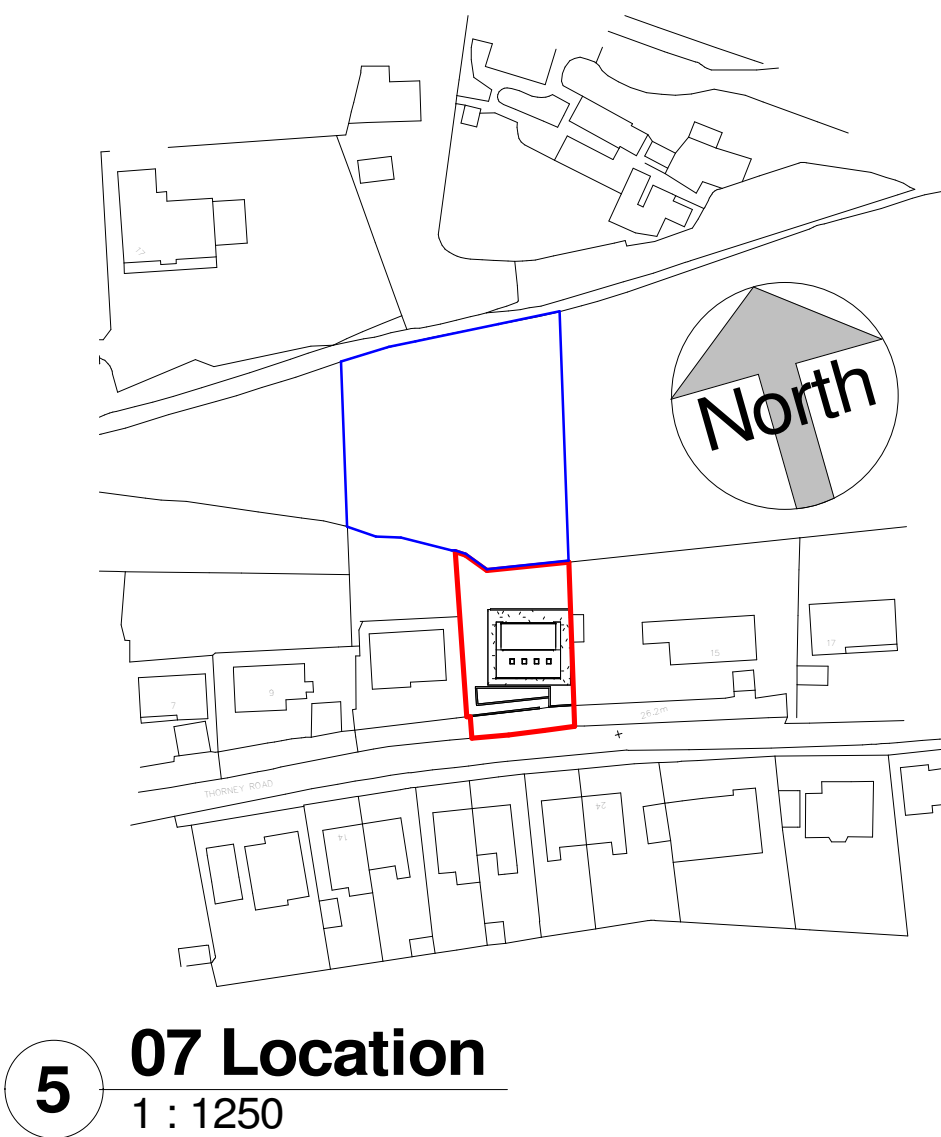
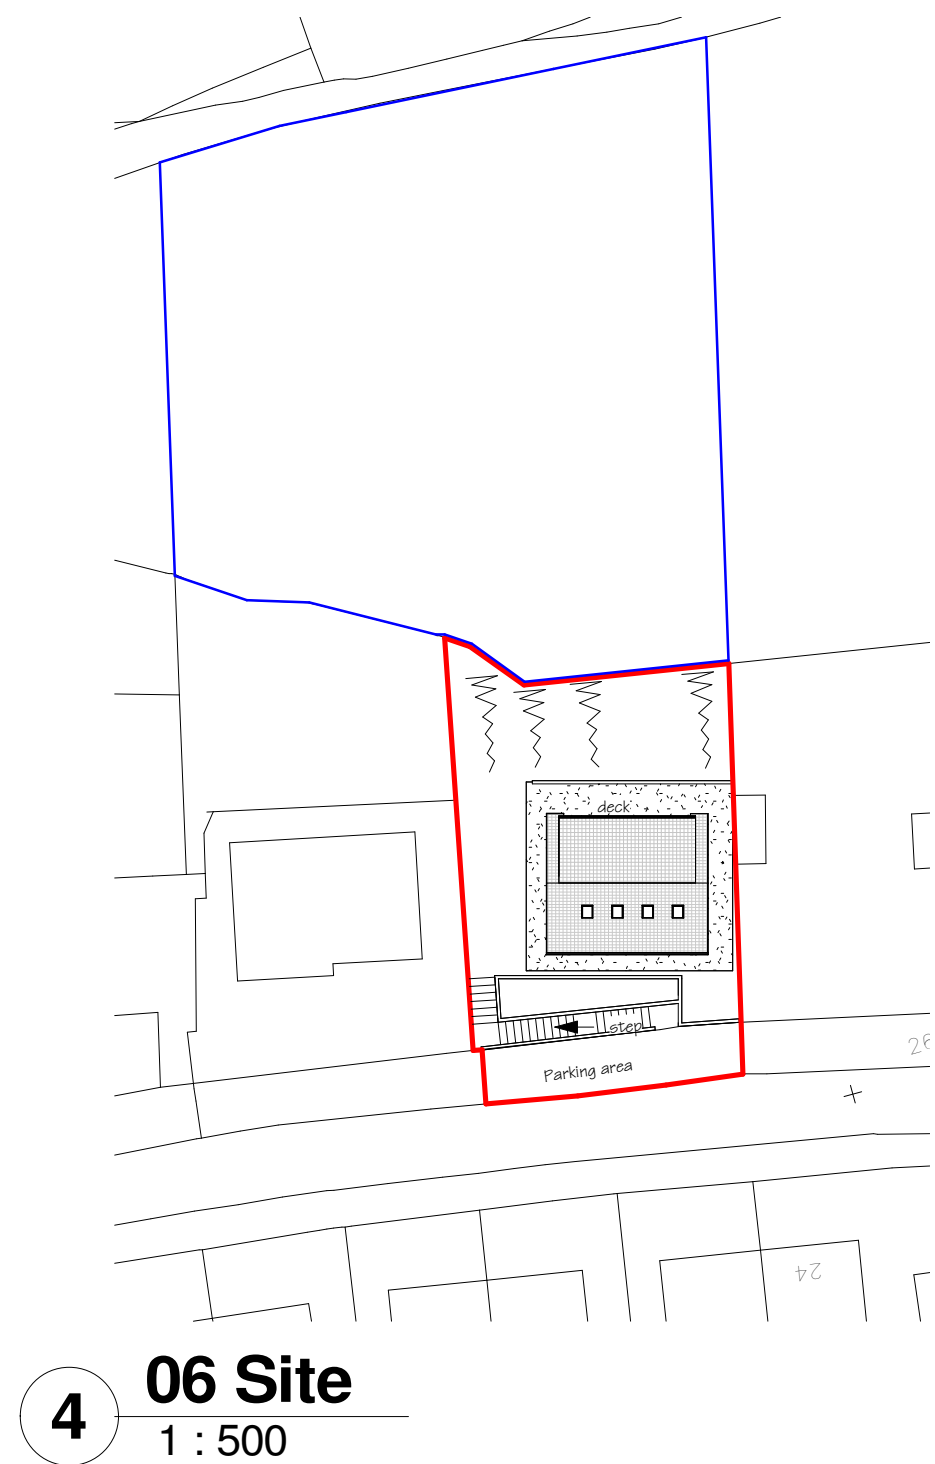


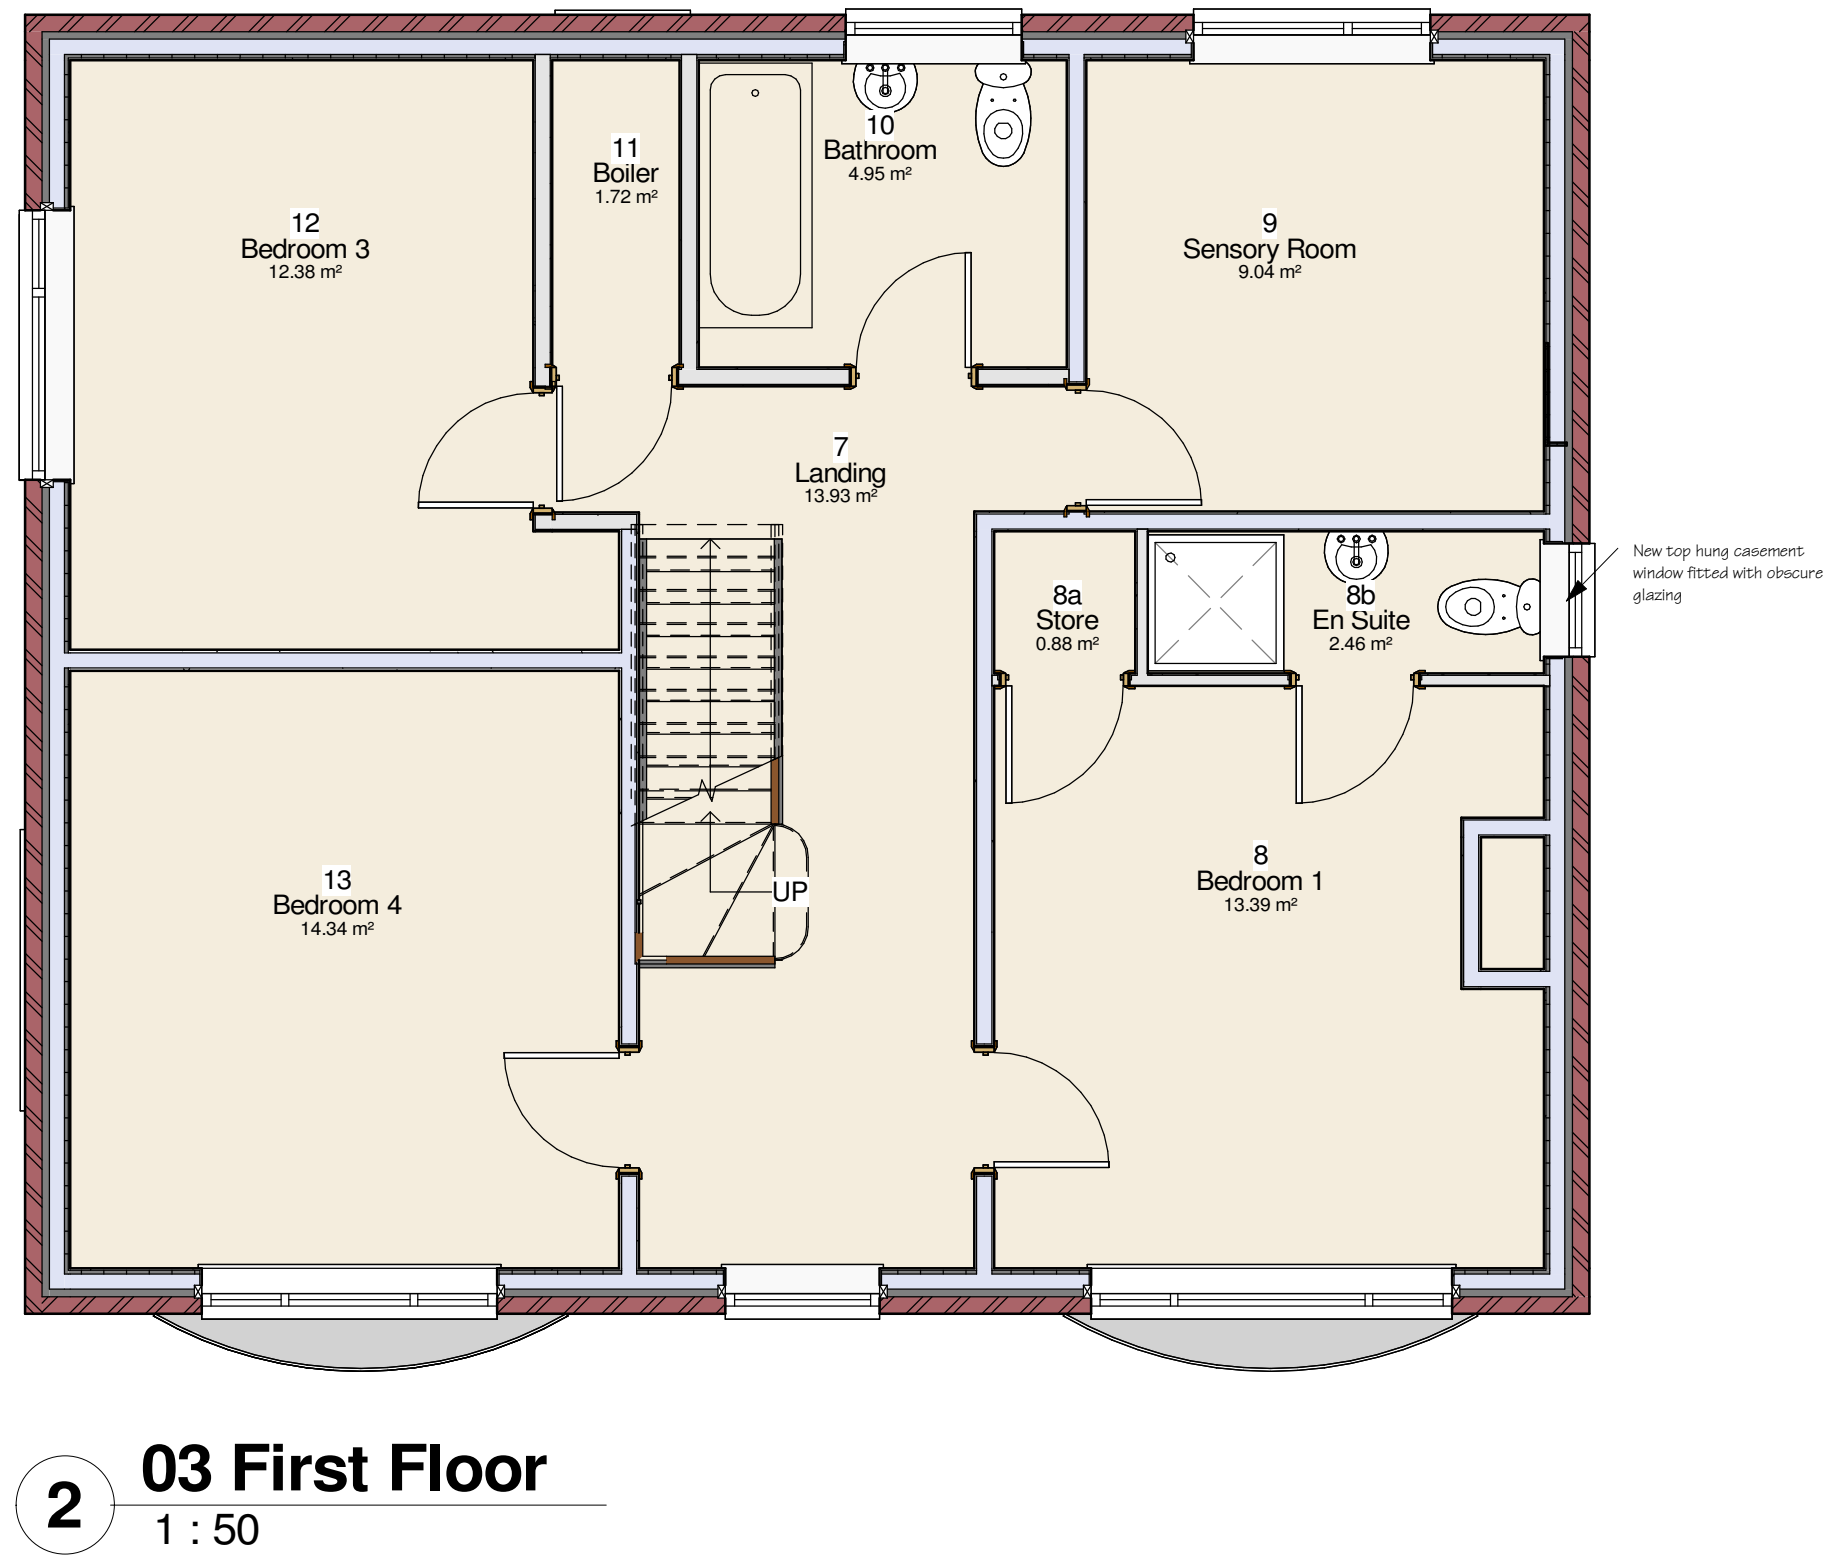

dp architecture
56 Walter Road Swansea SA1 5PY
tel: 01792 466554 mob: 0777 585
e-mail david@dparchitecture.co.uk

Job			Description	
13 Thorney Road Baglan			Proposed Plans Planning revision	
Scale	as shown	Approved	Figural dimensions must be taken, not dimensions. All discrepancies in this must be reported immediately to Contractor must check all dimensions on site.	
Date	Nov 21	Job No.		
Drawn By	dp	Dwg. No.		
			21 - 19	21 - 19/02c