




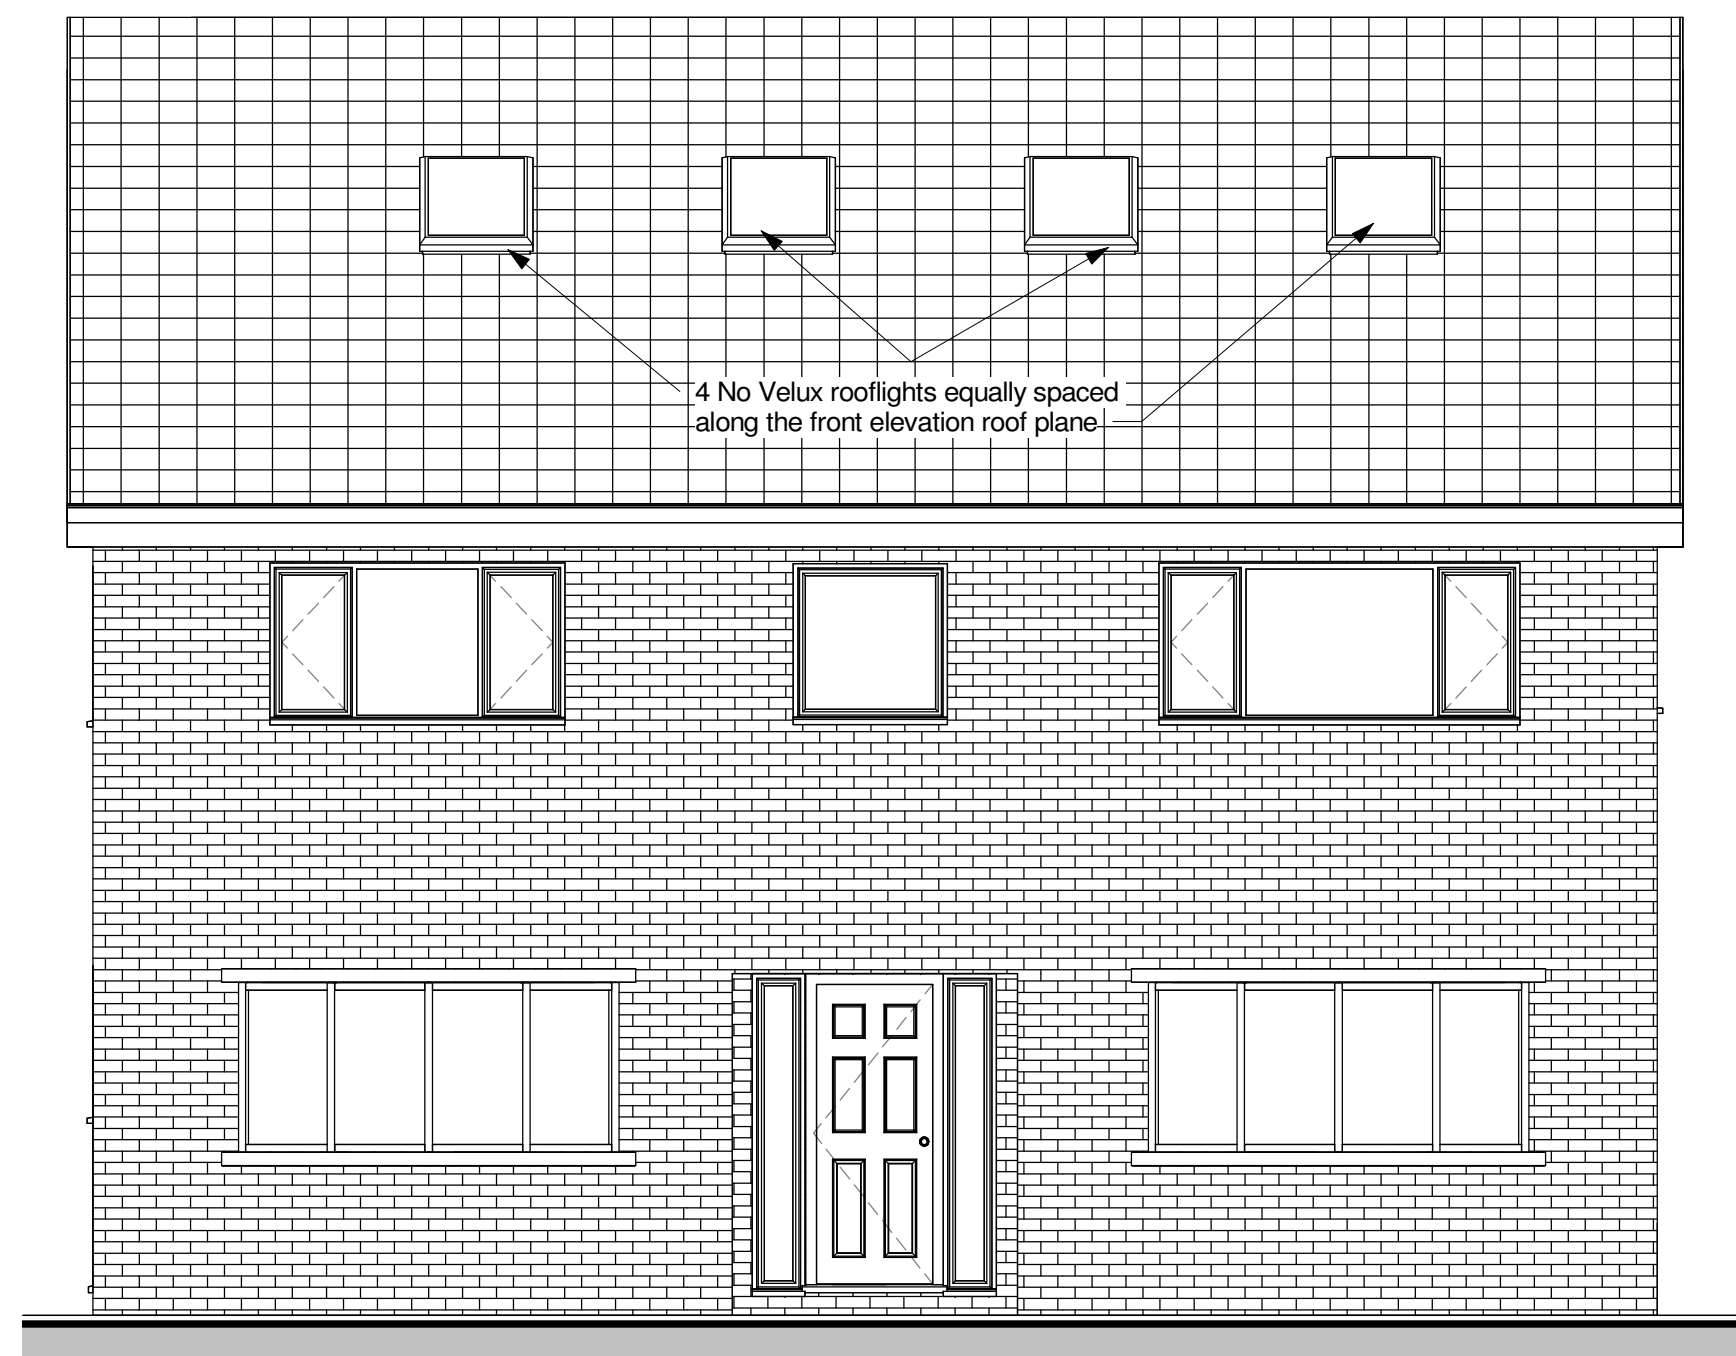


1 Front
1 : 50

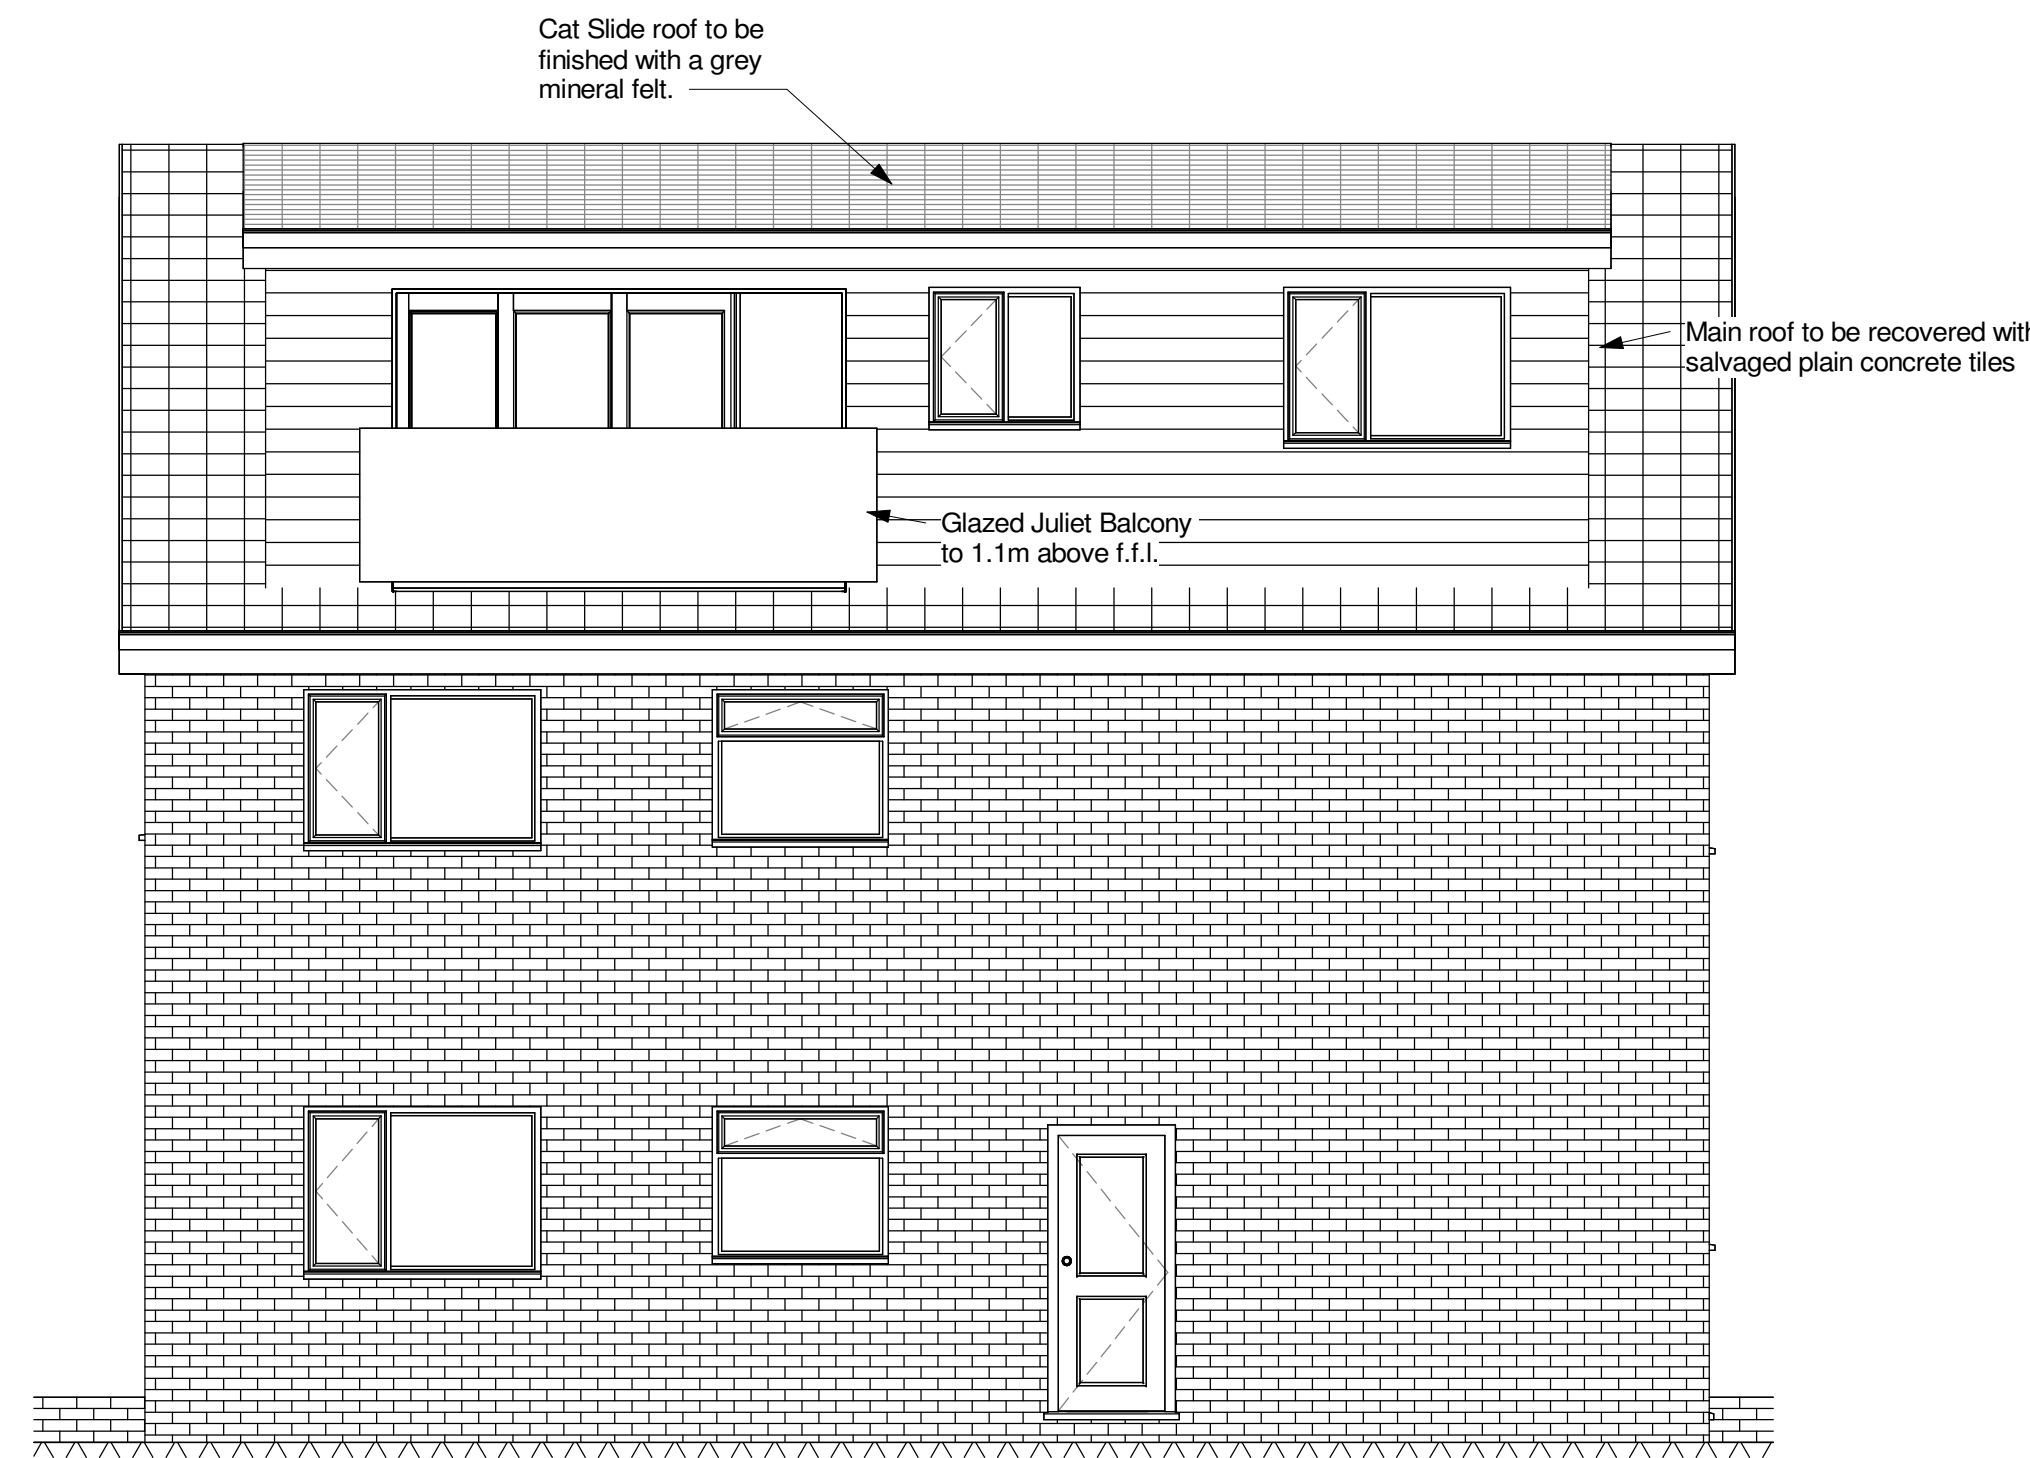

2 Rear
1 : 50

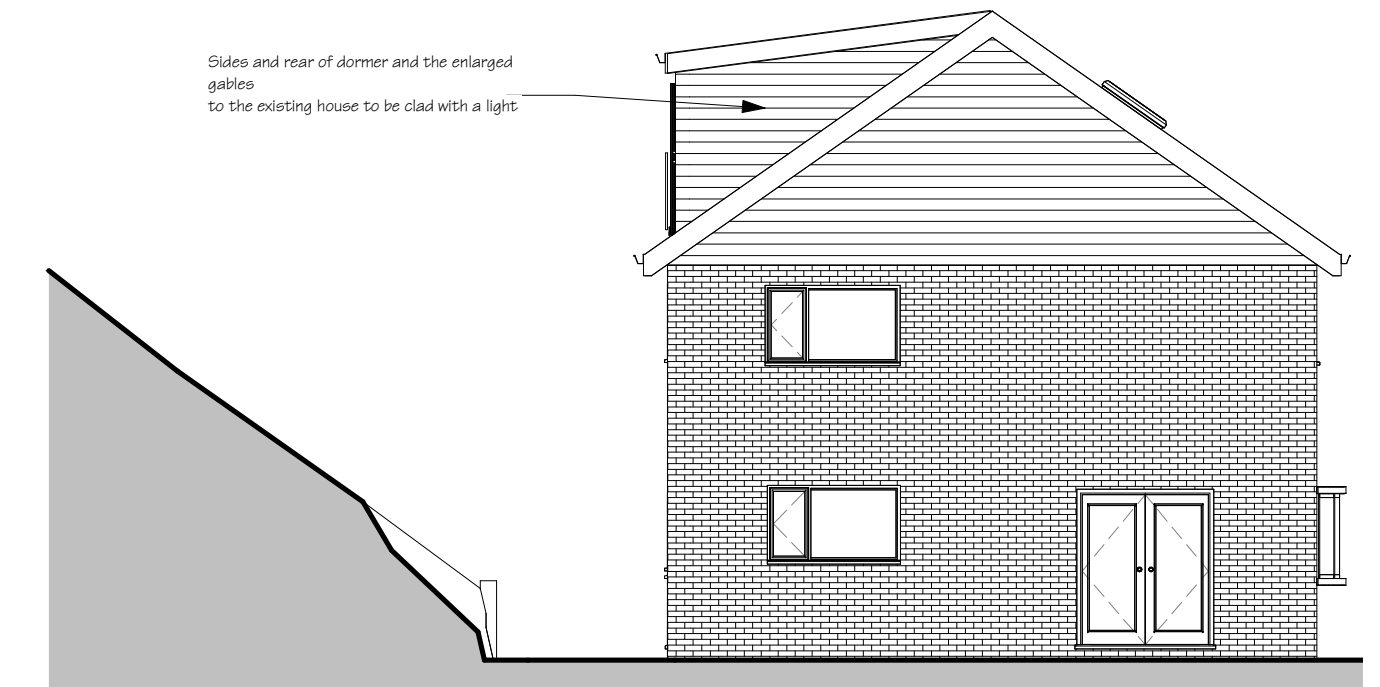

4 Side to Steps
1 : 100

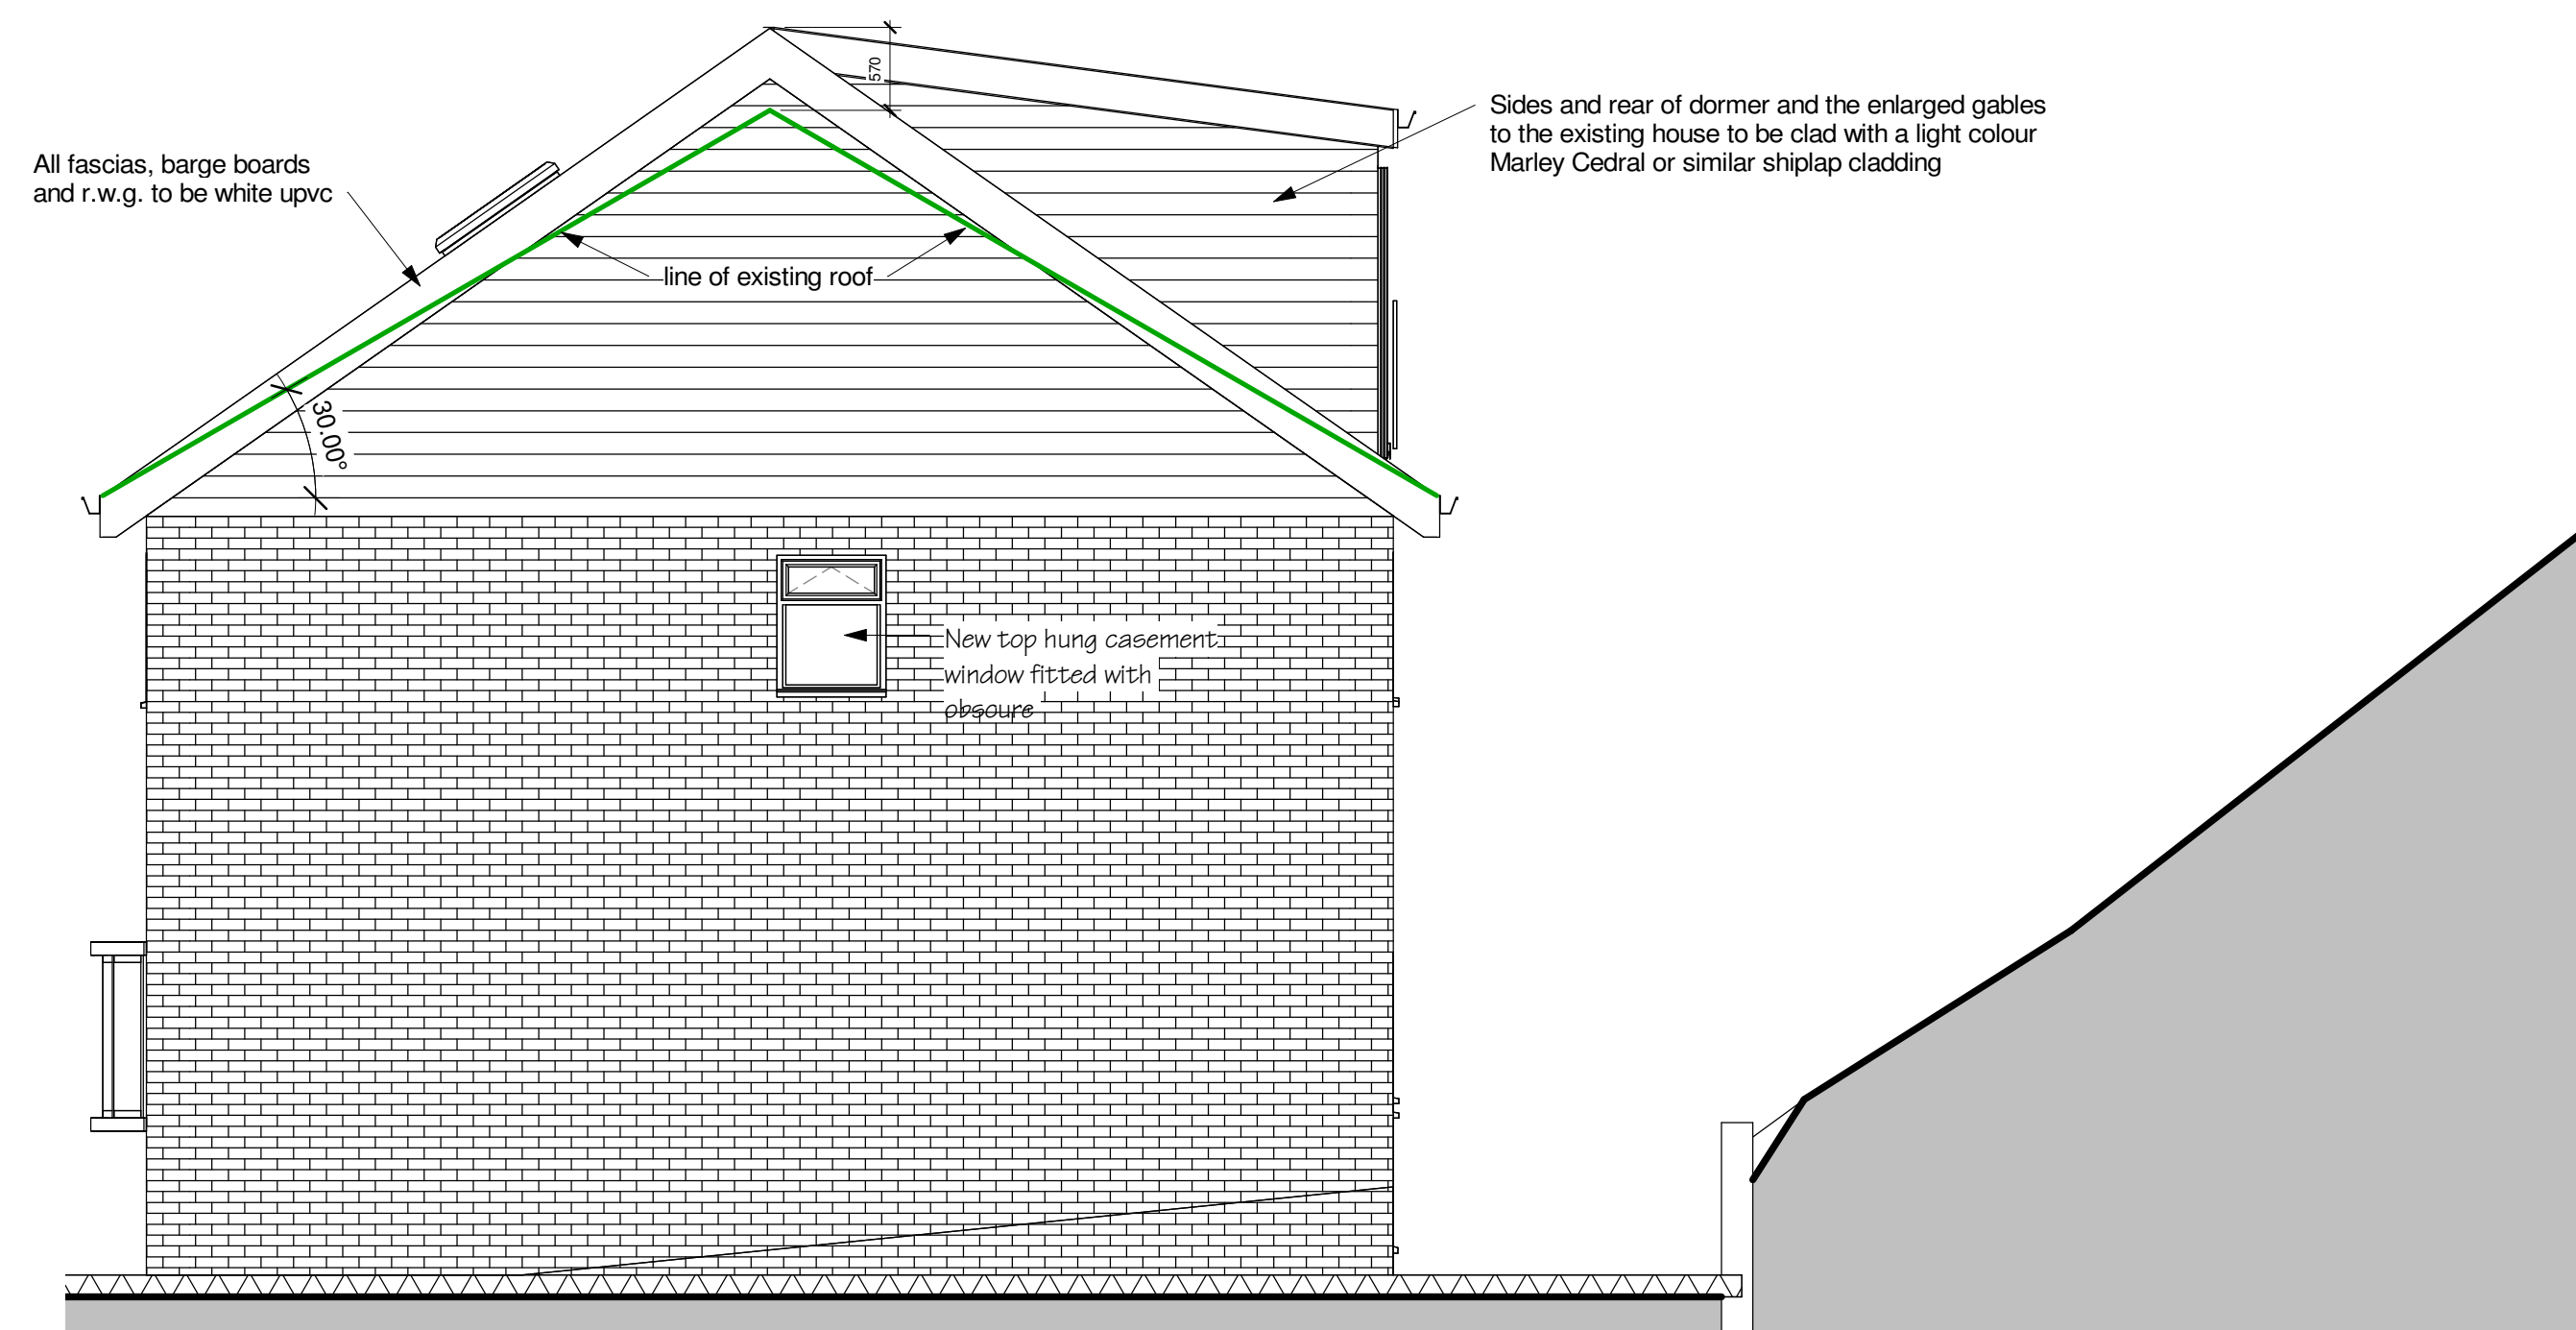

3 Side to Path
1 : 50



5 Section Through Bedroom and bridge
1 : 50

dp architecture
56 Walter Road Swansea SA1 5PY
tel: 01792 466554 mob: 0777 585
e-mail david@dparchitecture.co.uk

Job			Description		
13 Thorney Road Baglan			Proposed Elevations and Sections Planning Revisions		
Scale	as shown	Approved		Figured dimensions must be taken, not dimensions. All discrepancies in this must be reported immediately to Contractor Contractor must check all dimensions on site.	
Date	Nov 21	Job No.	21 - 19		
Drawn By	dp	Dwg. No.	21 - 19/03b		