



Plot 5




Front Elevation

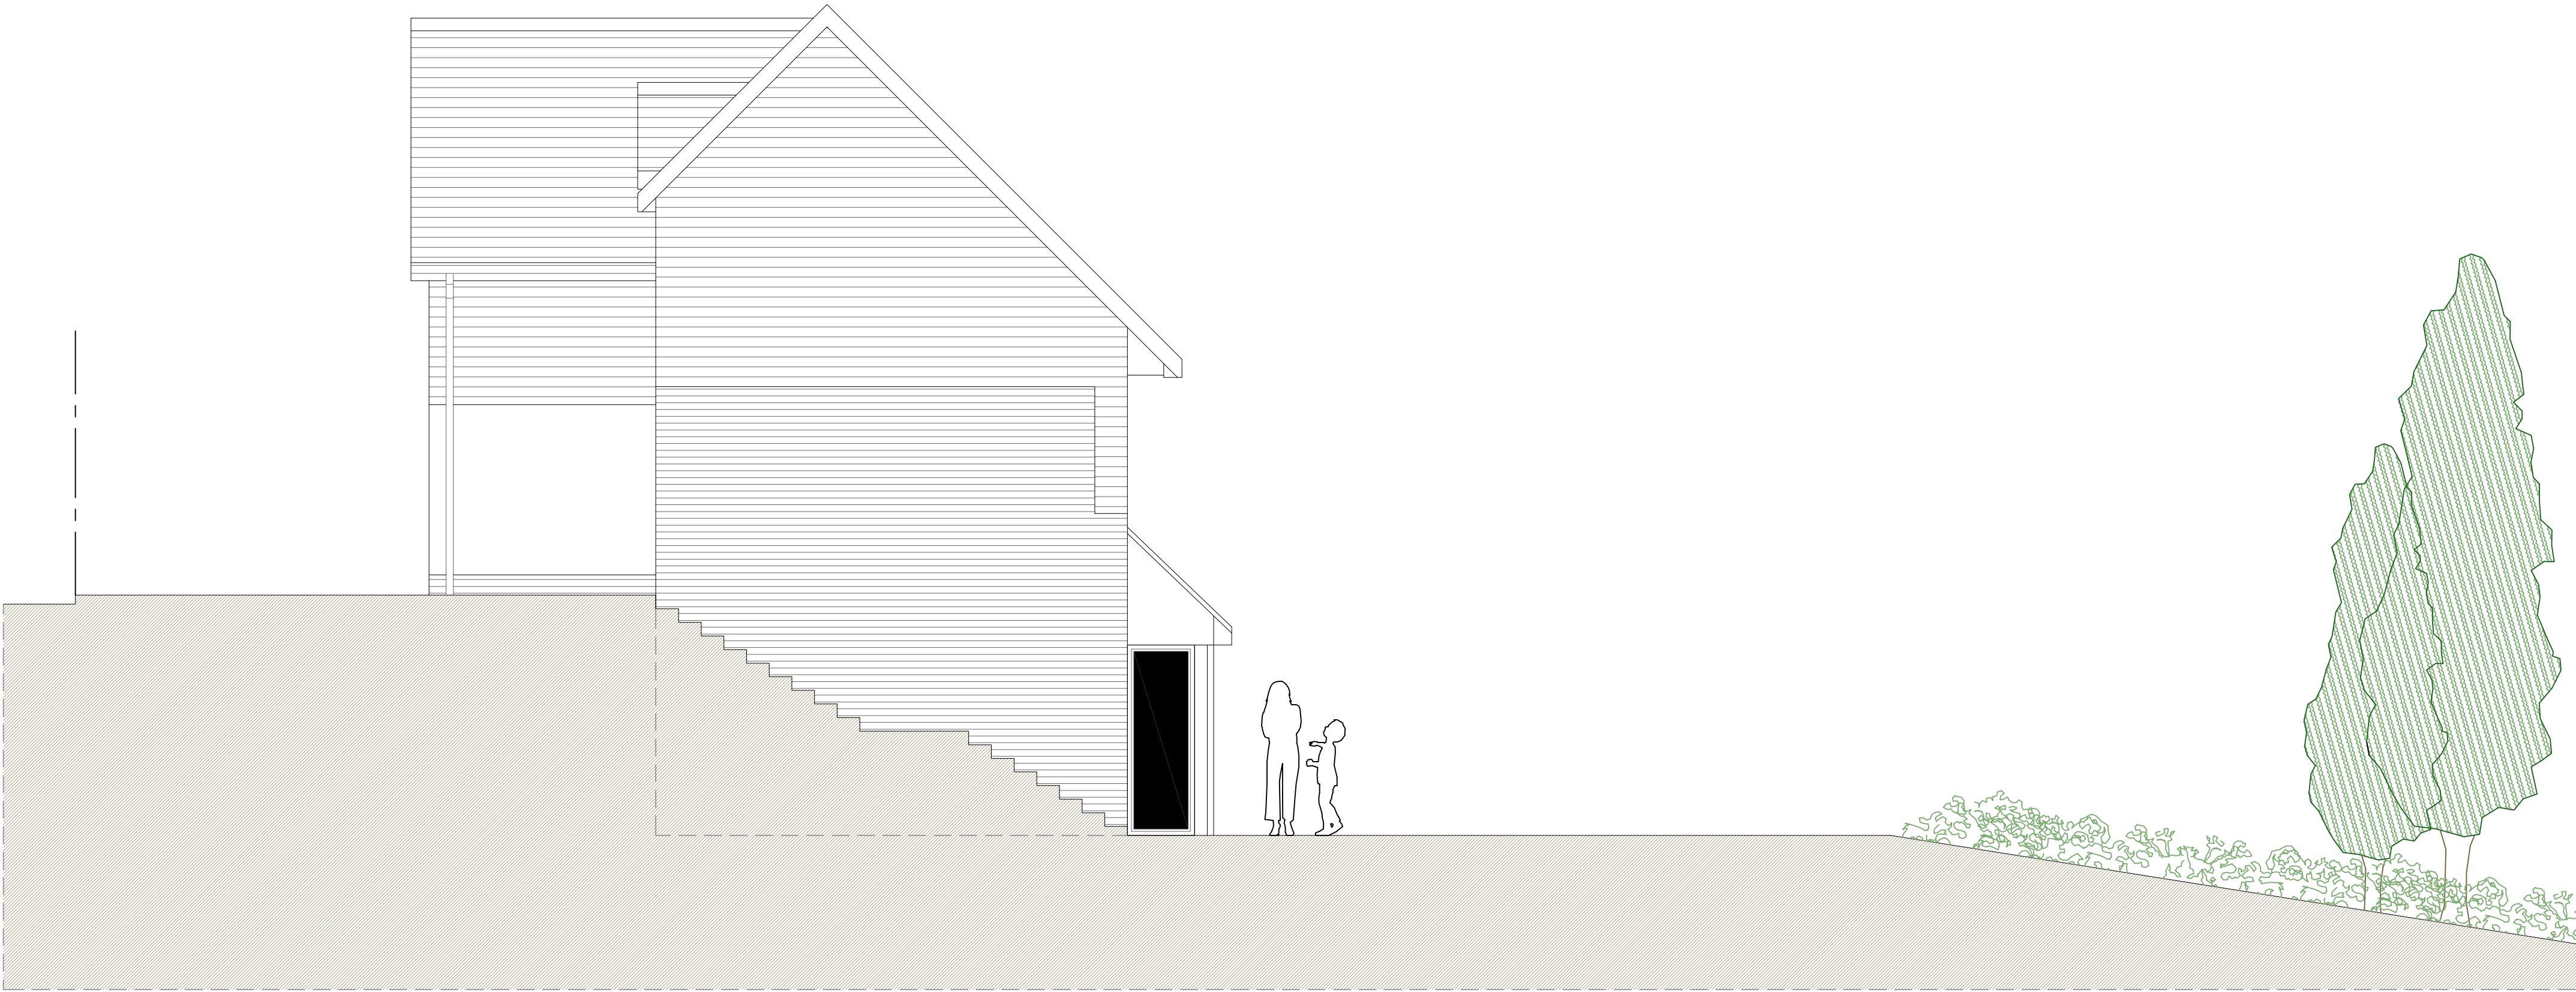


Side Elevation

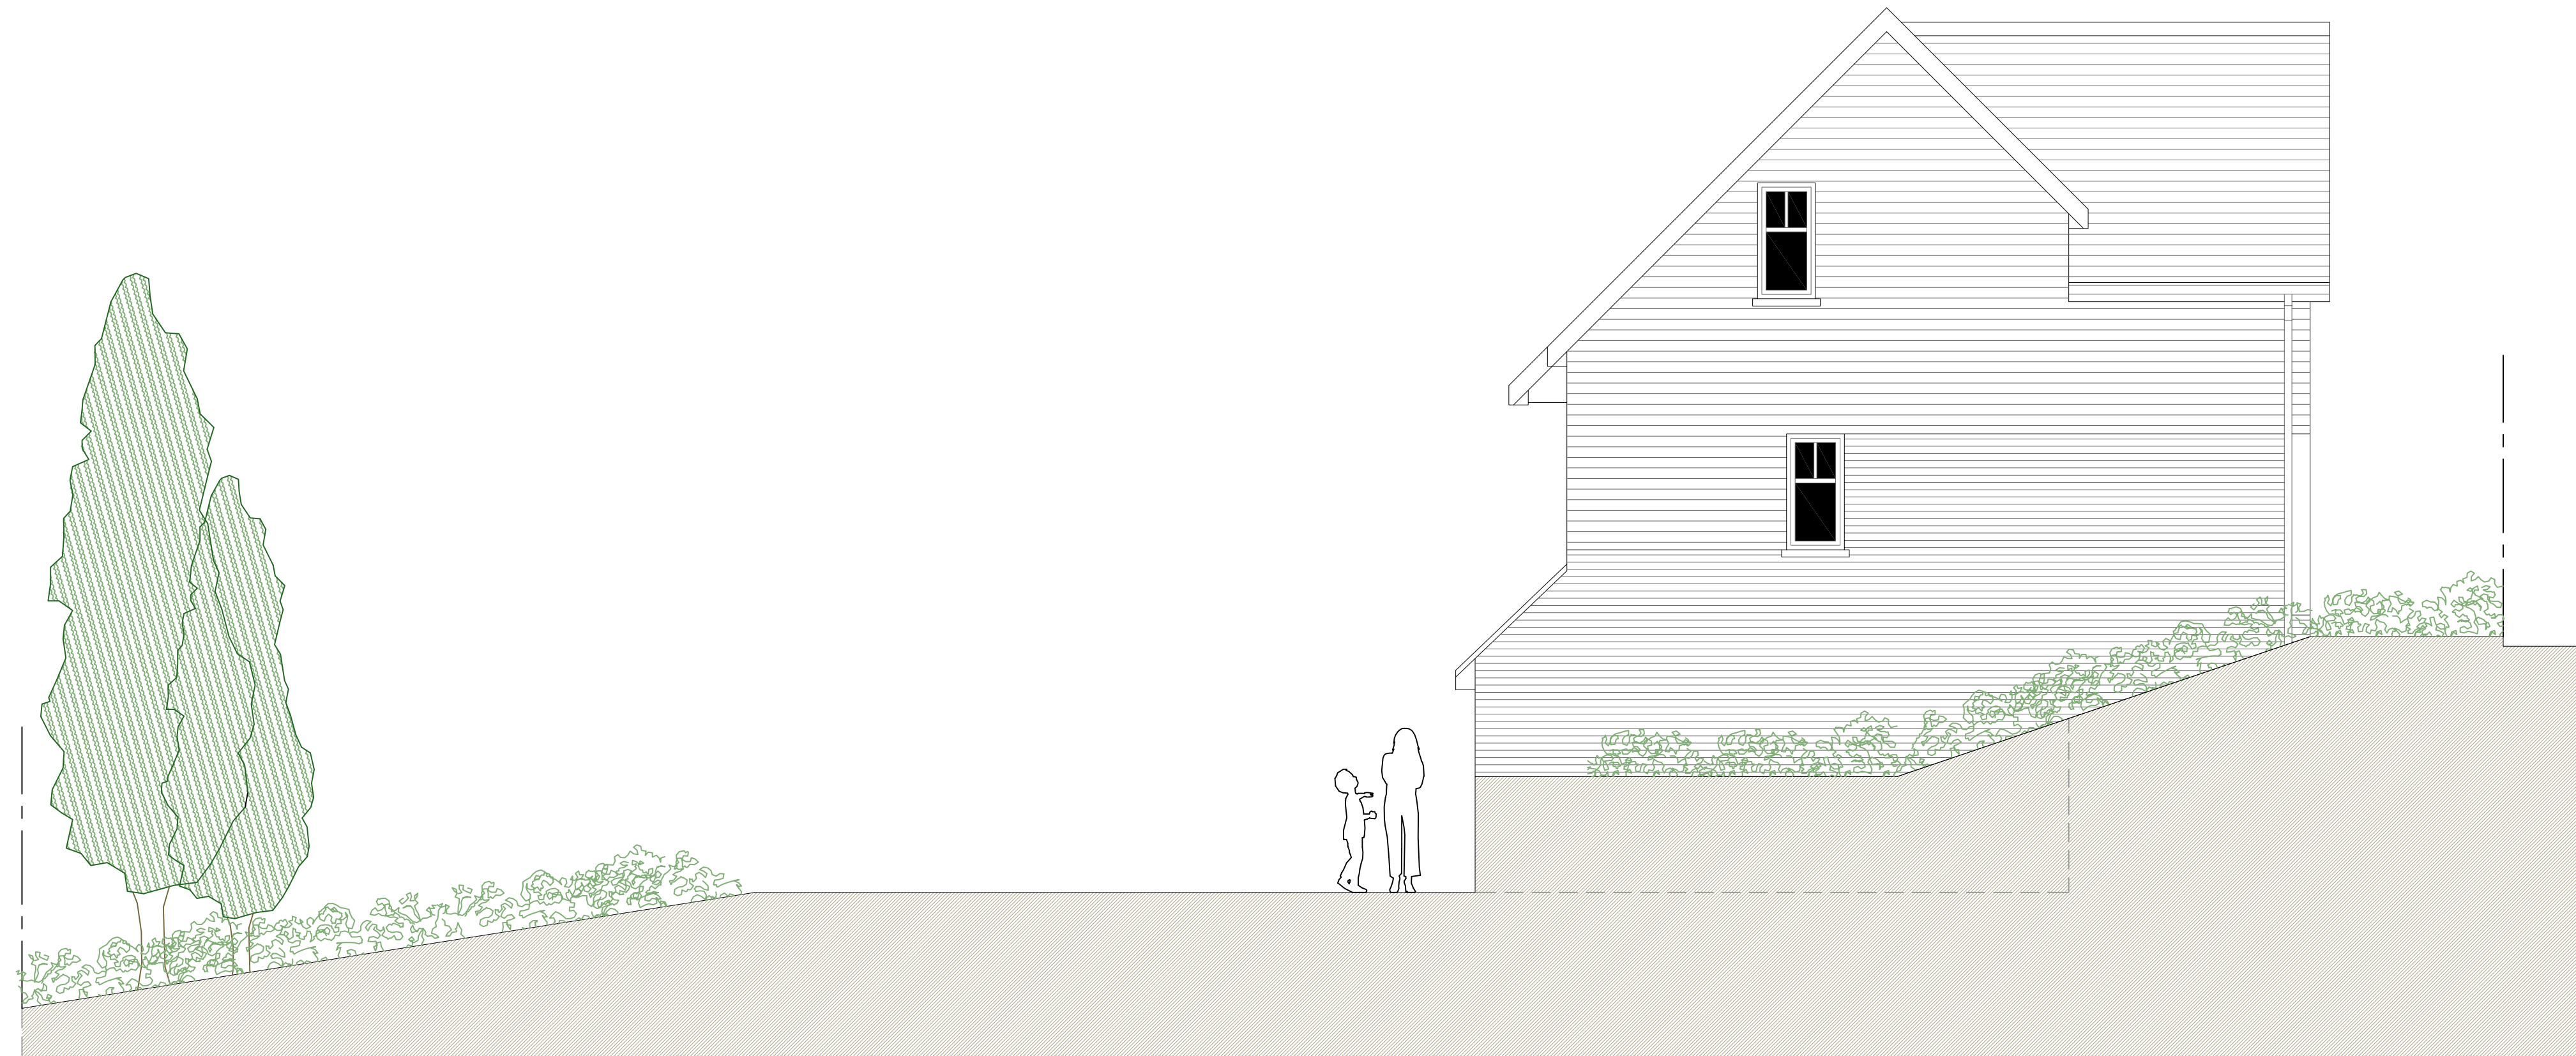


Side Elevation

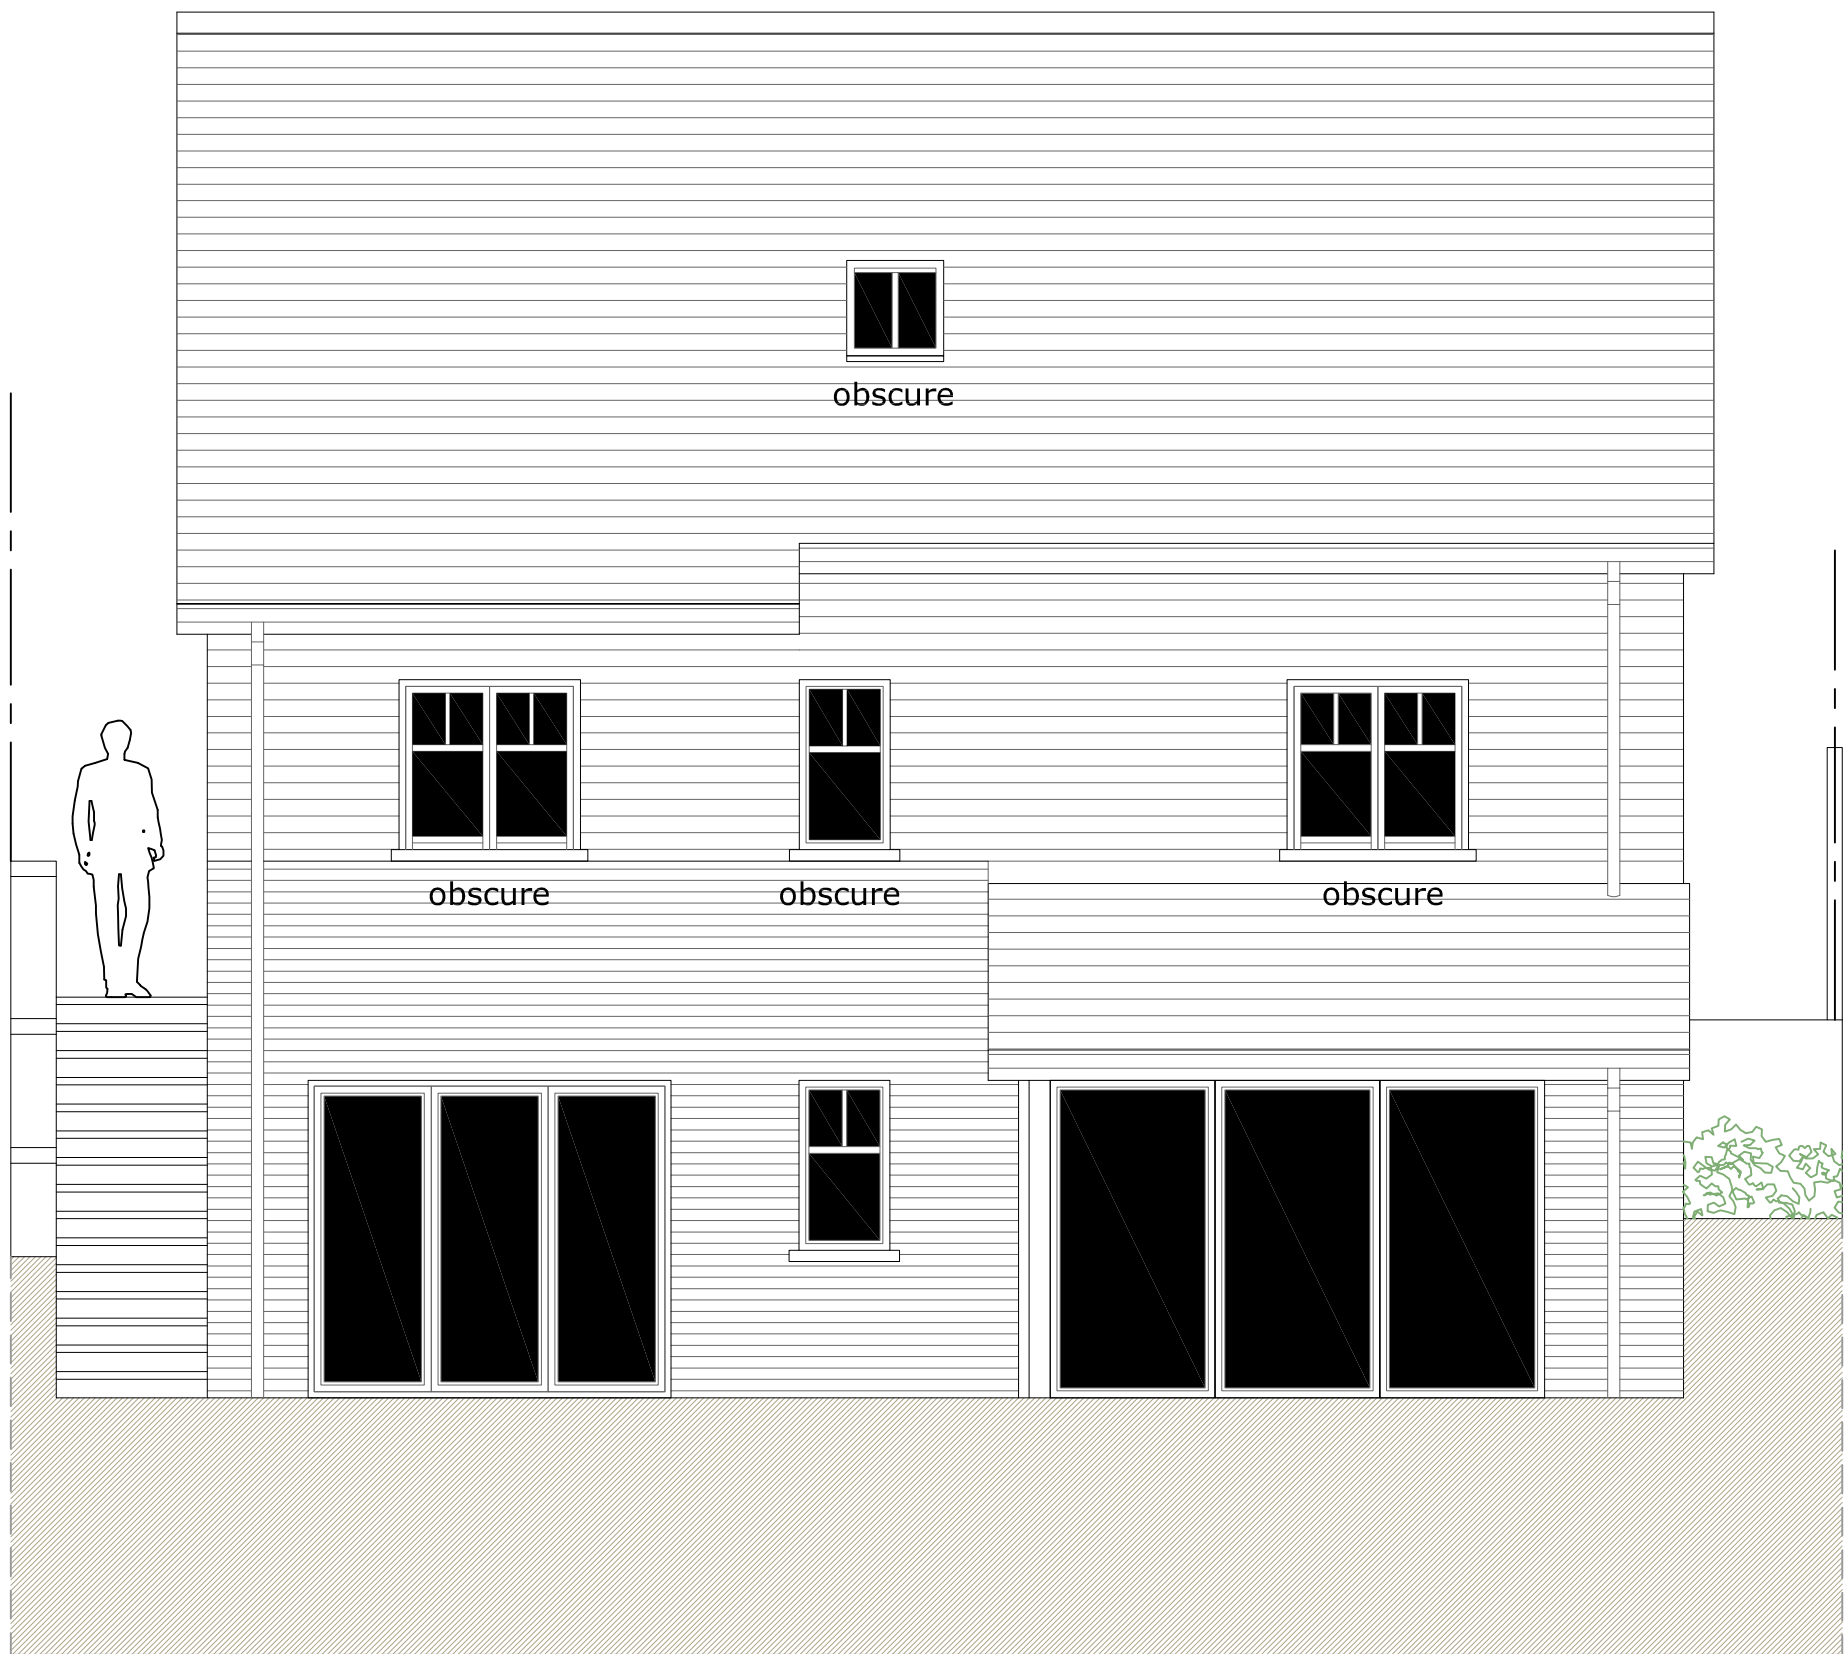


Rear Elevation

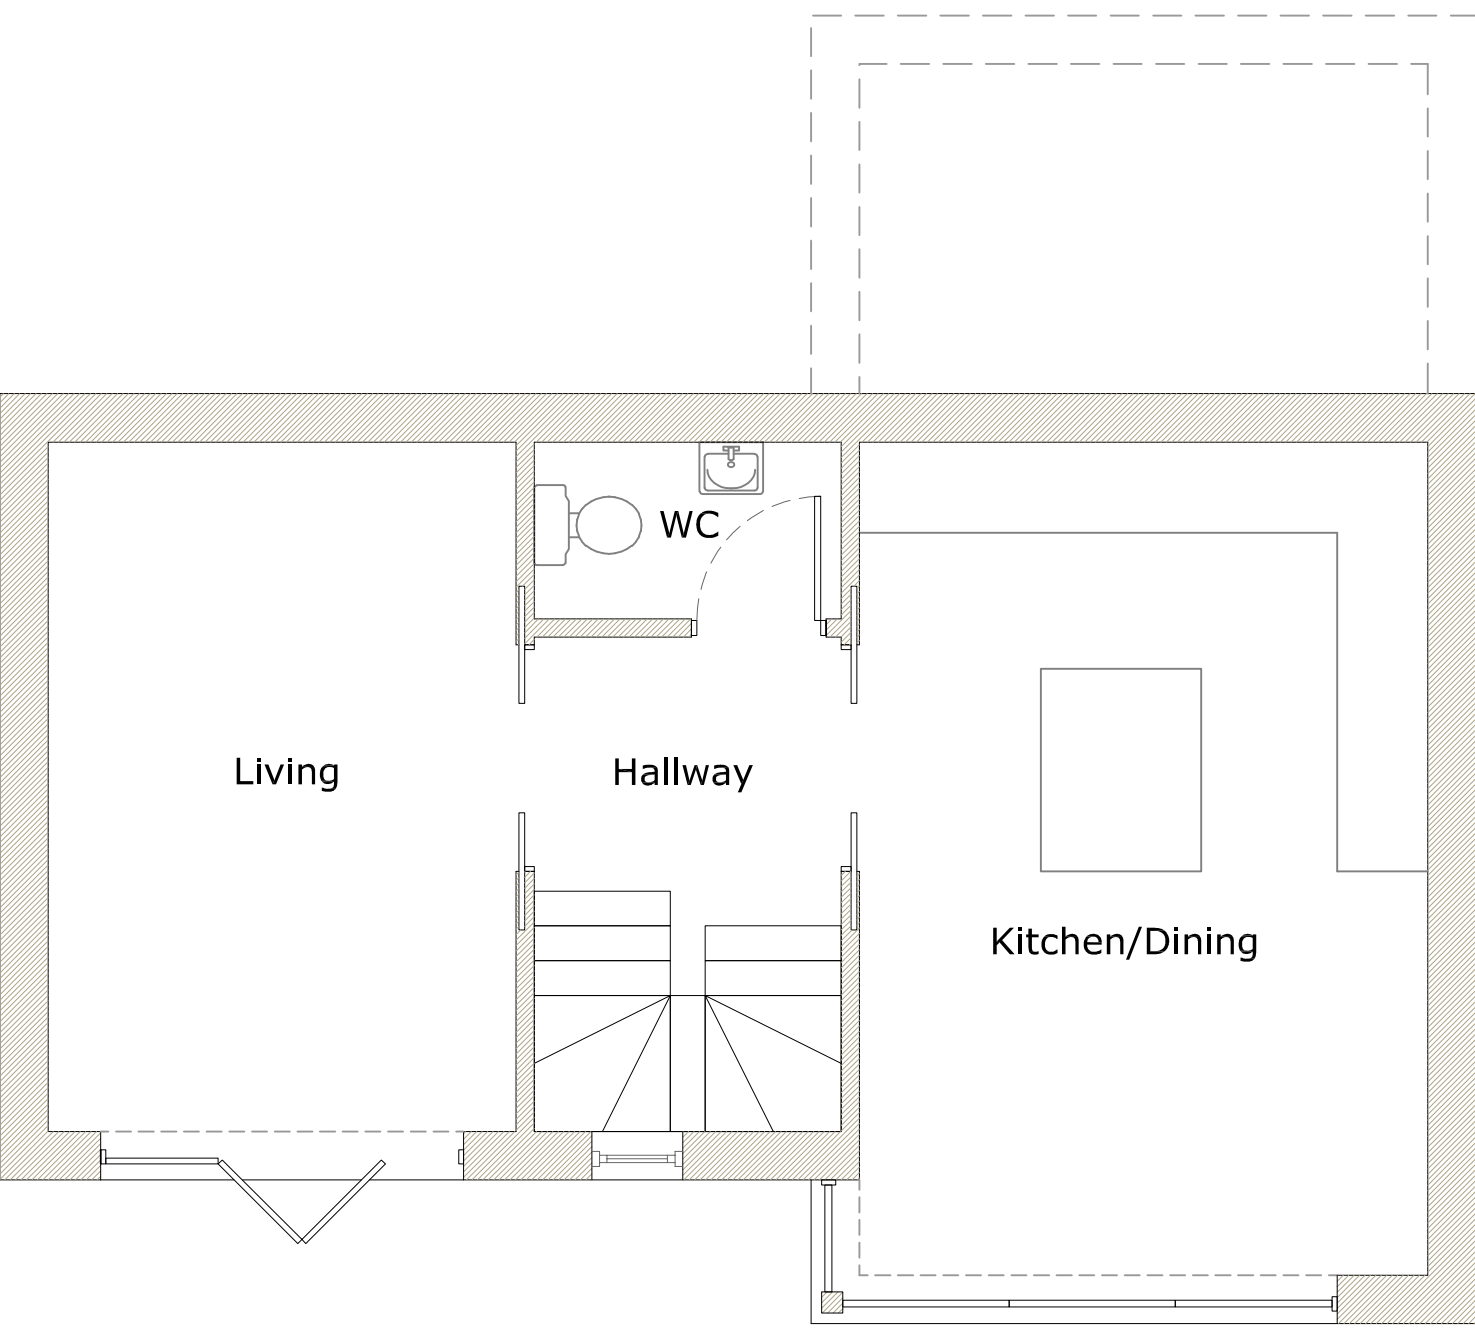

Lower Level - 45.0m²

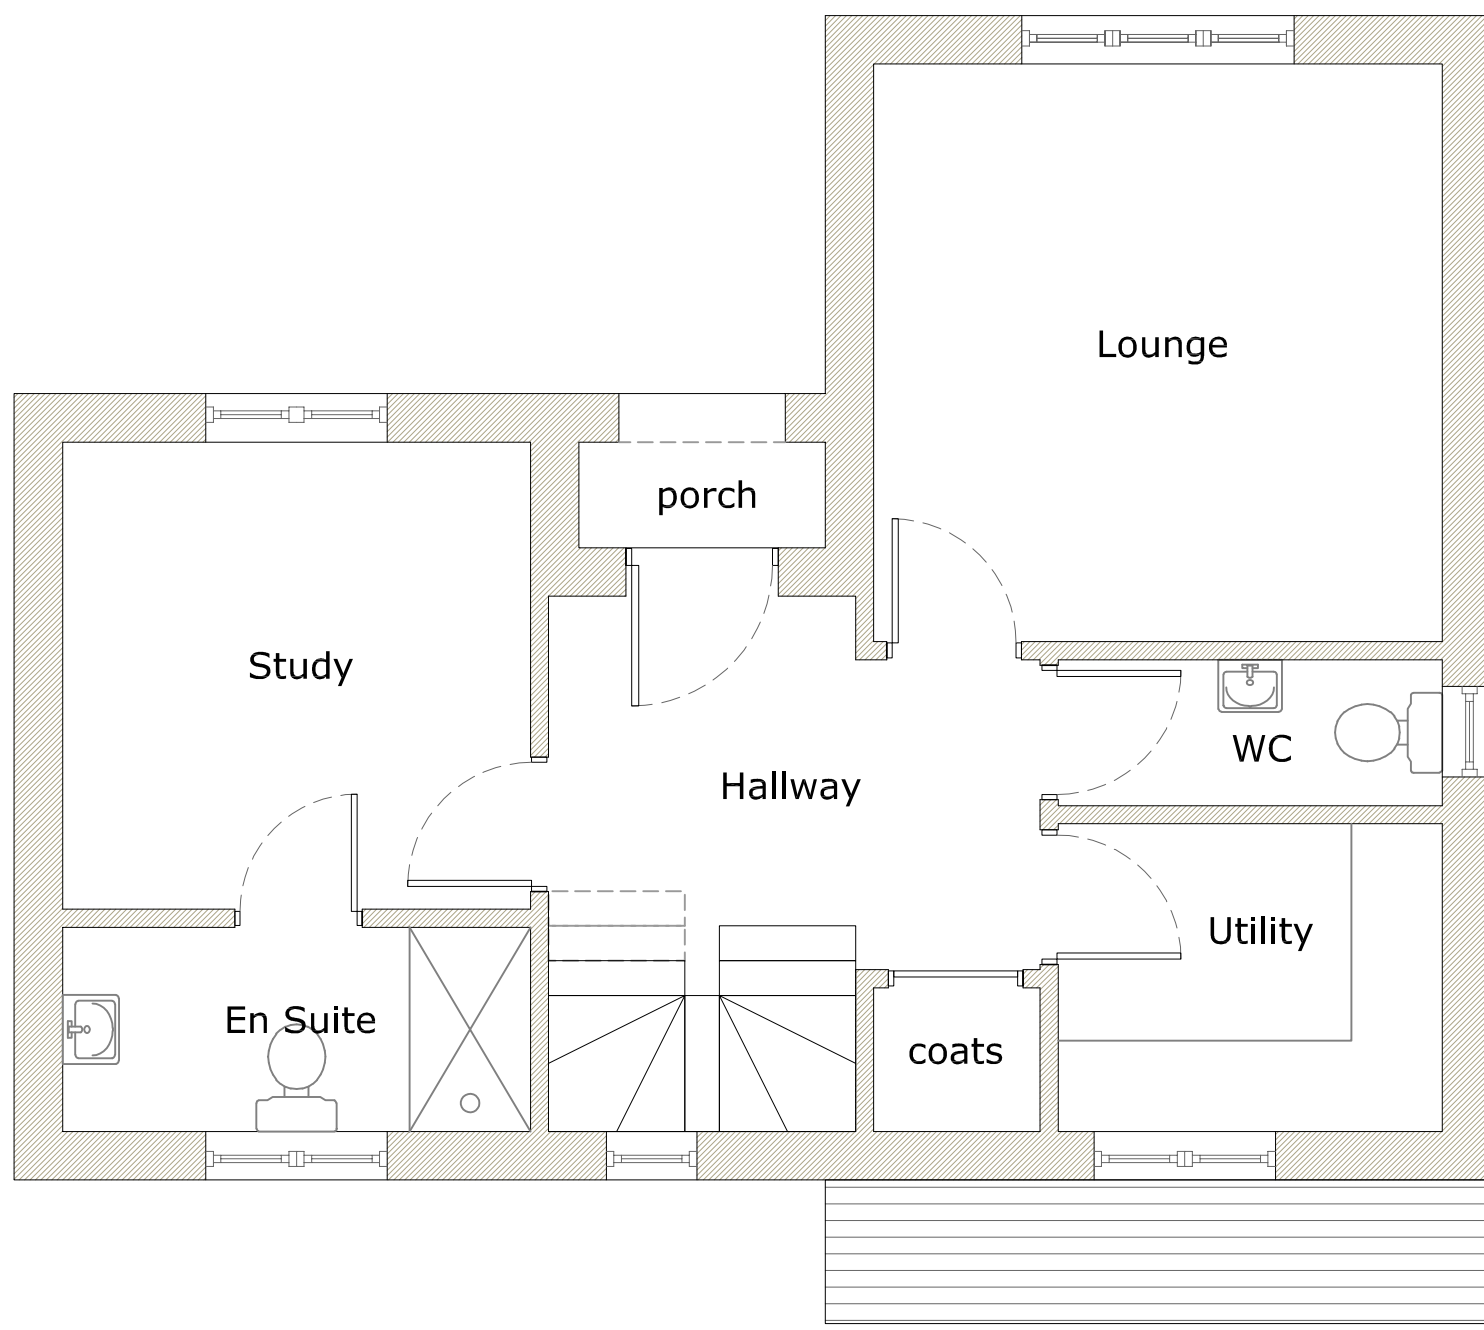

Ground Floor - 51.0m²

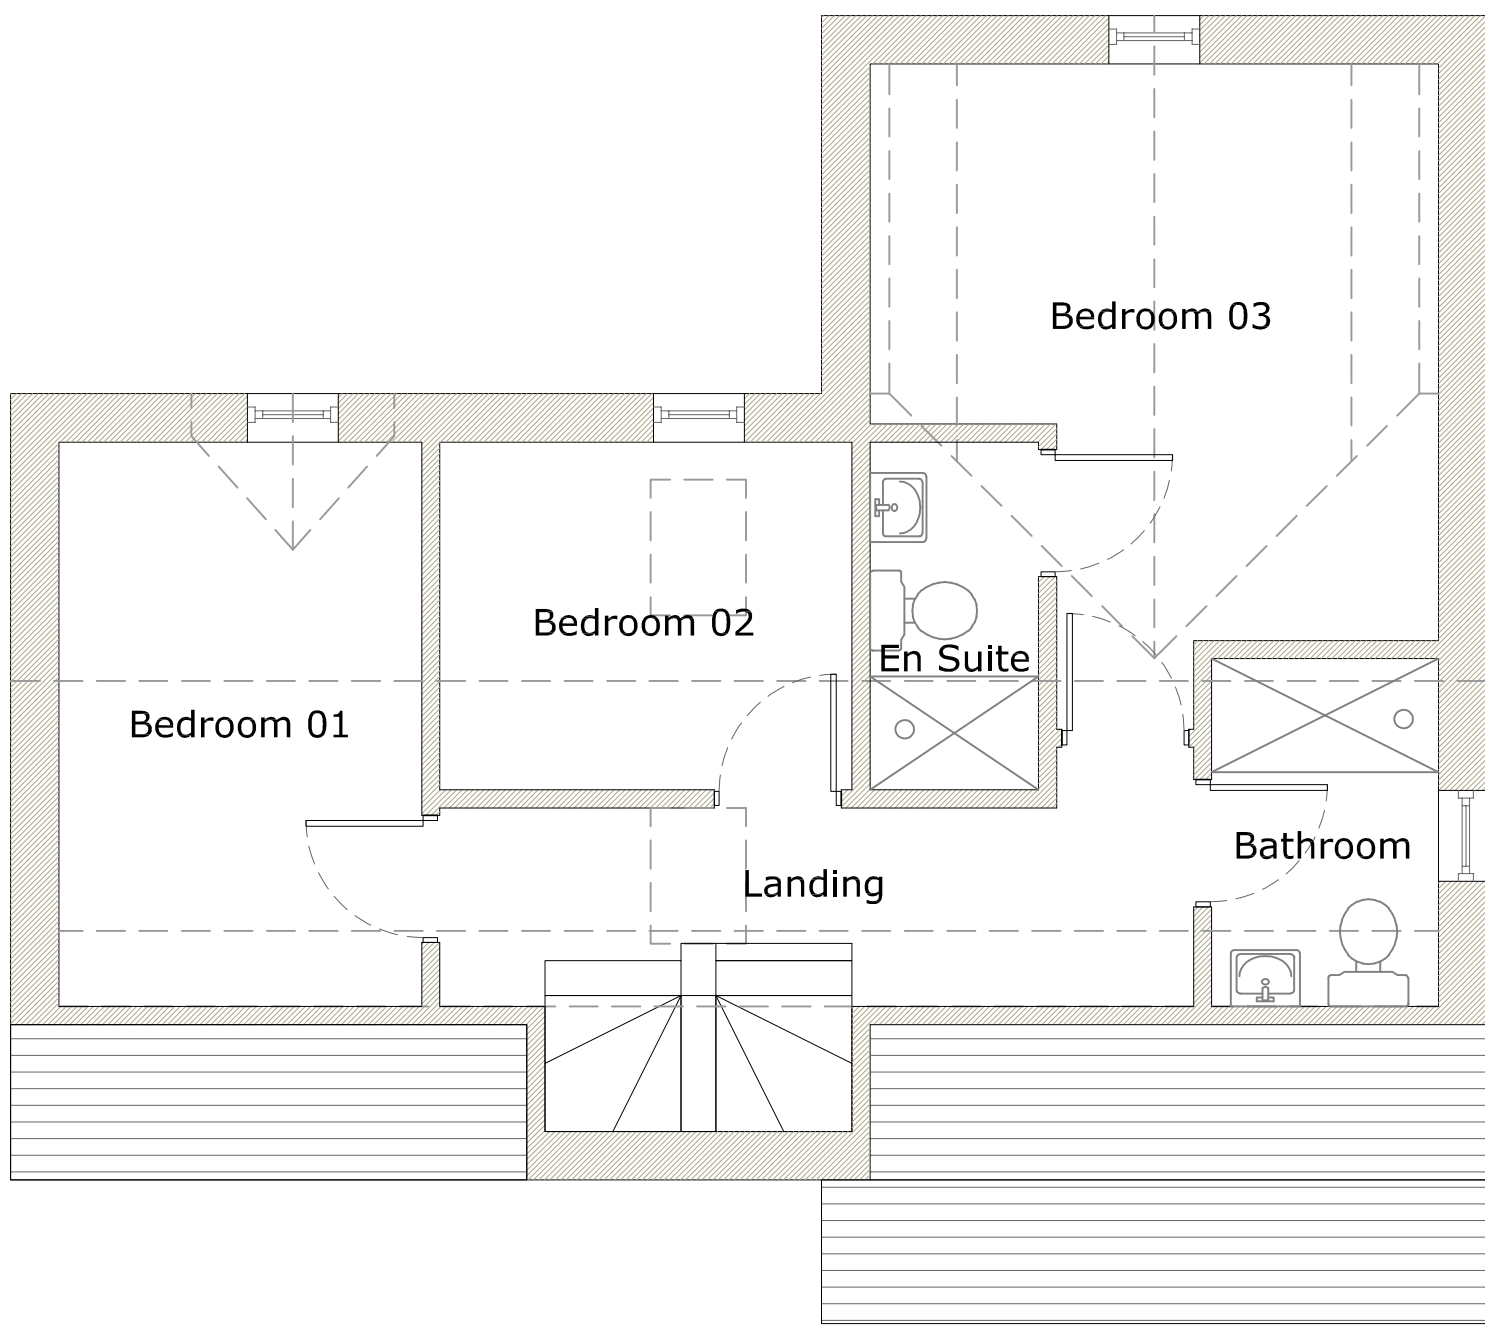

First Floor - 51.0m²