



Plot 2

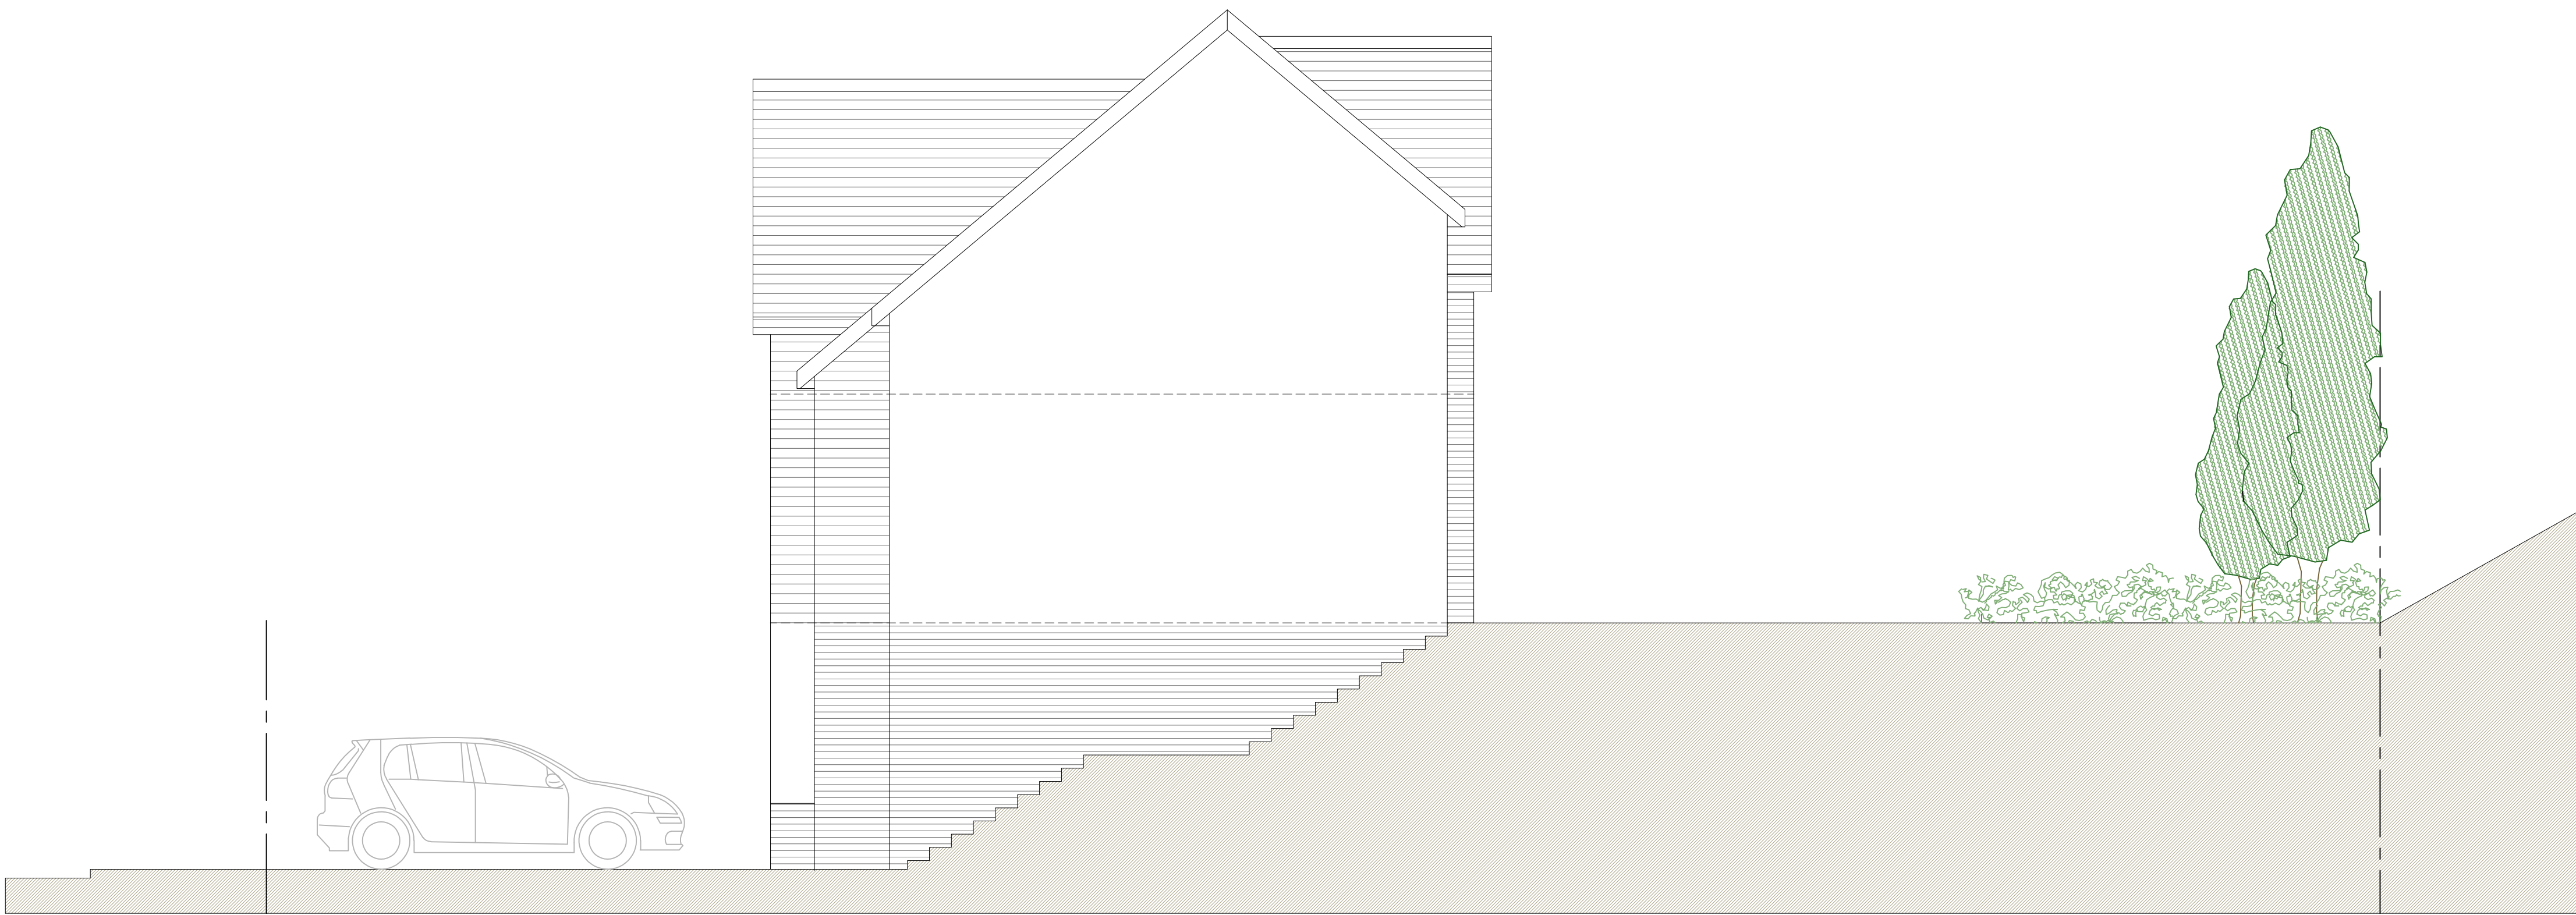


Front Elevation

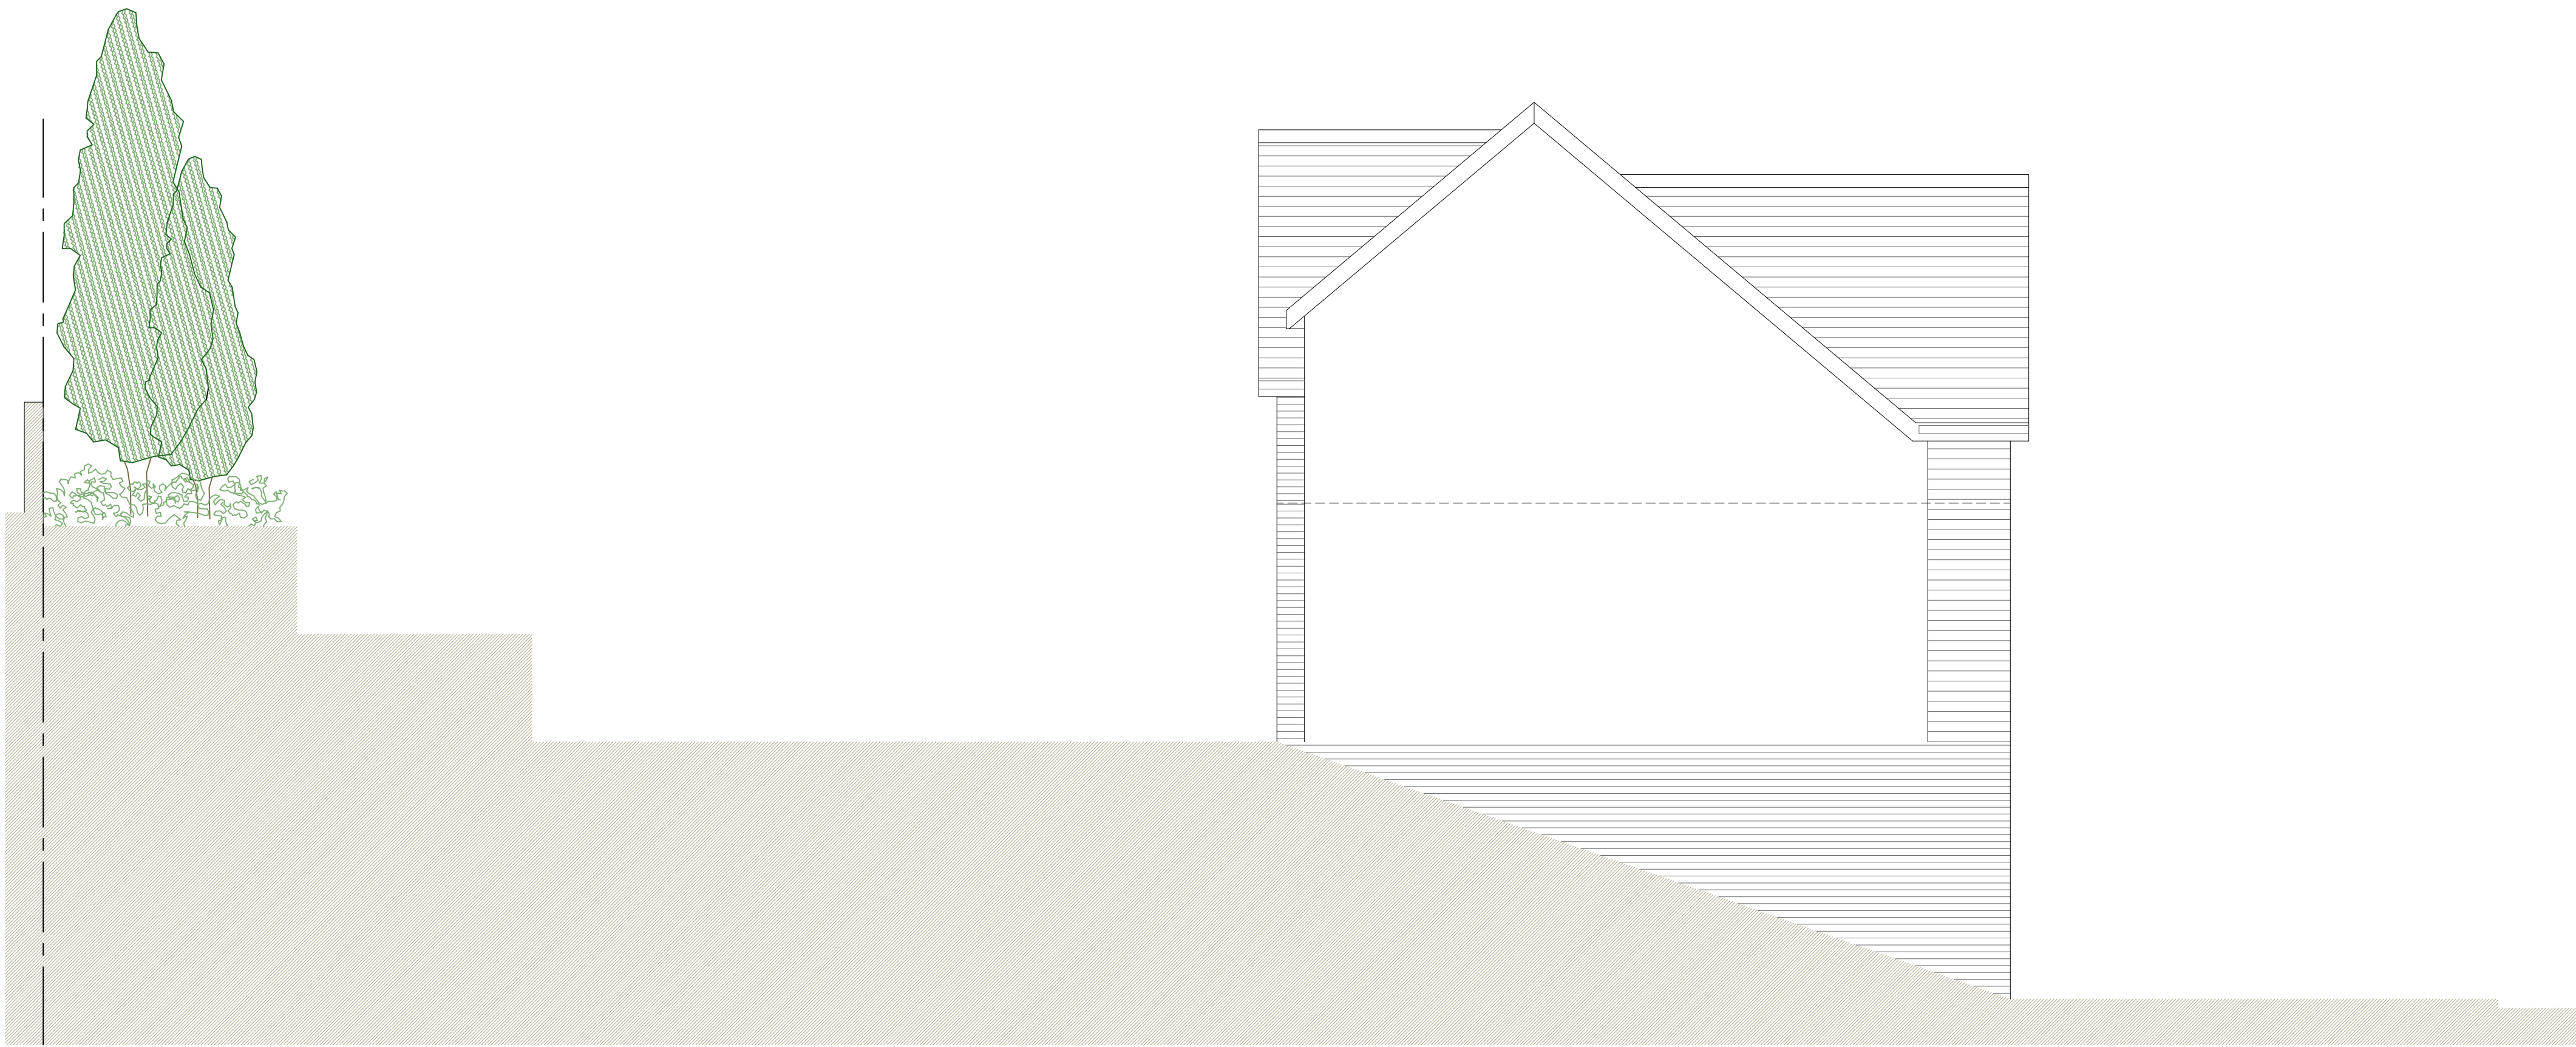

Side Elevation (to plot 3)




Rear Elevation

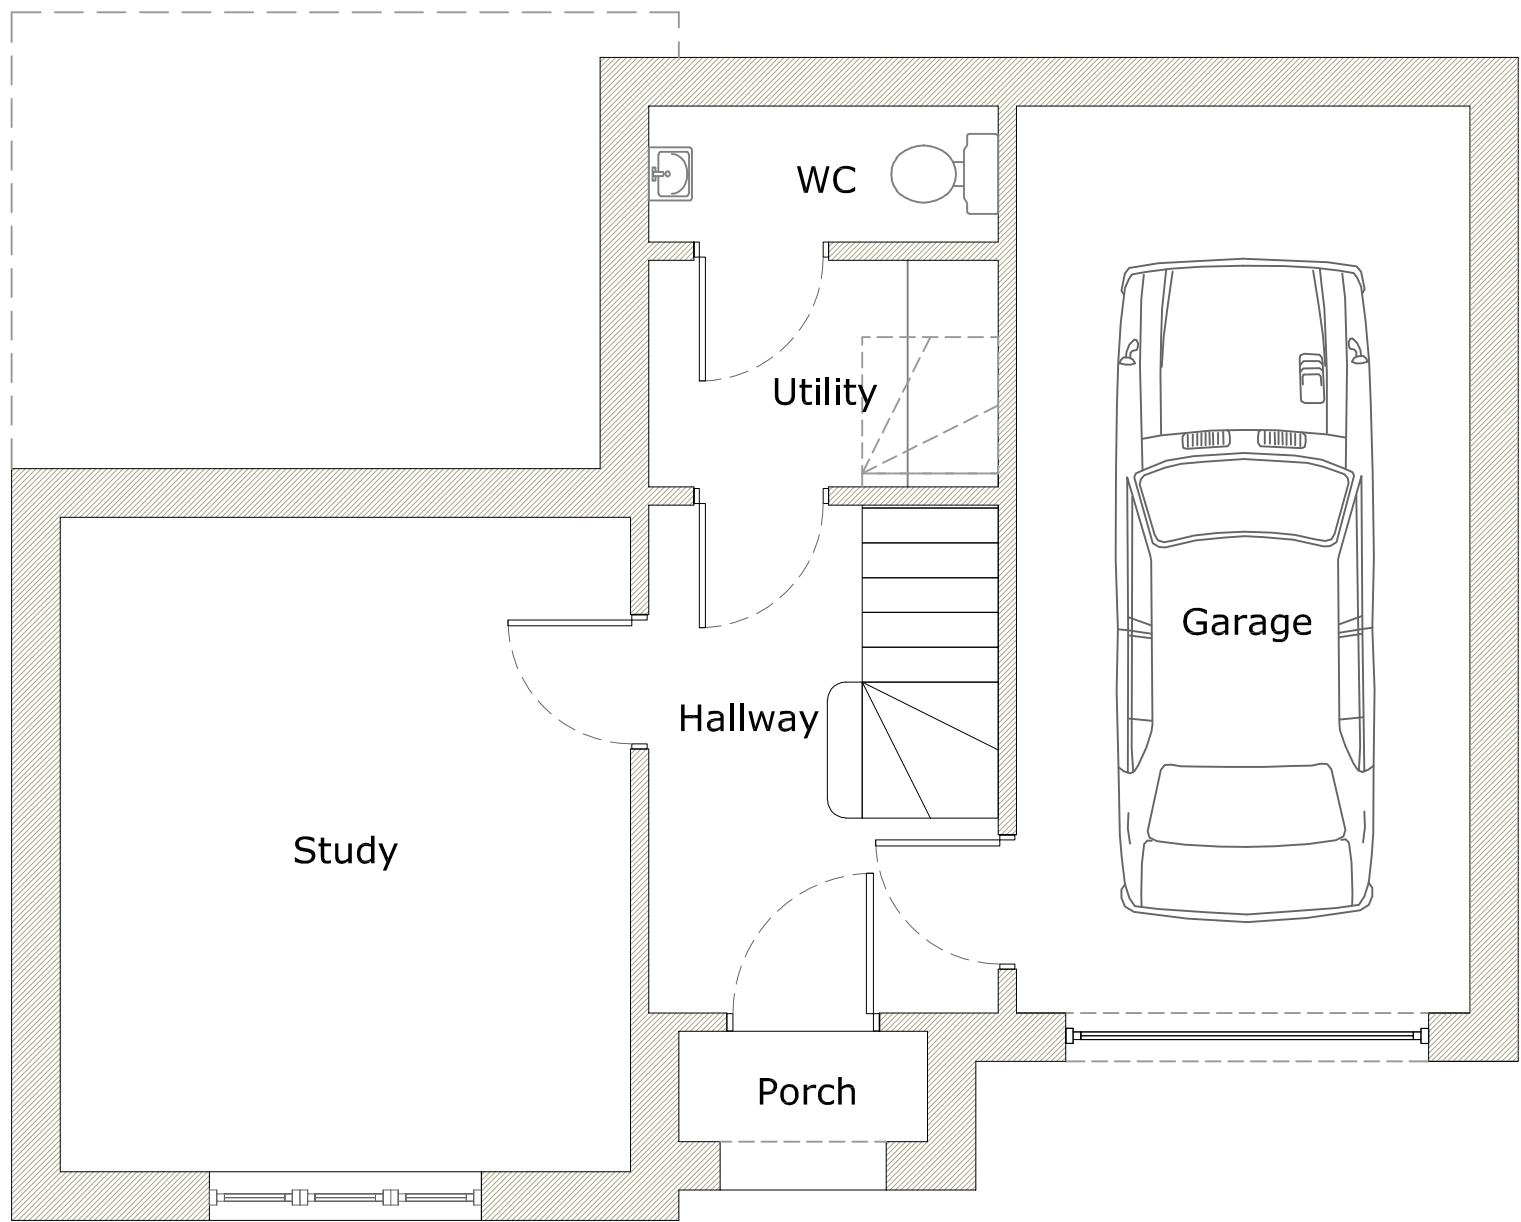

Lower Level - 49.0m²



Ground Floor - 62.5m²

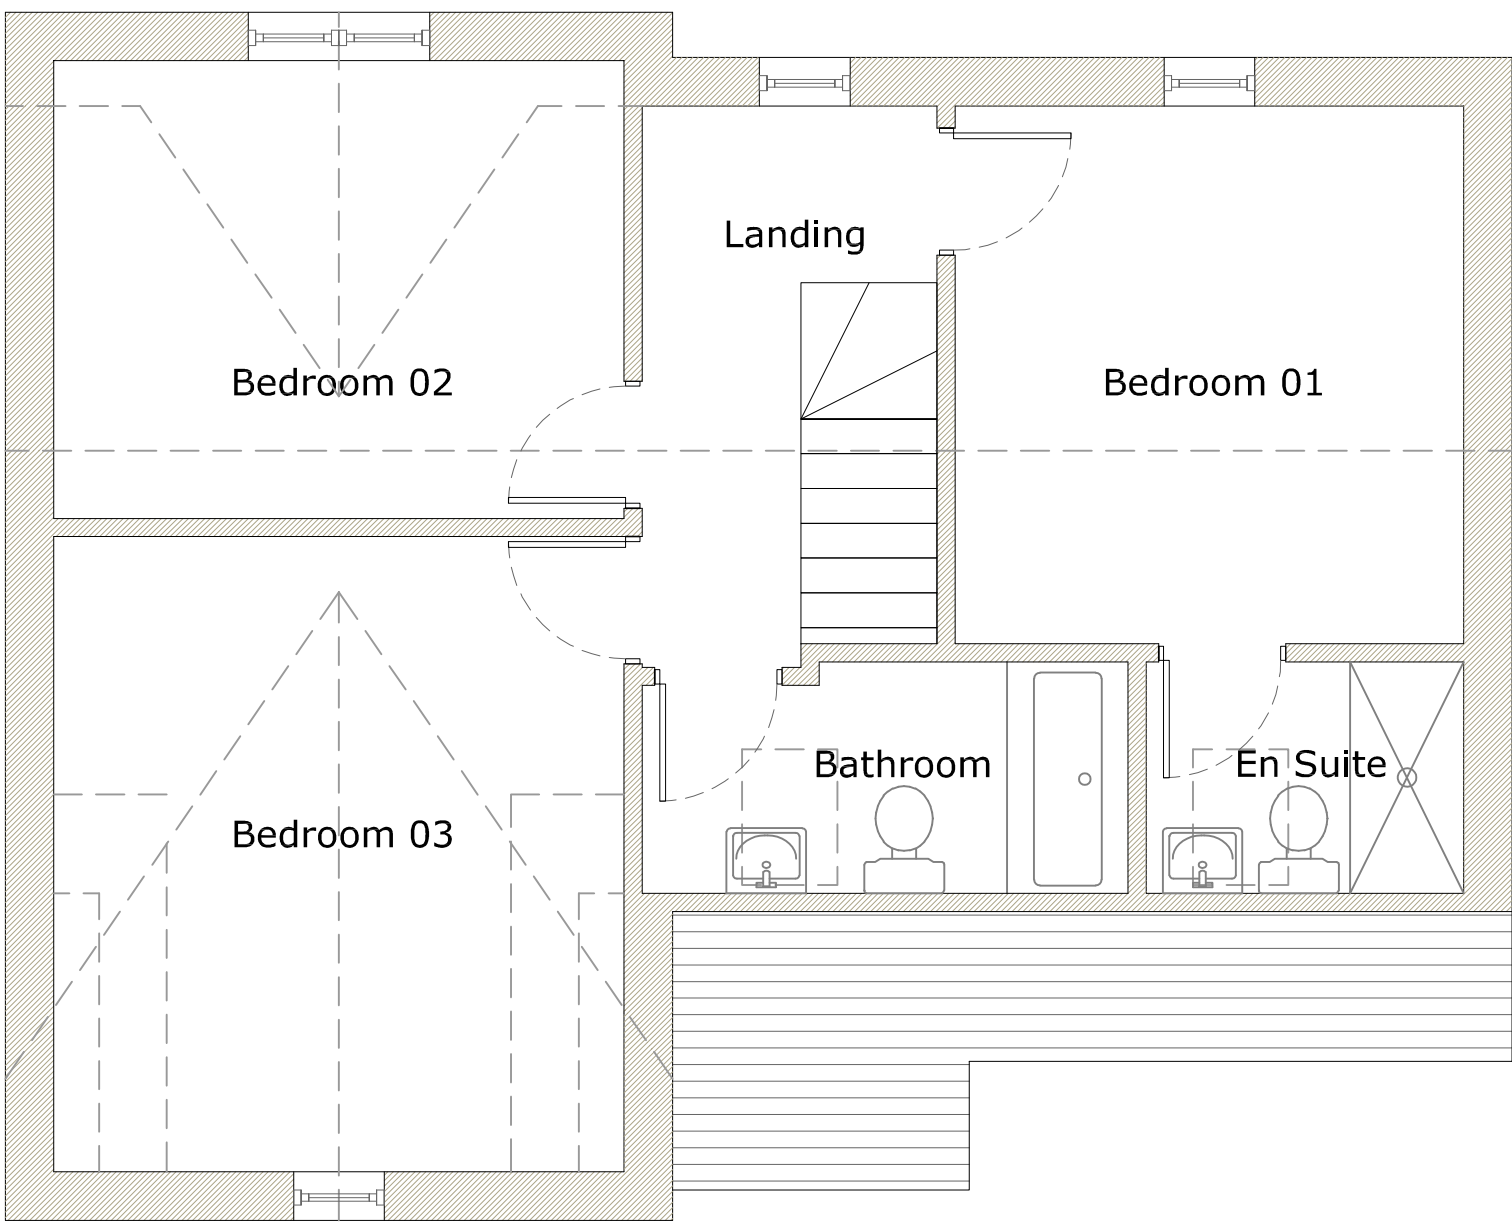

First Floor - 52.0m²