



Plot 3



Front Elevation

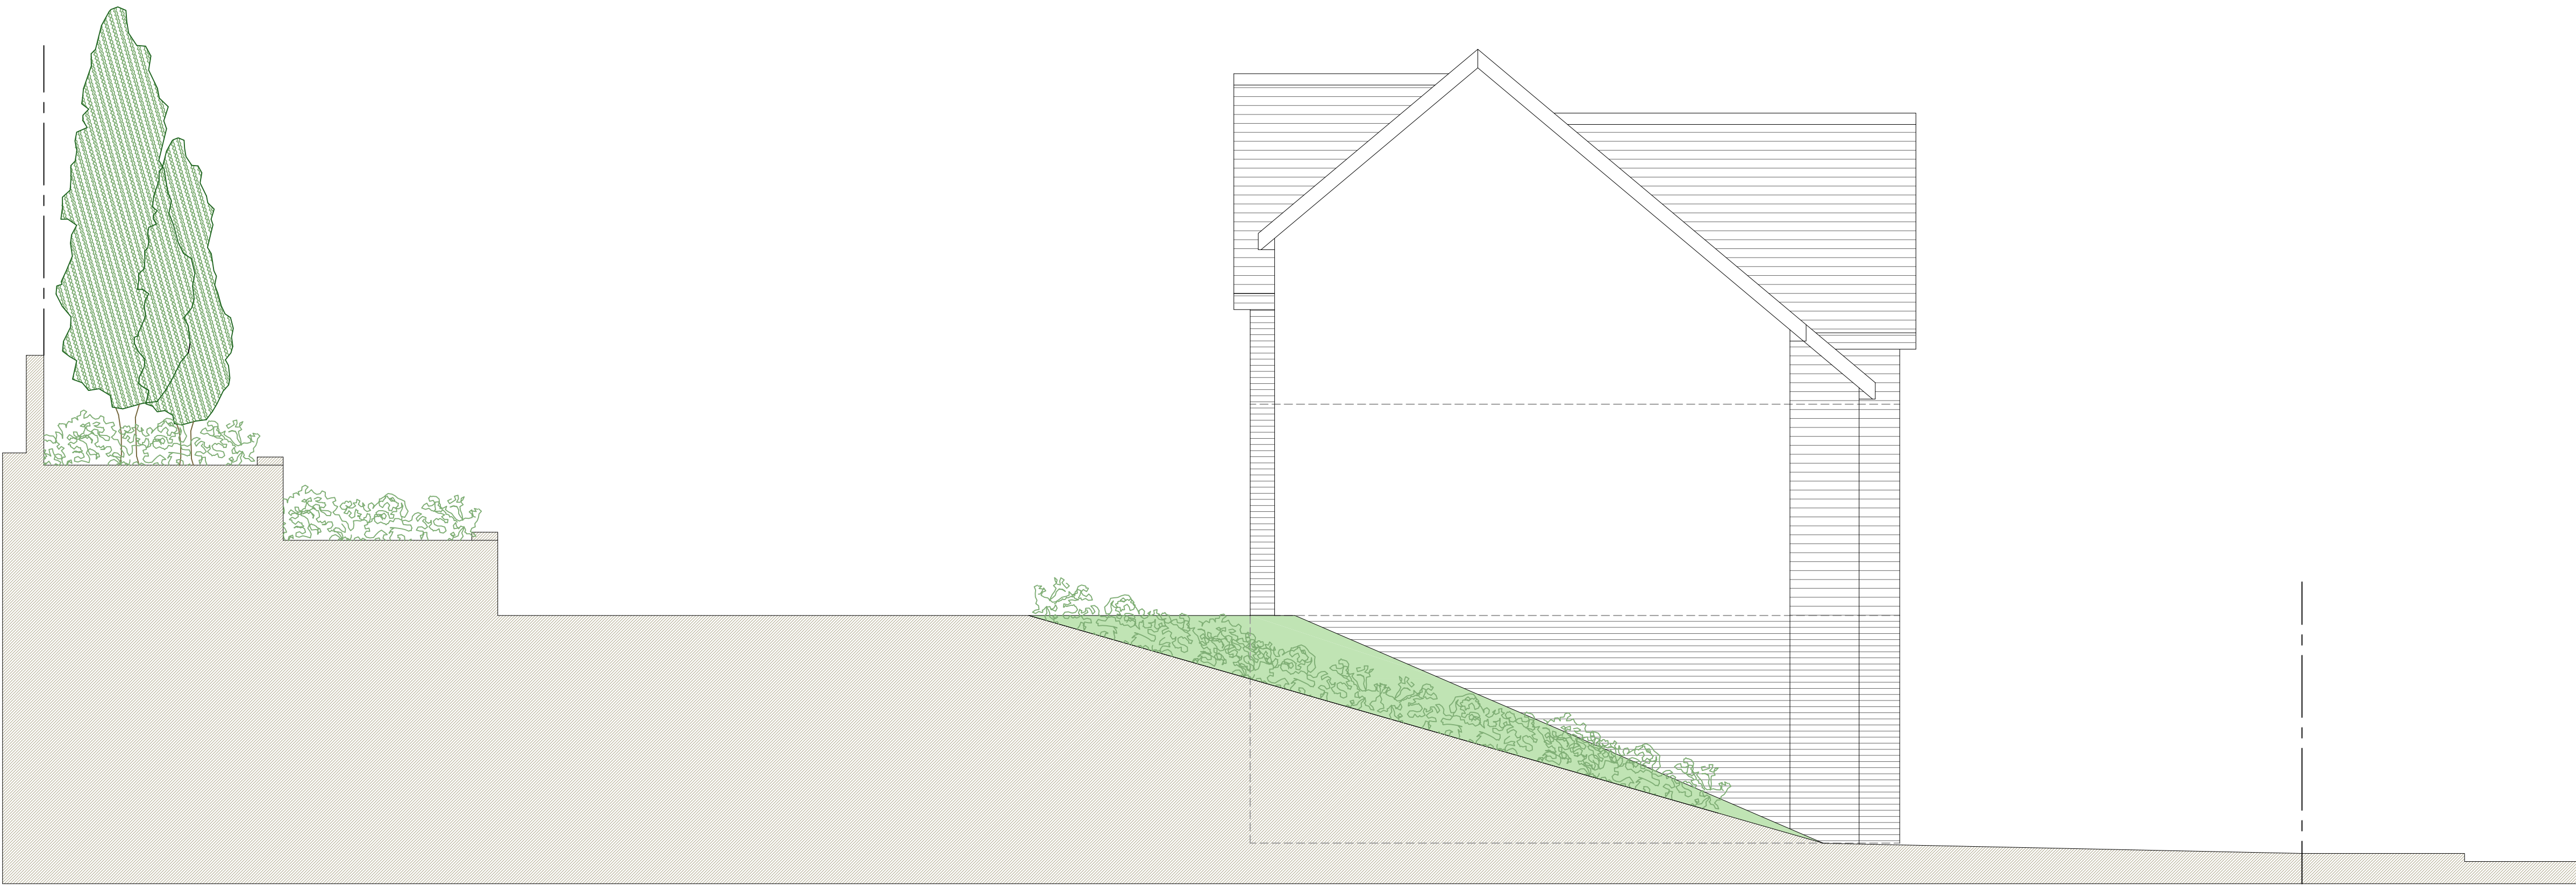


Side Elevation (to plot 2)

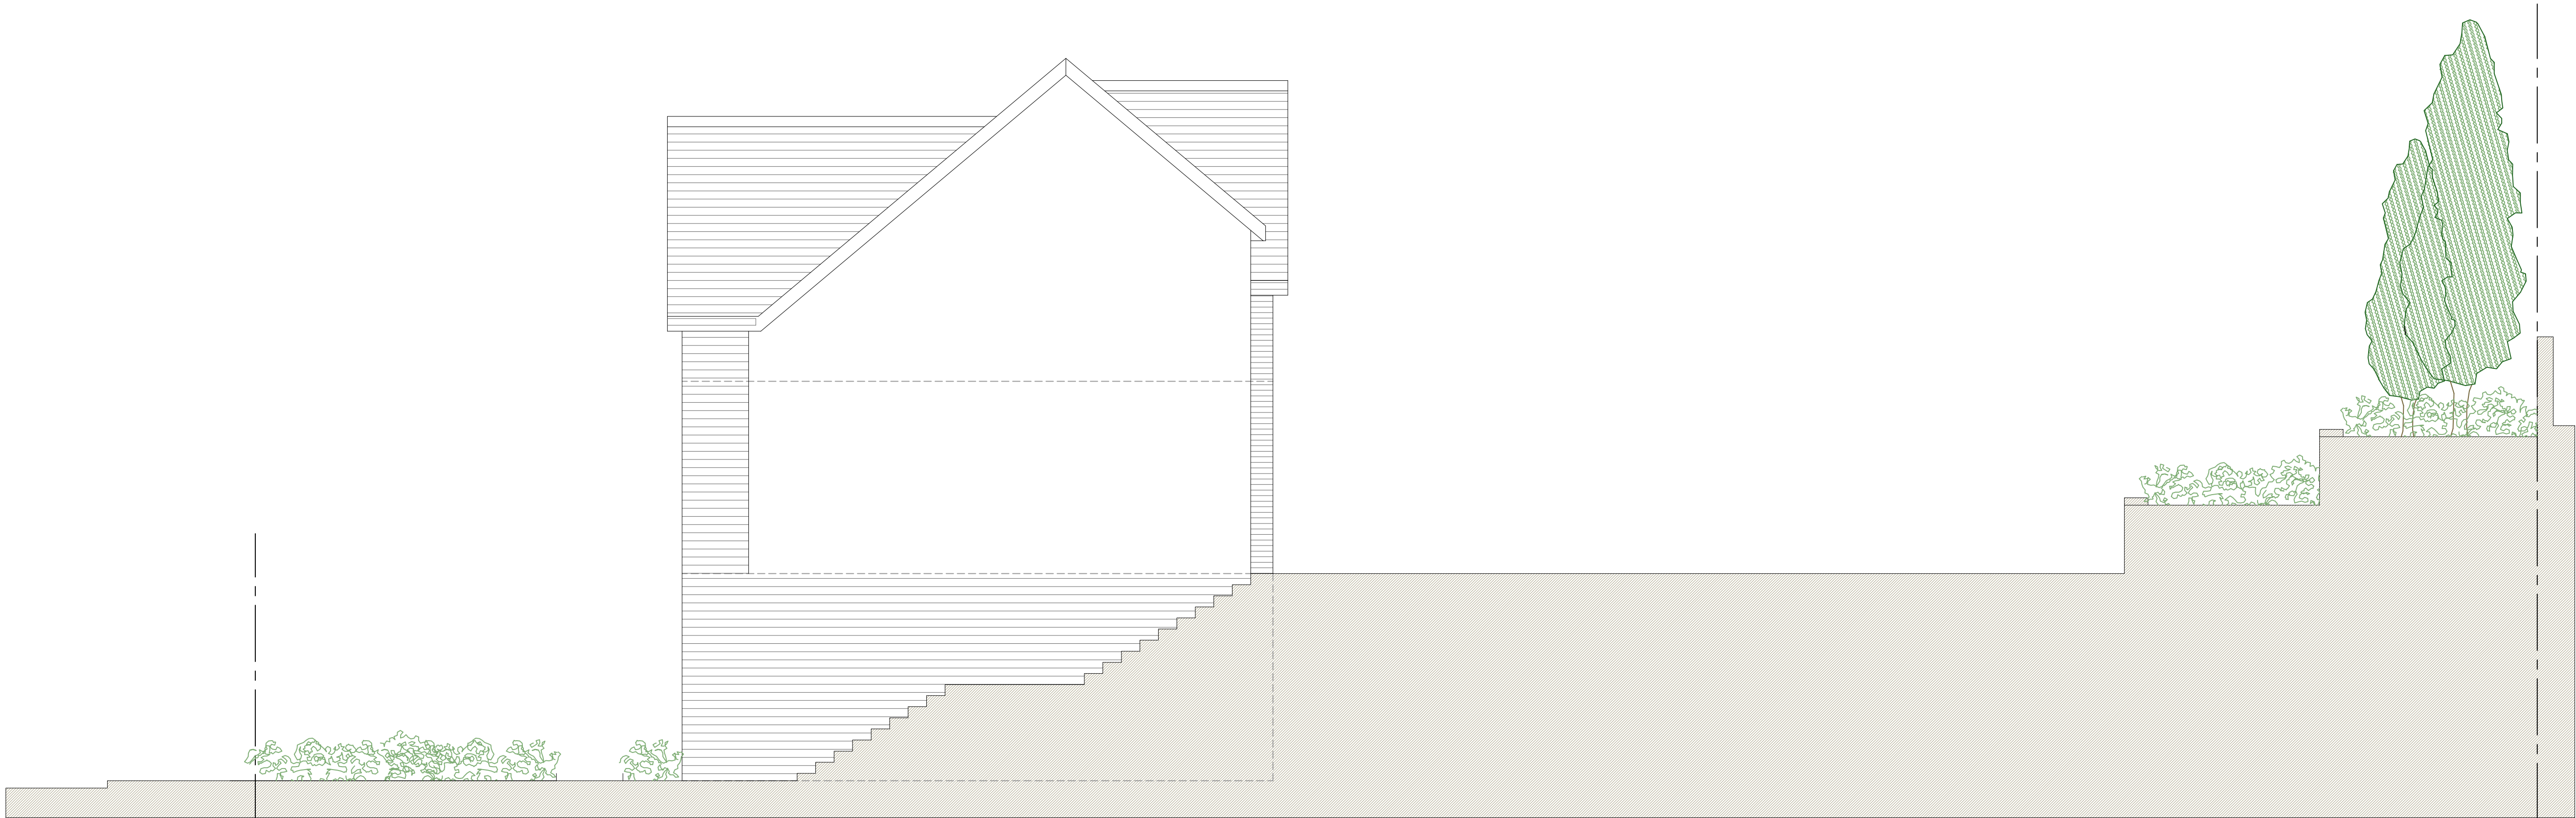

Side Elevation (to plot 4)




Rear Elevation

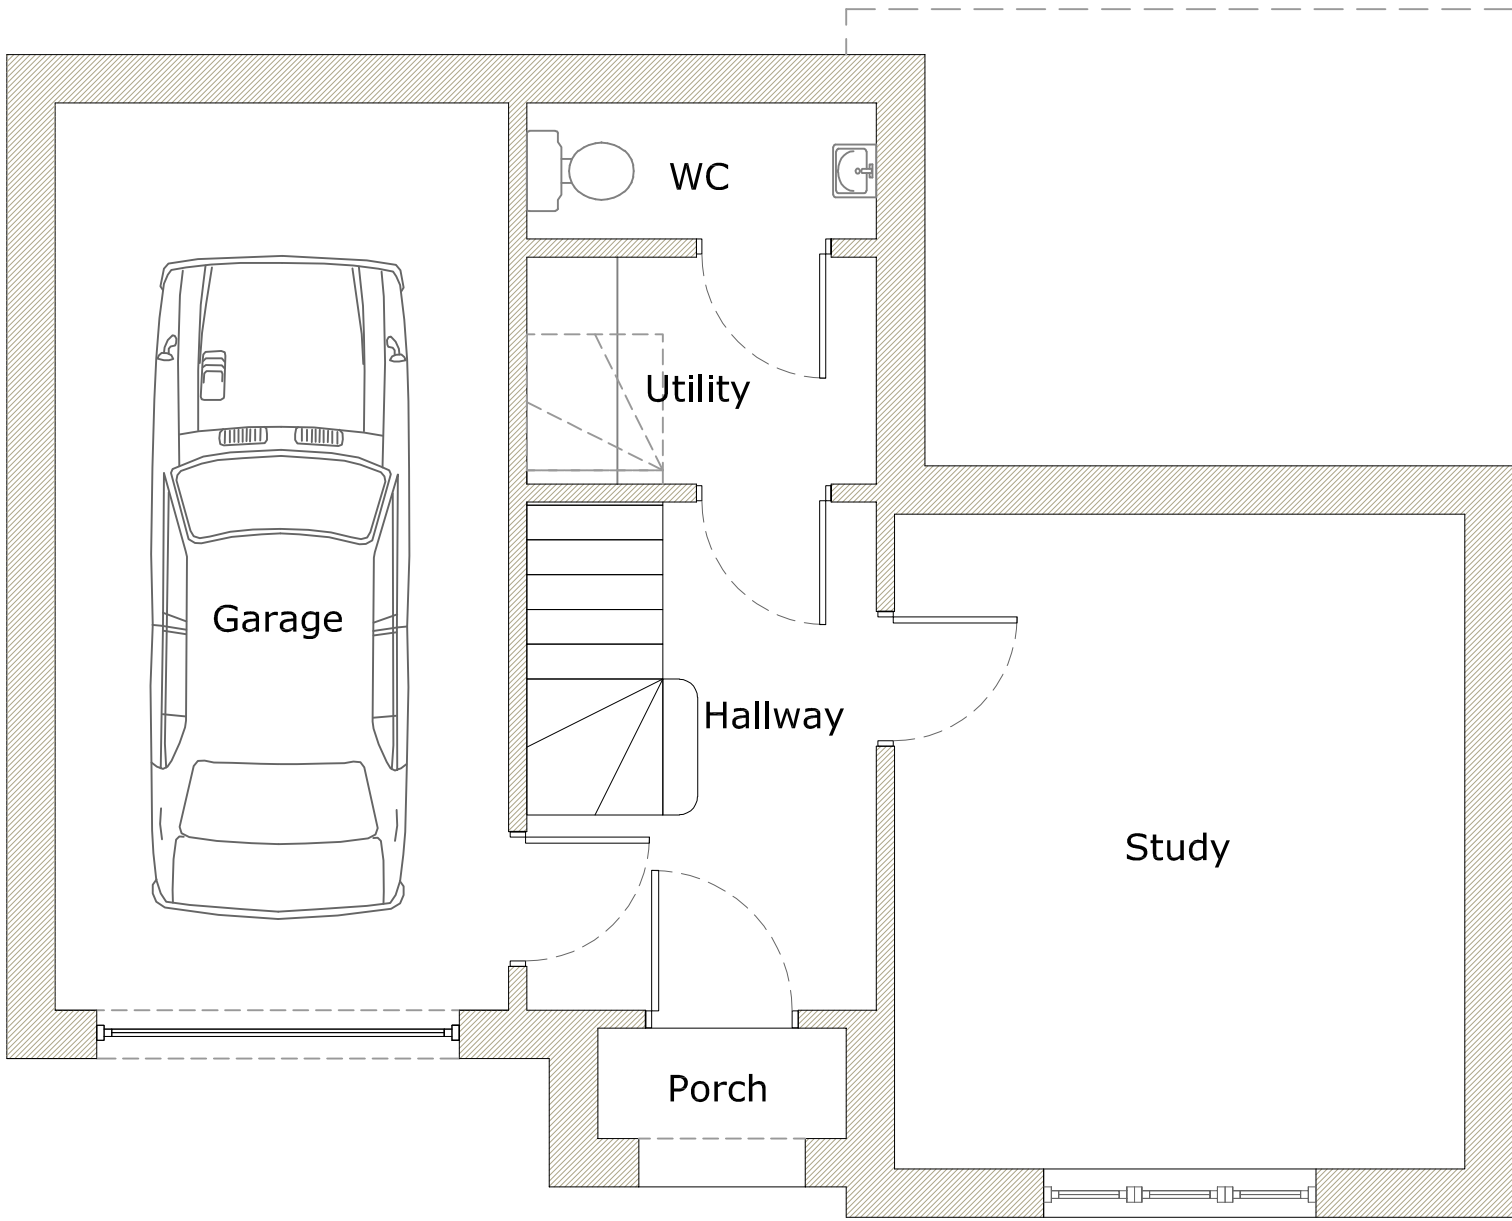

Lower Level - 49.0m²



Ground Floor - 62.5m²

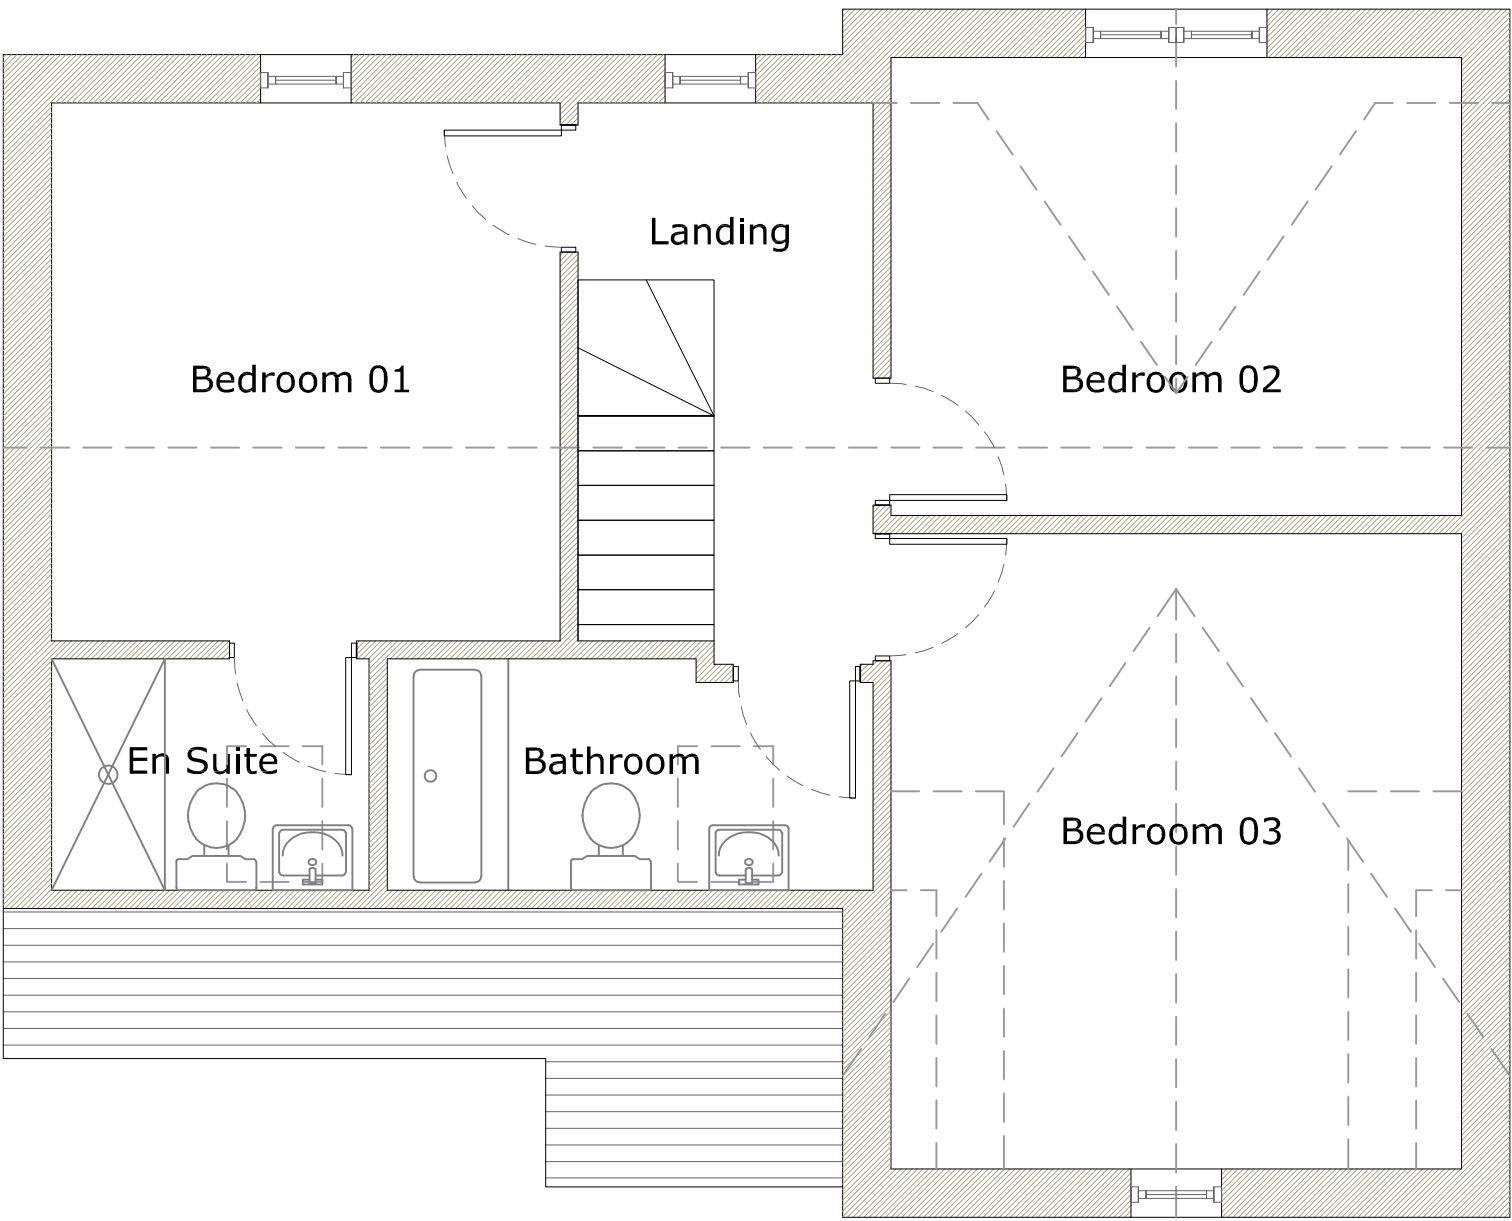

First Floor - 52.0m²