



Plot 4



Front Elevation

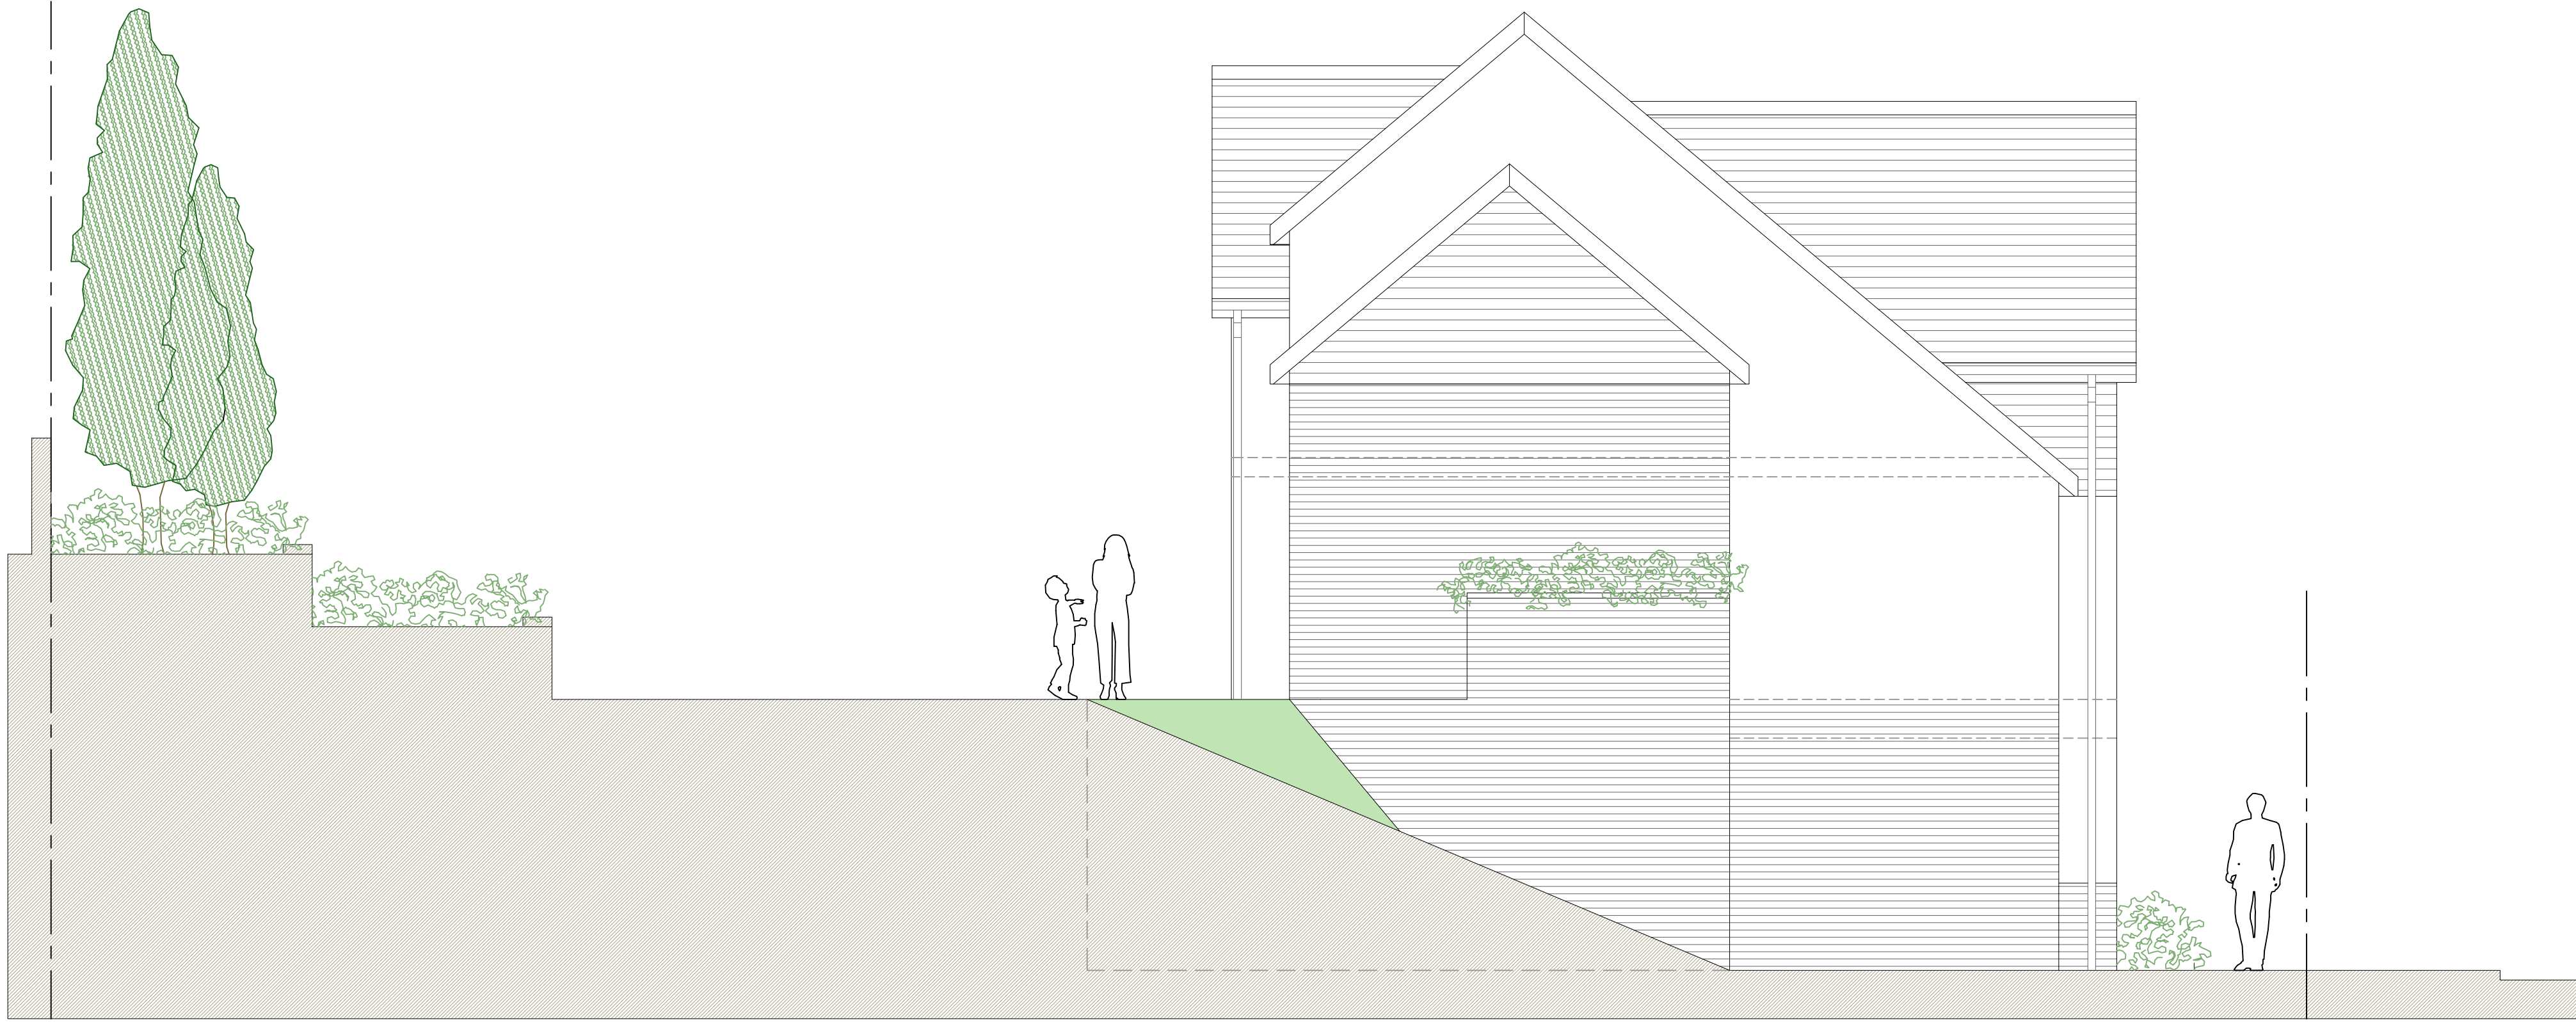


Side Elevation (to plot 3)

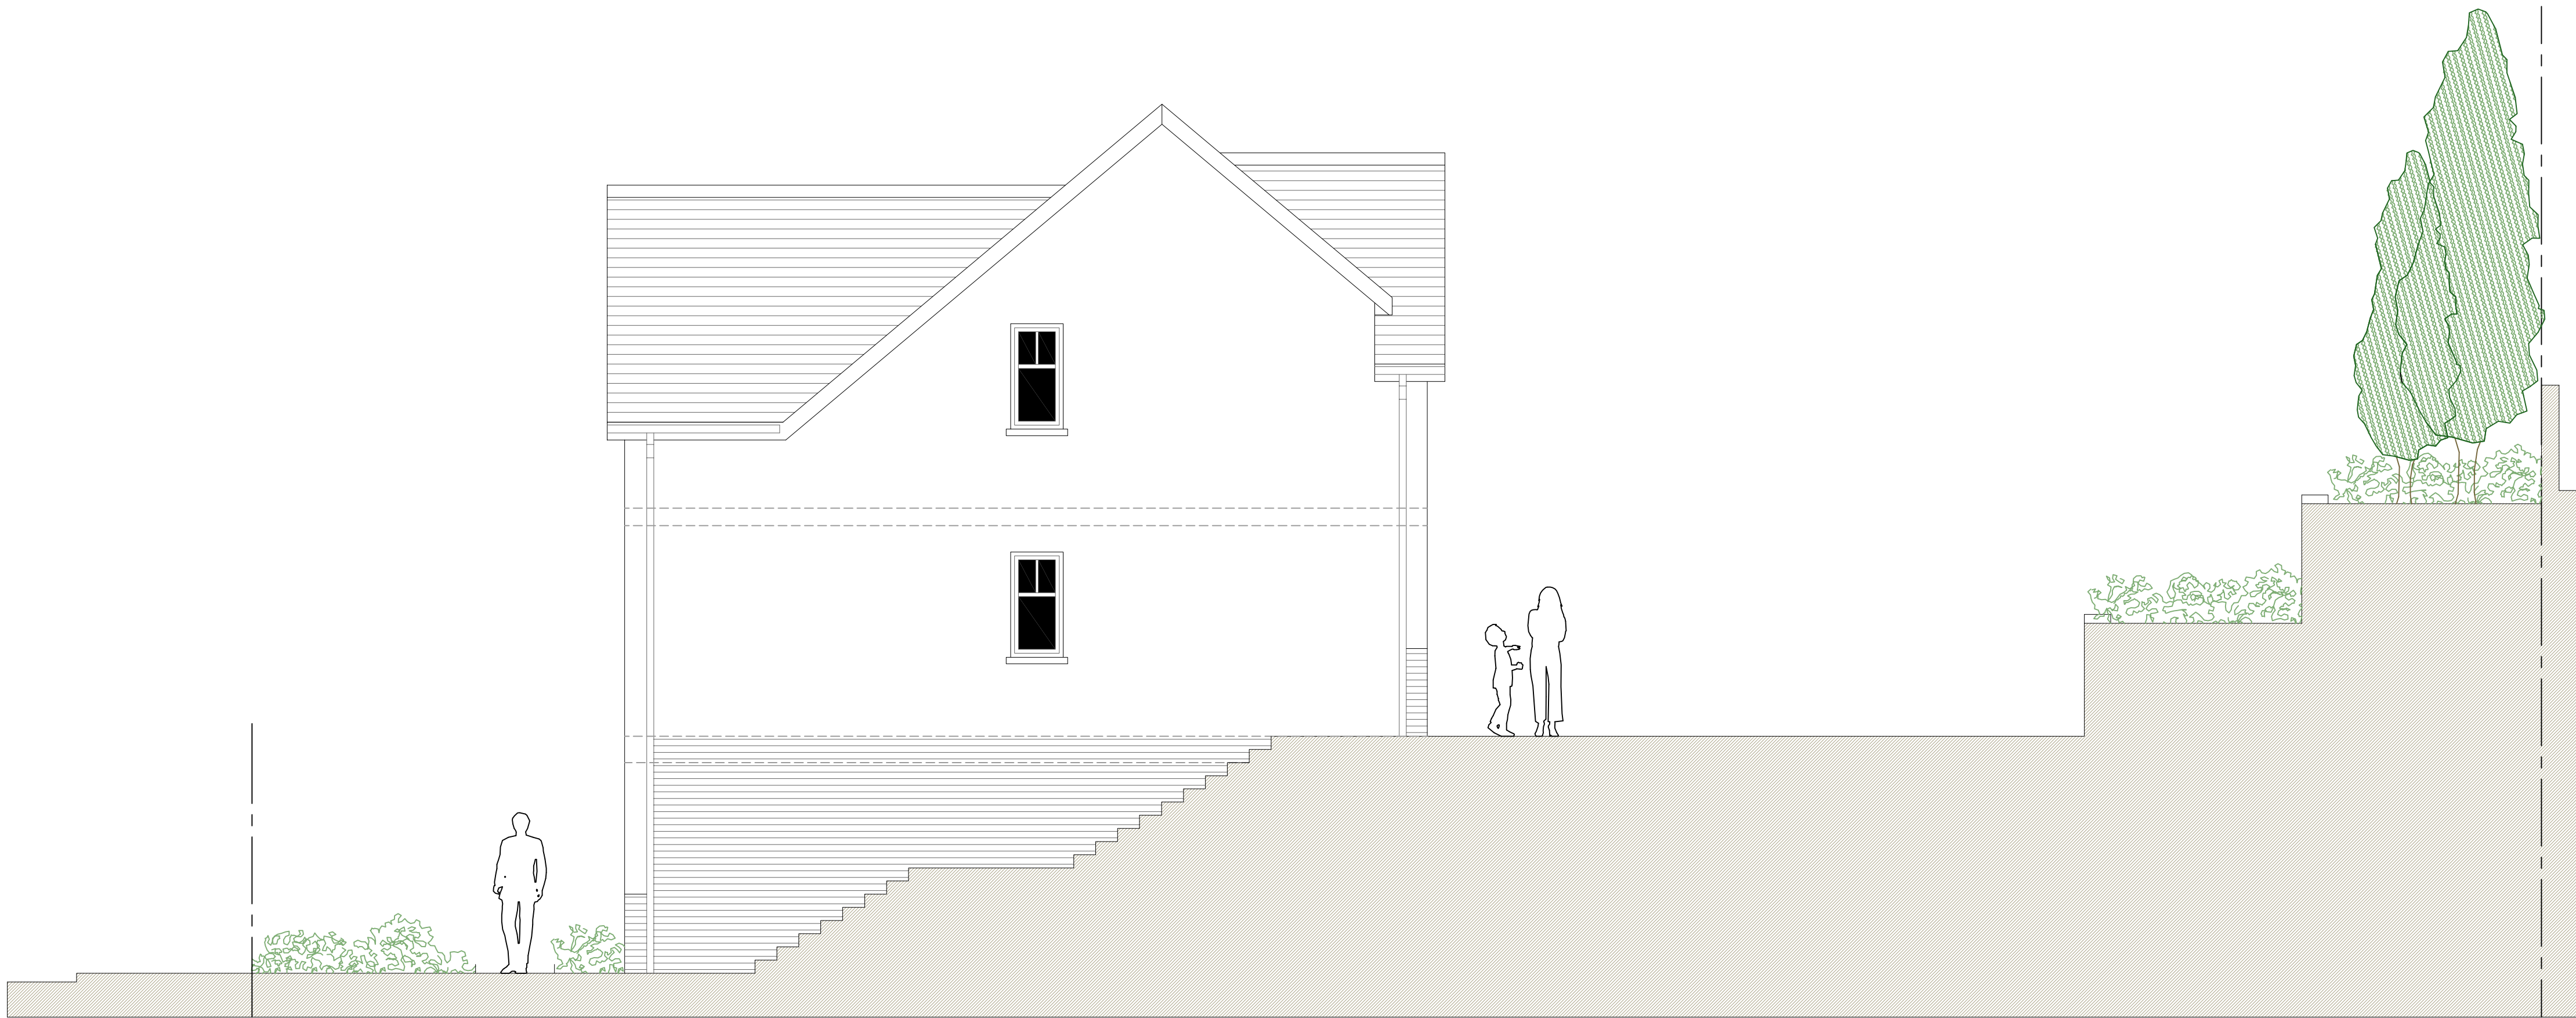


Side Elevation




Rear Elevation

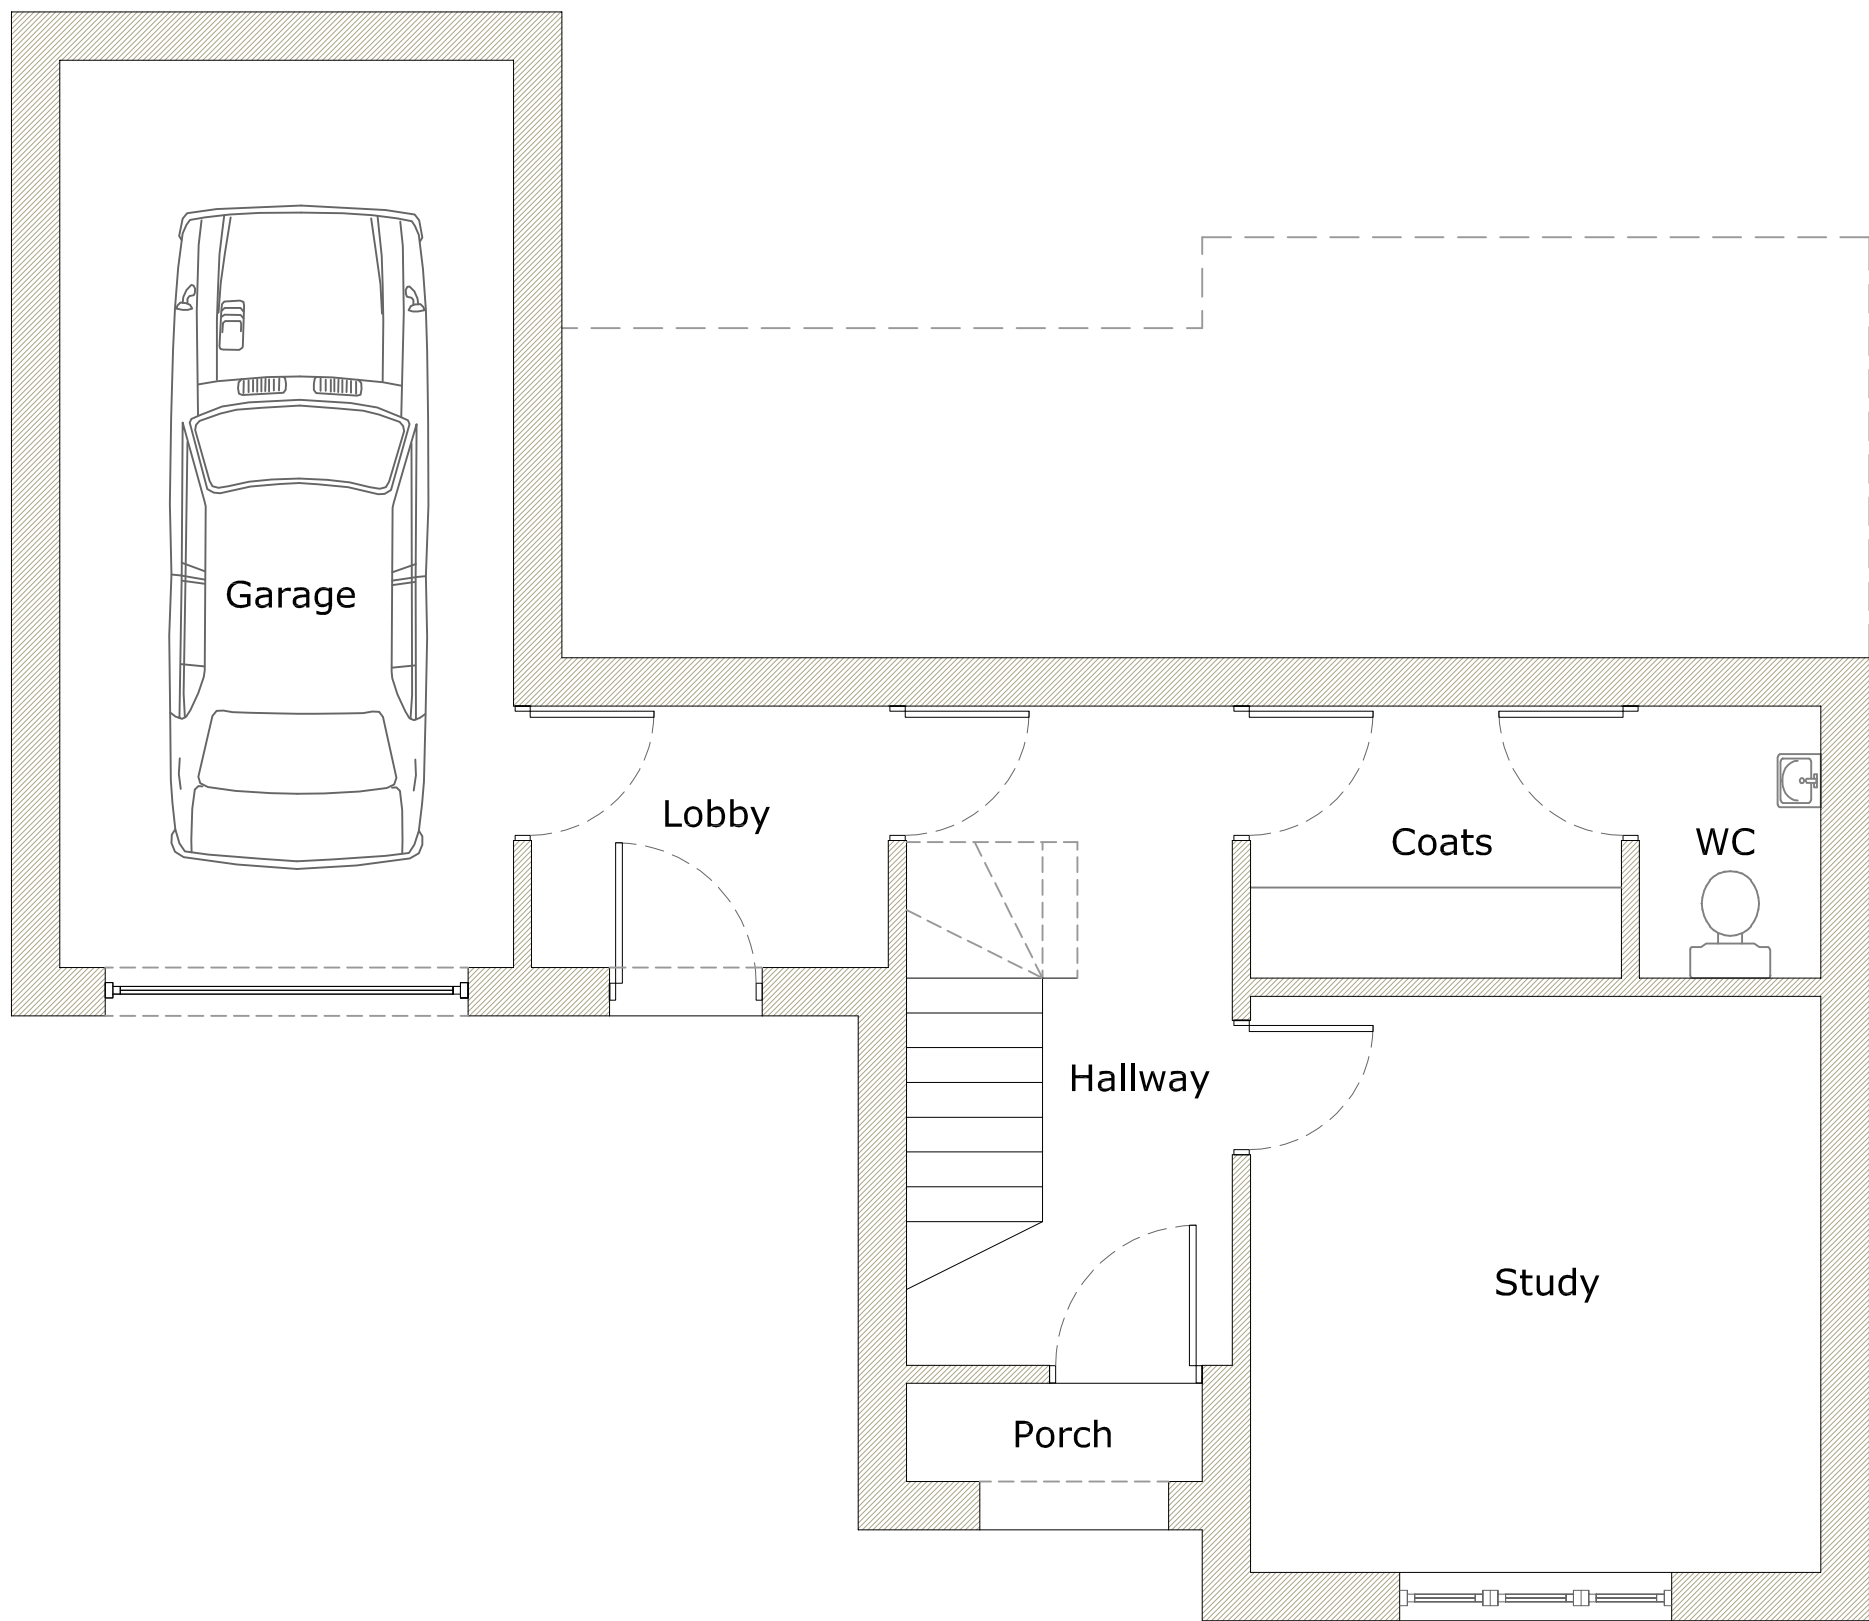

Lower Level - 55.0m²

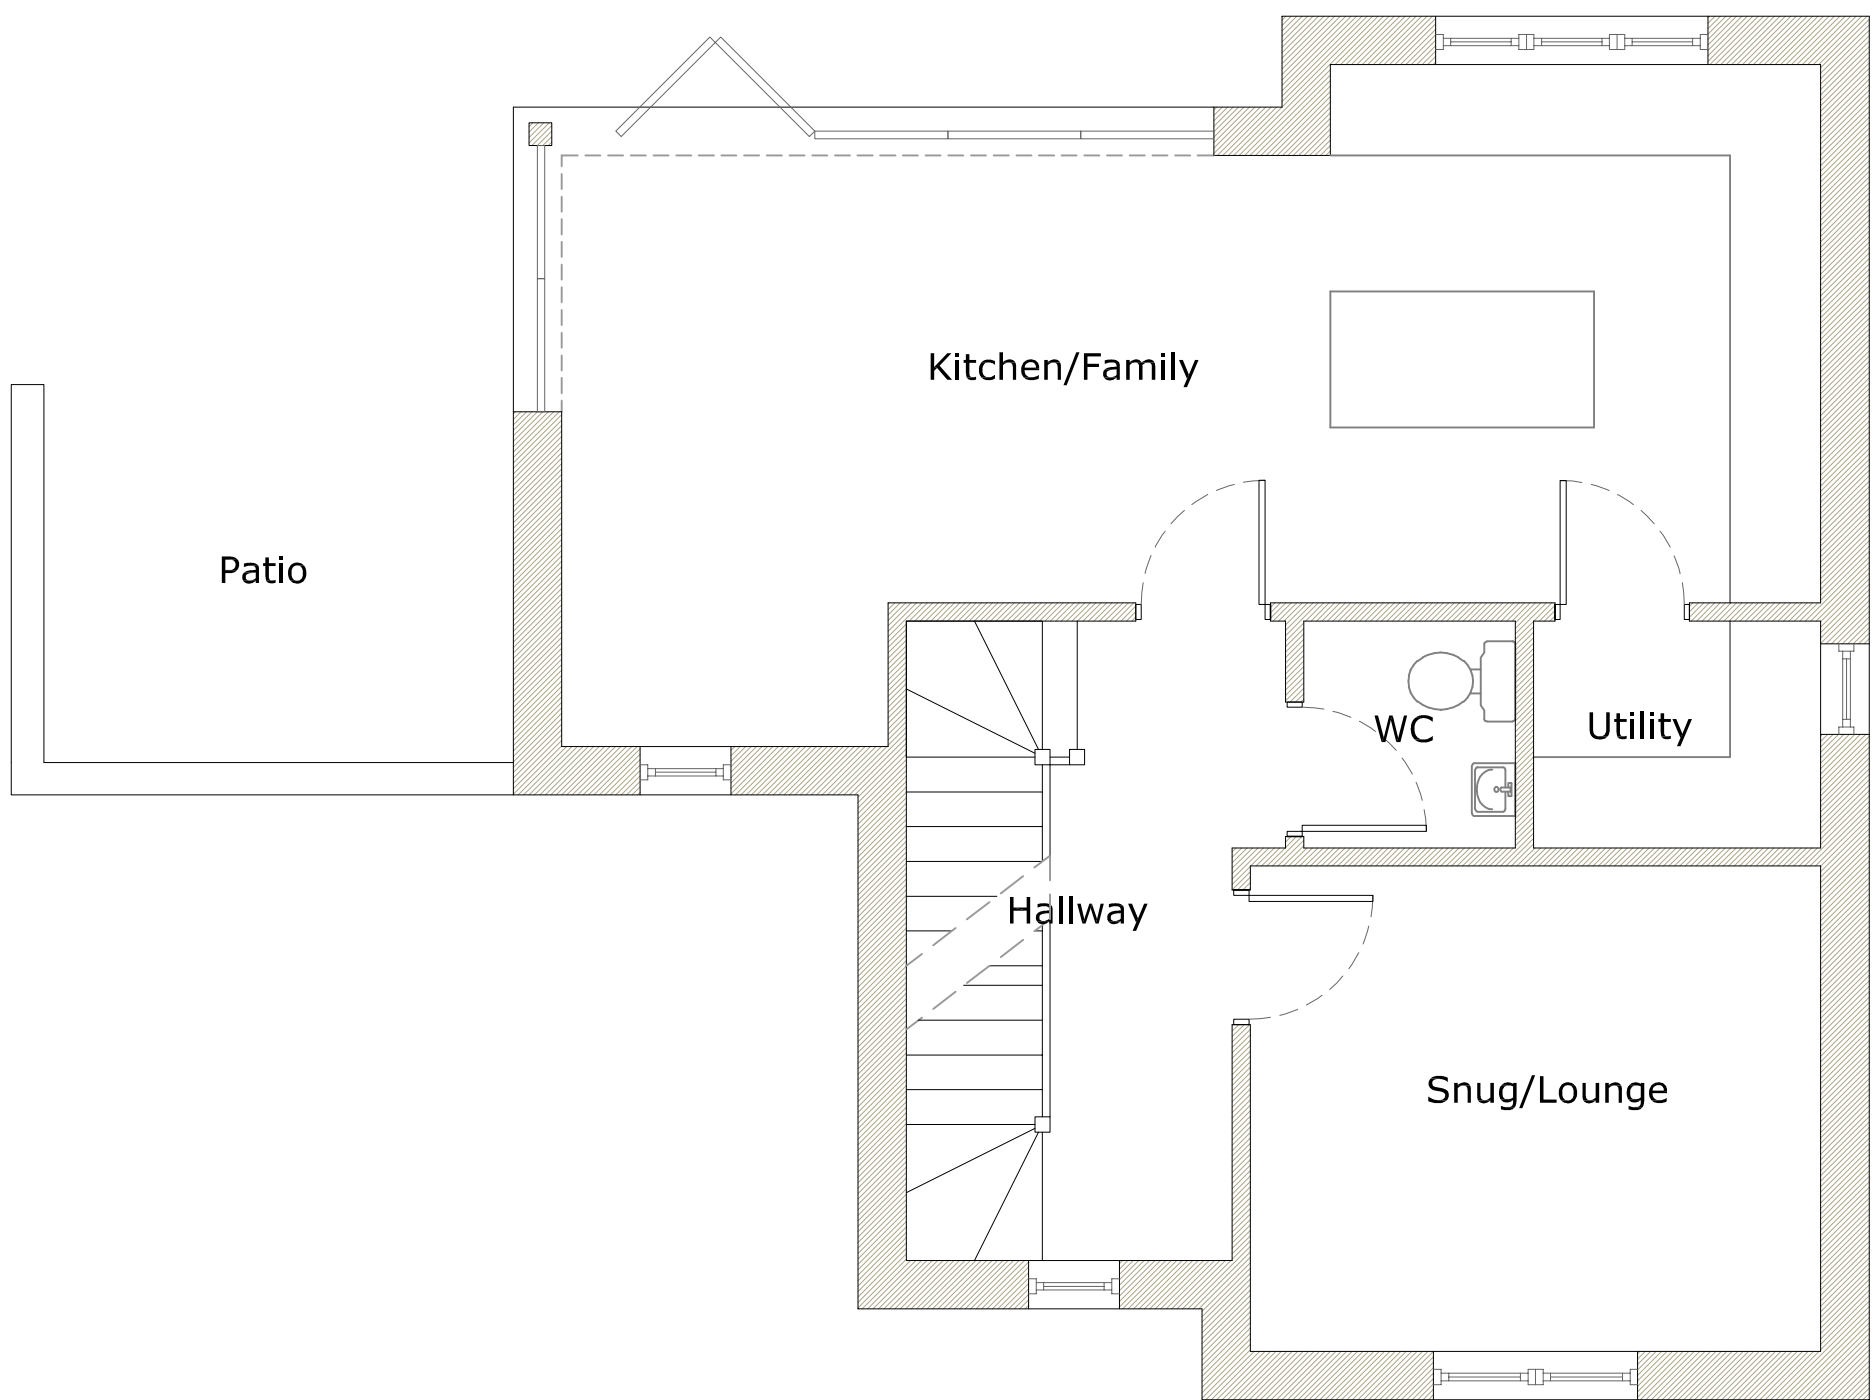

Ground Floor - 57.0m²

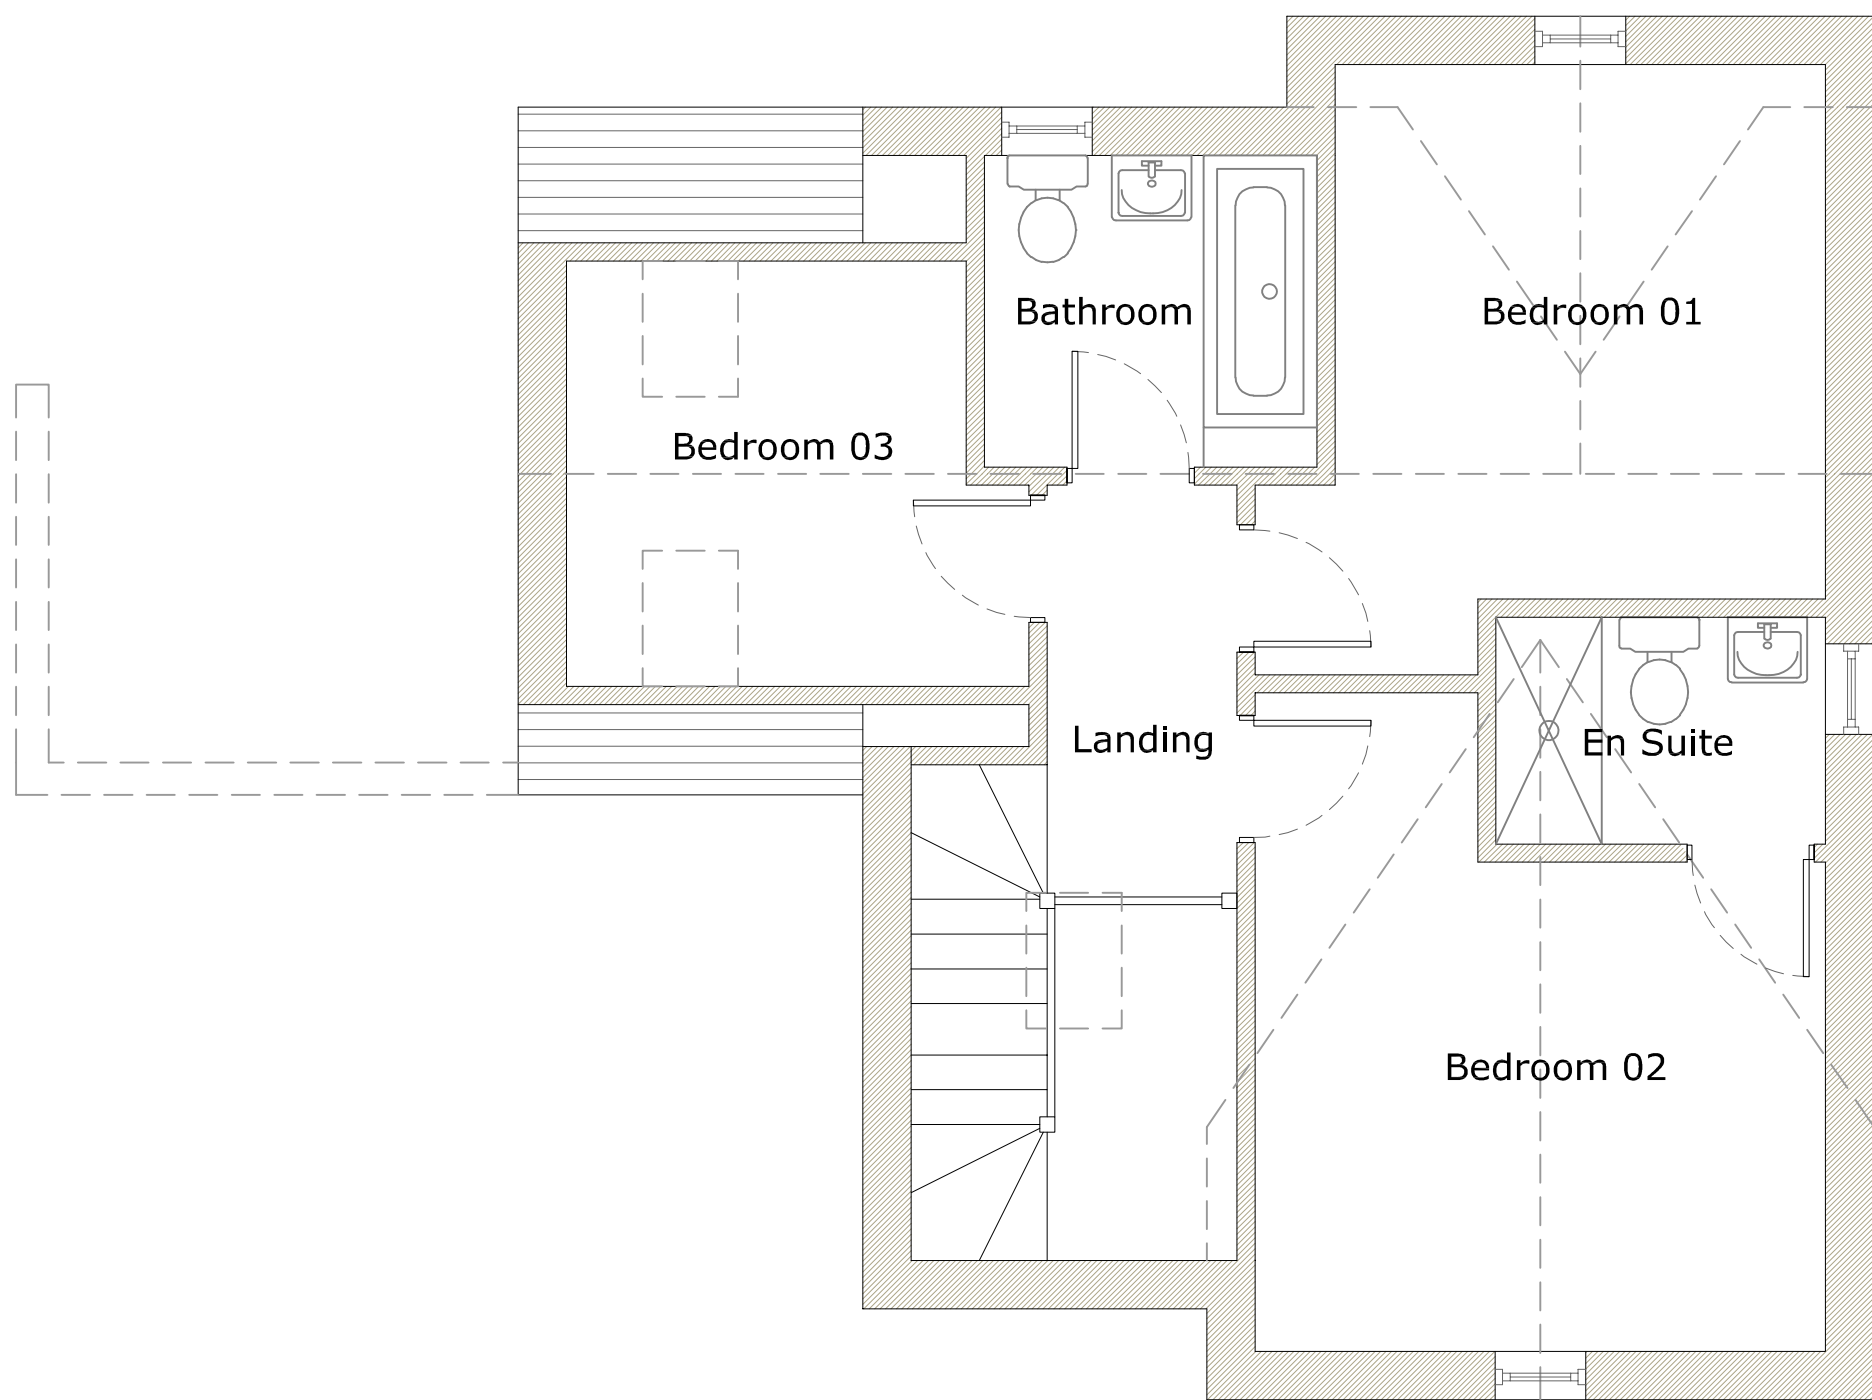

First Floor - 52.0m²