


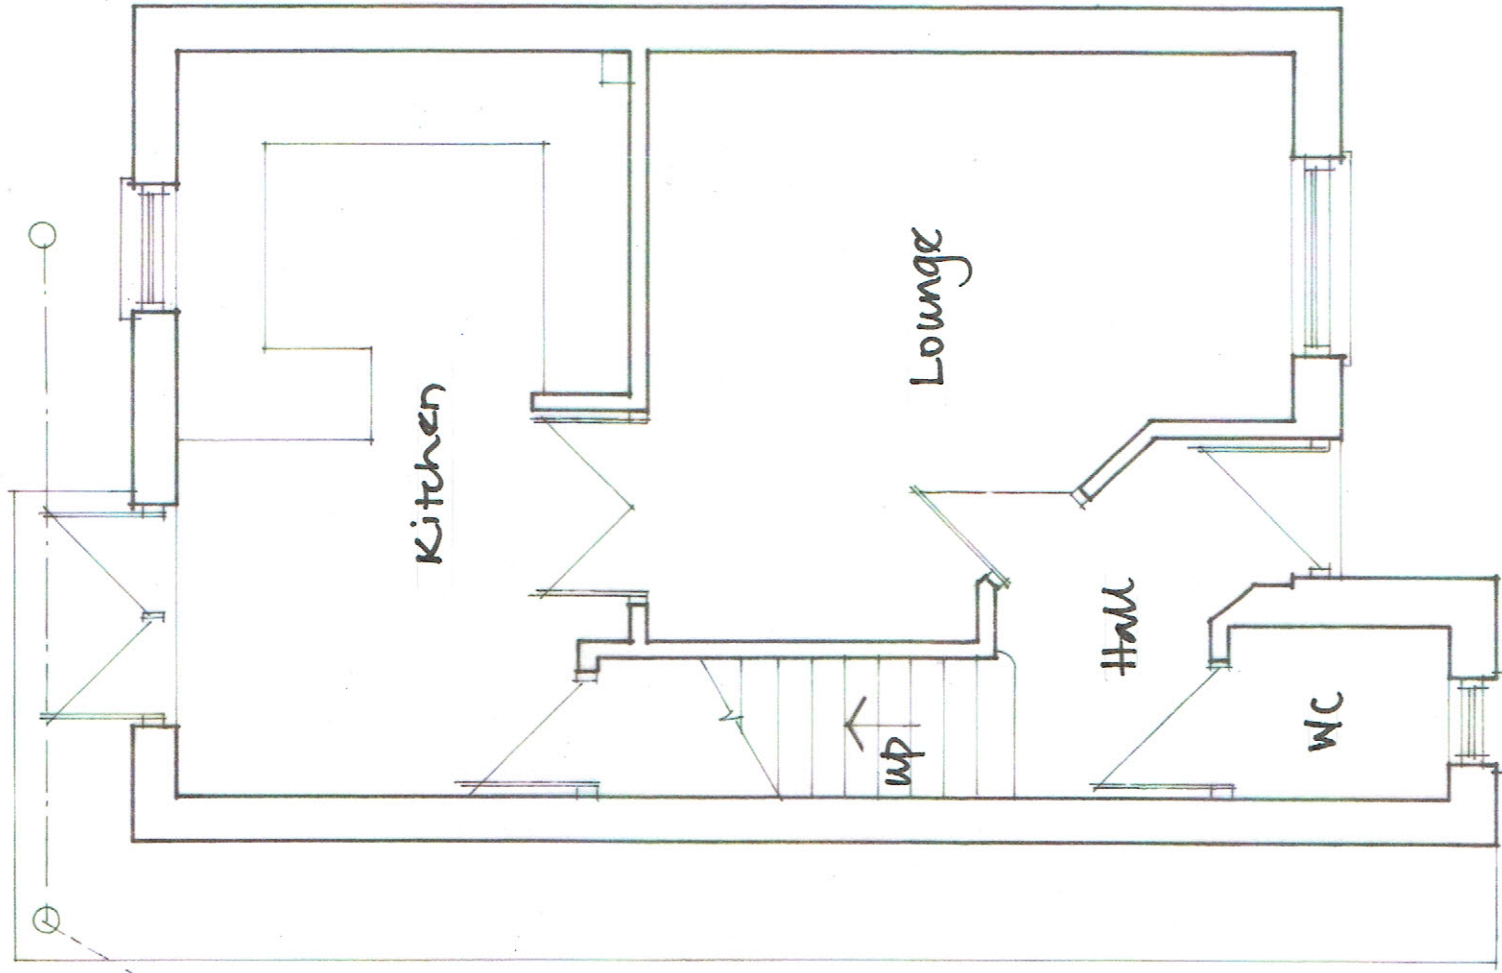


Existing Ground Floor Plan


Existing Layouts    Scale 1/50 & 1/100



Existing Front Elevation

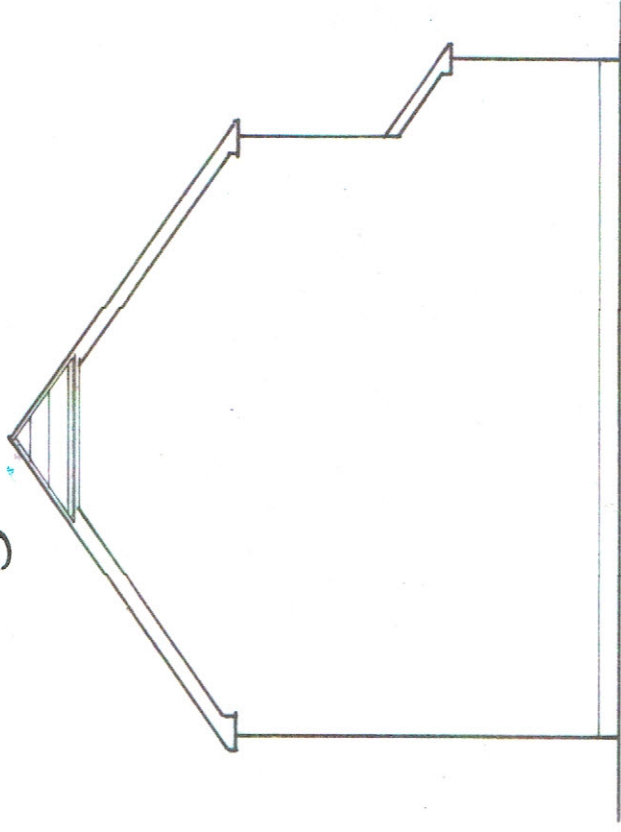

Existing Side Elevation

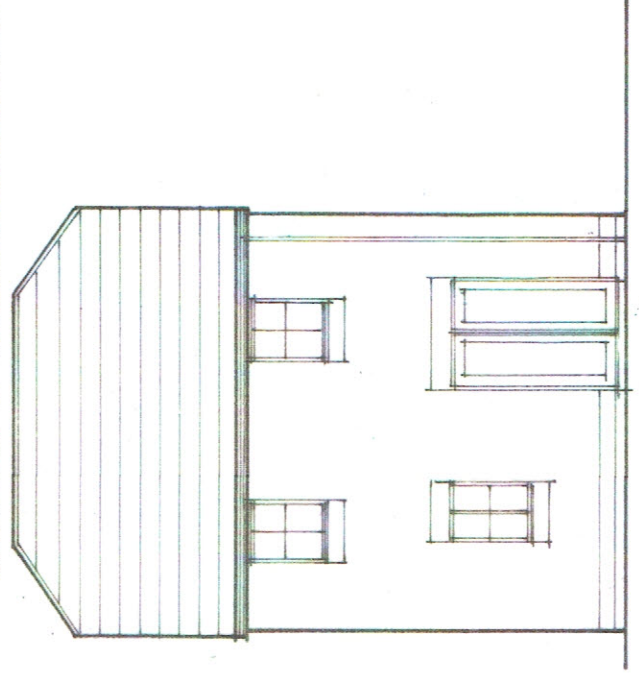

Existing Rear Elevation