


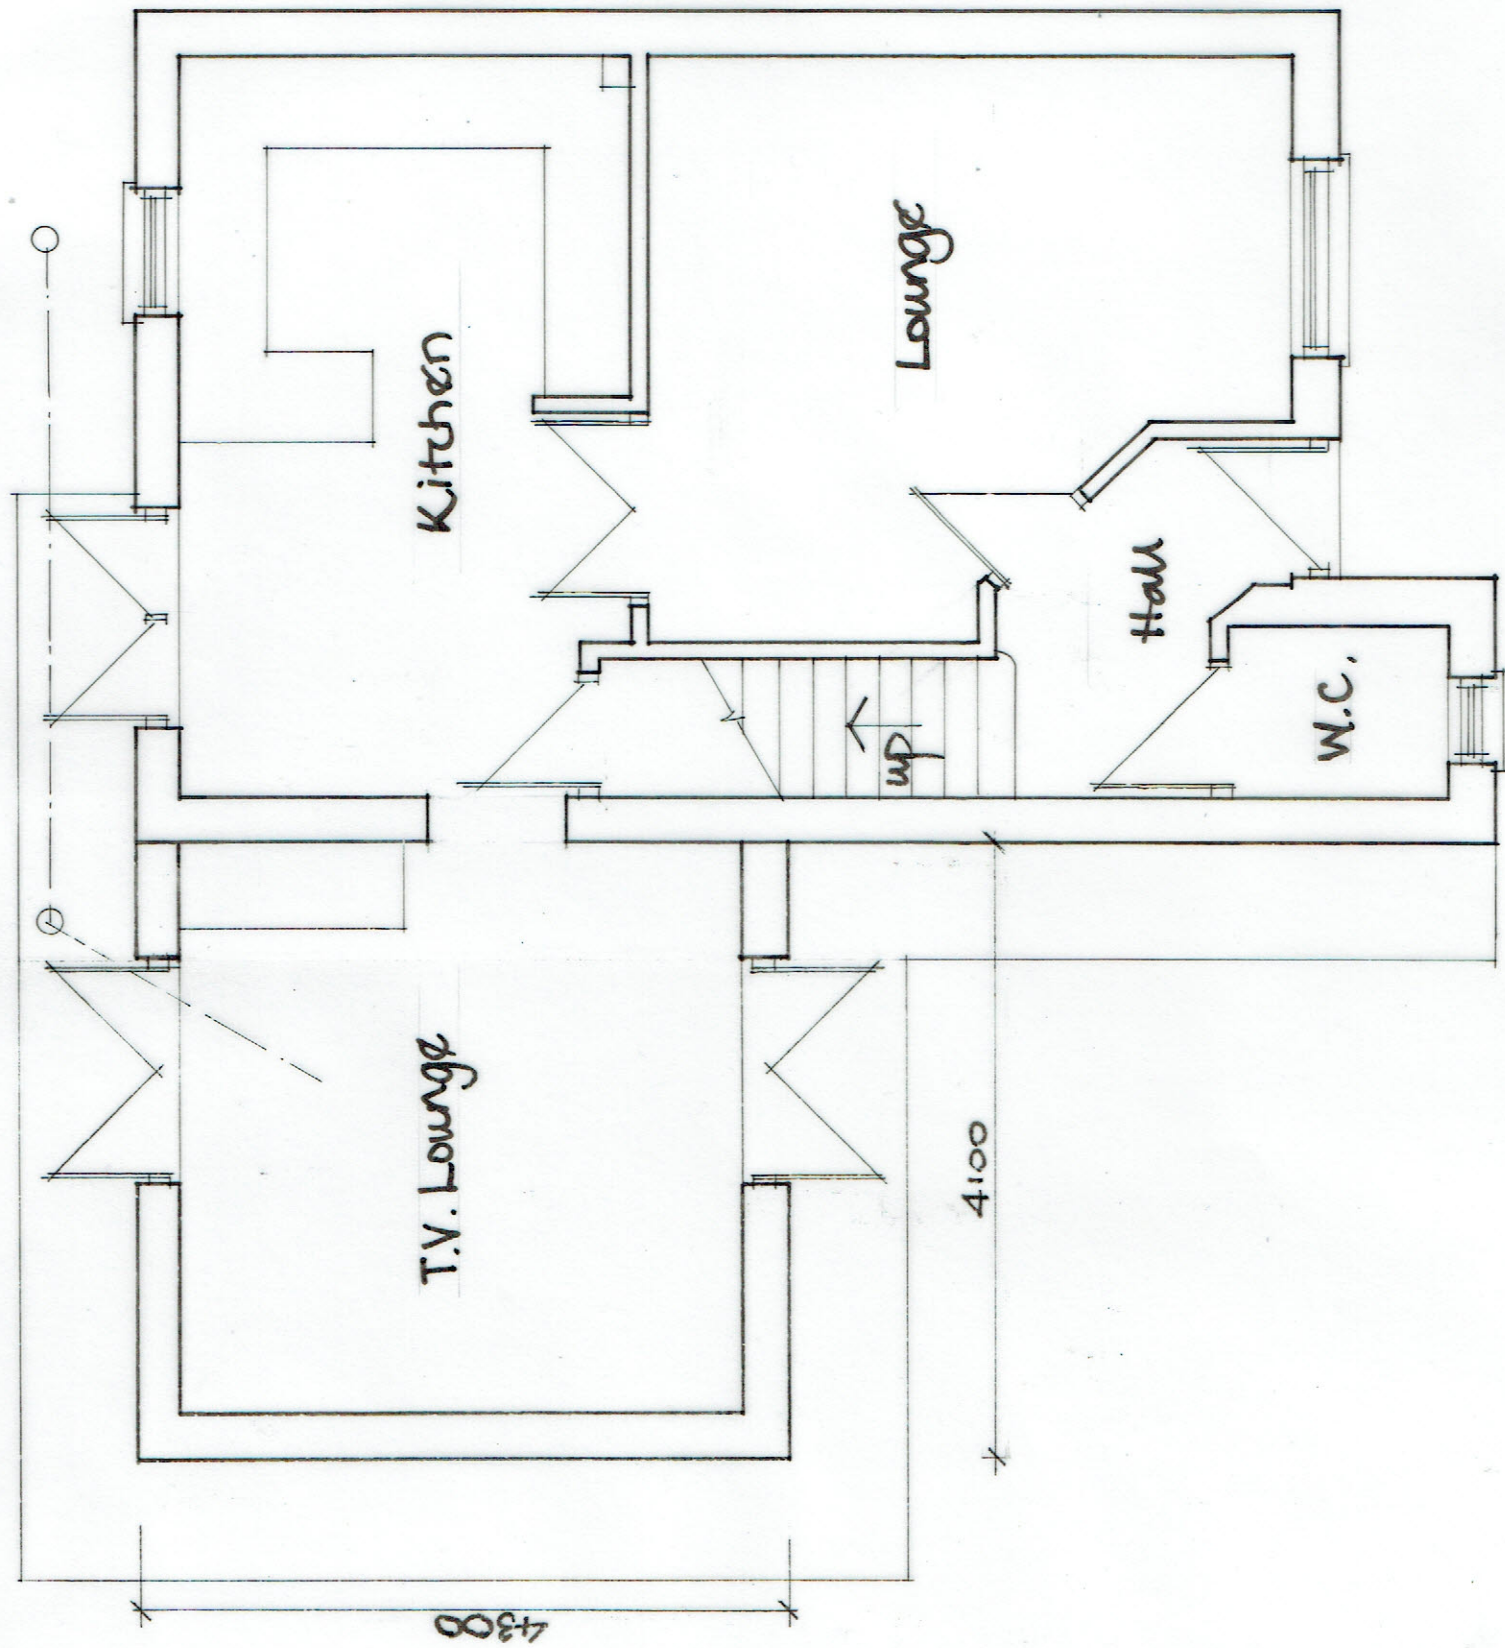


Proposed Ground Floor Plan


Proposed Layouts. Scales 1/50 & 1/100



Proposed Front Elevation

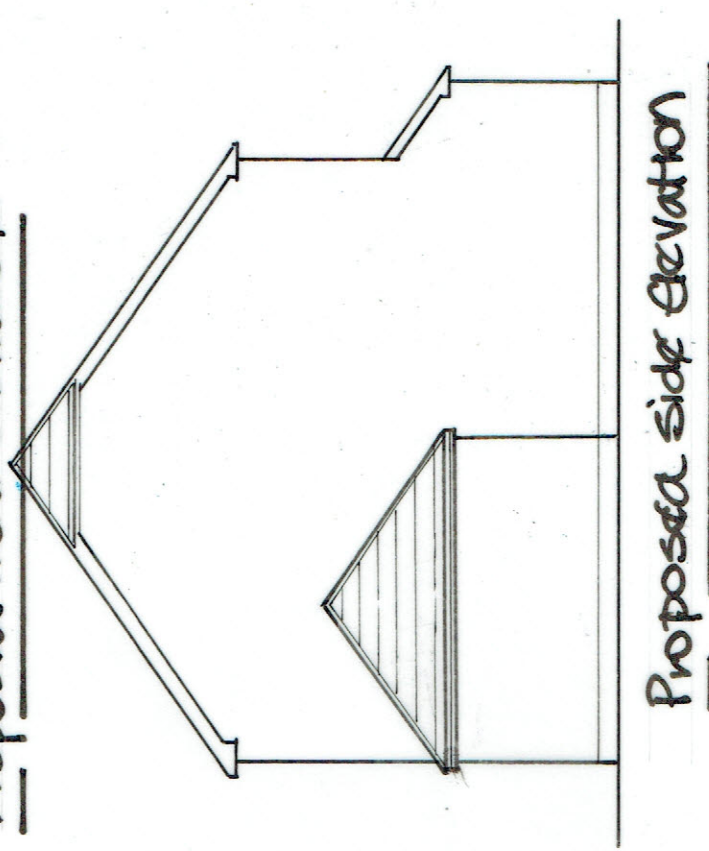

Proposed Side Elevation

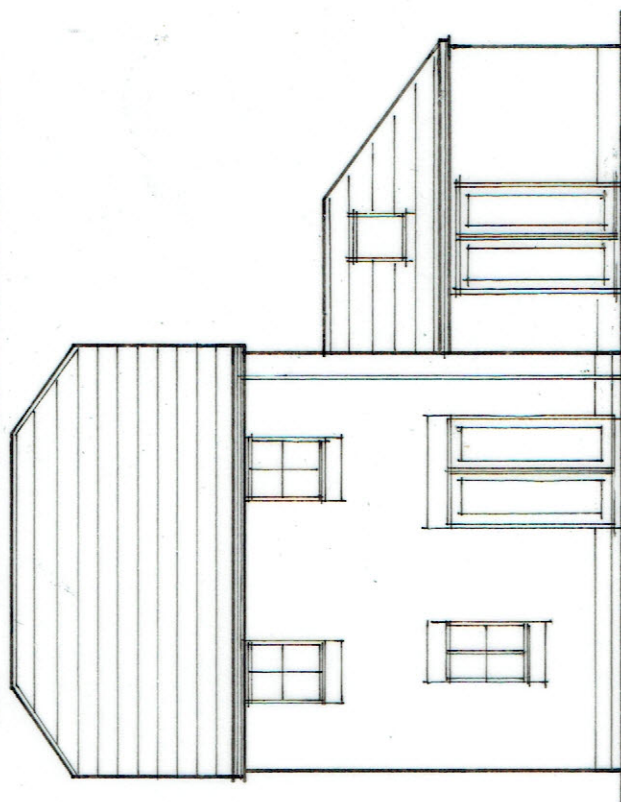

Proposed Rear Elevation