


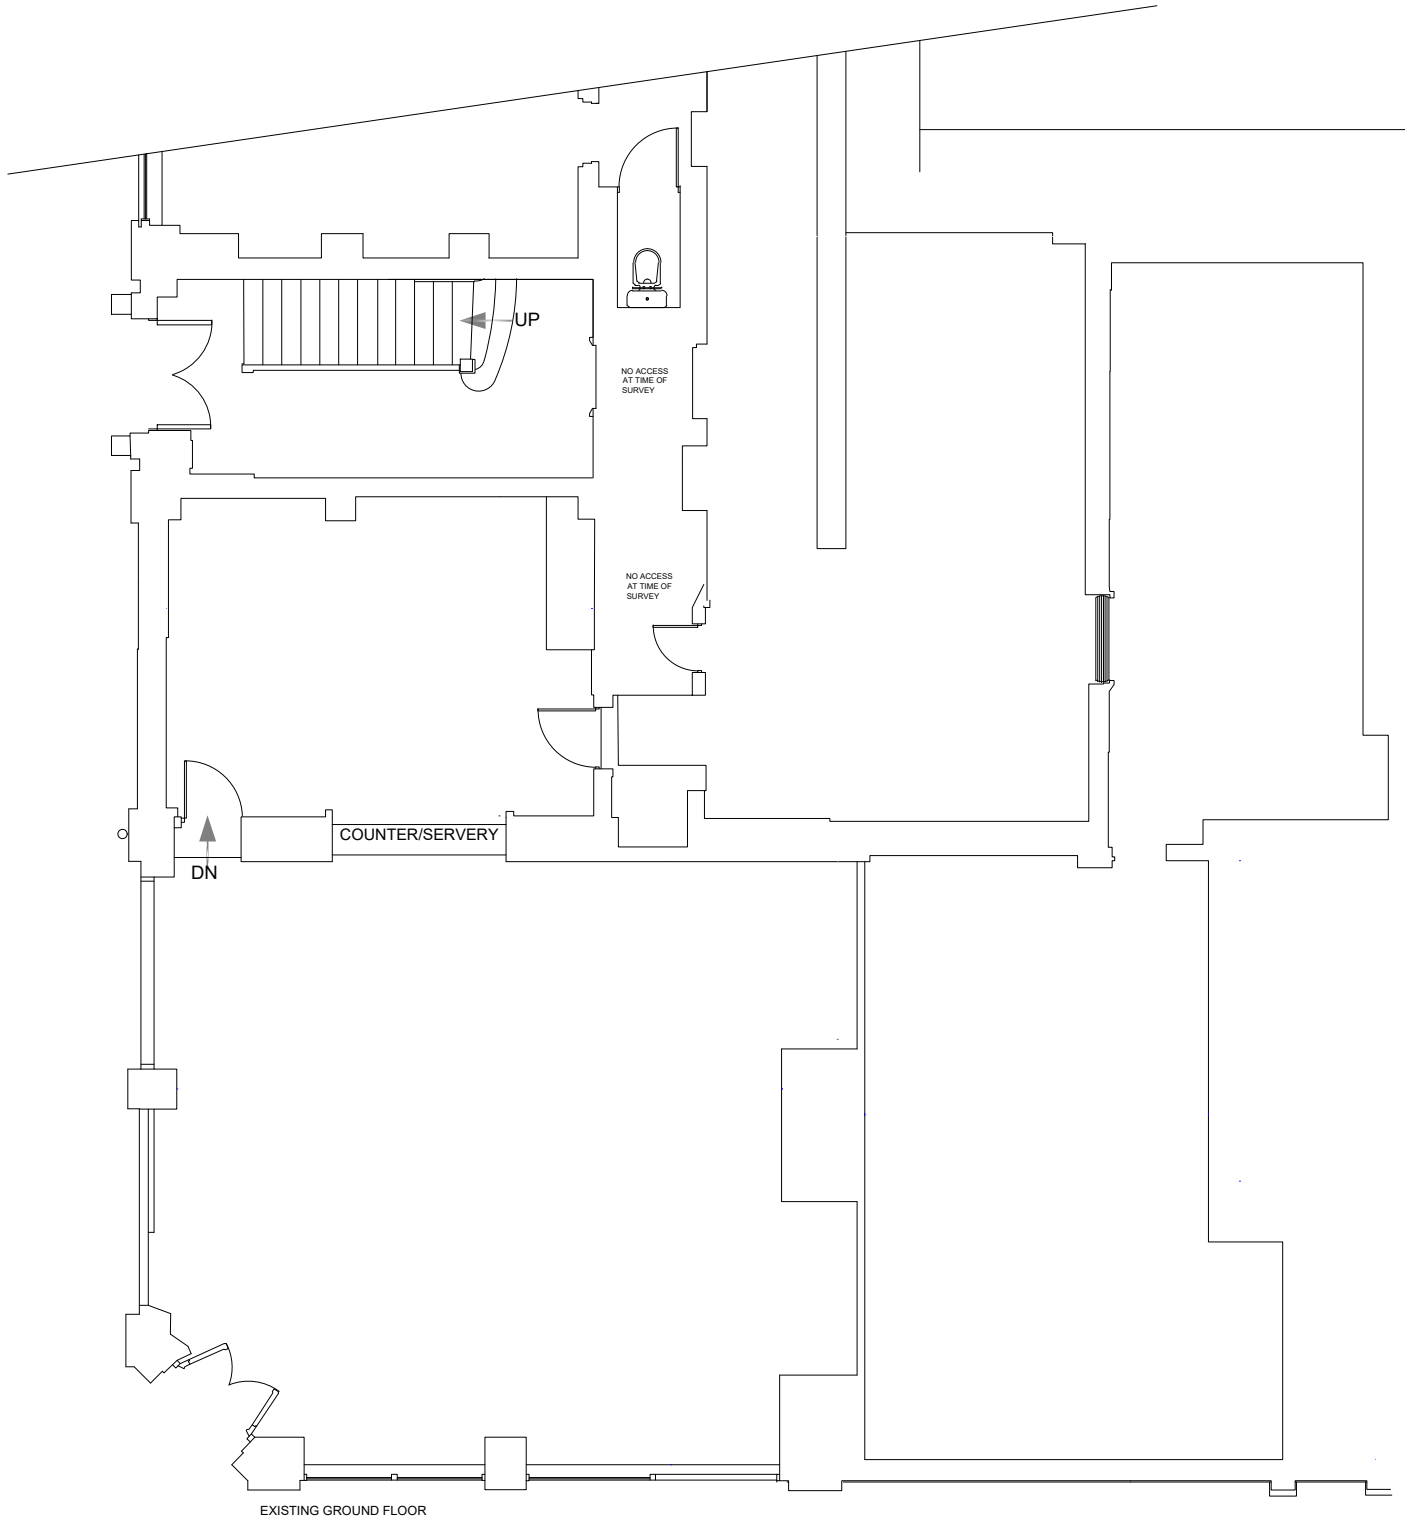

The contractor is responsible for checking dimensions, tolerances and references. Any discrepancy to be verified with the Architect before proceeding with the works.

Where an item is covered by drawings to different scales the larger scale drawing is to be worked to.

Do not scale drawing. Figured dimensions to be worked to in all cases.

Drawing no. 2.0			
date	rev.	revision/author/checker	
PURPOSE OF ISSUE			
PLANNING			
PROJECT			
PEPES Talbot Road Port talbot SA13 1DR			
DRAWING			
EXISTING PLAN			
JOB NO.			REV
2021-262			
DRAWN BY. GS		checked	
SCALE 1:100@A3		DATE: 08.11.2021	