


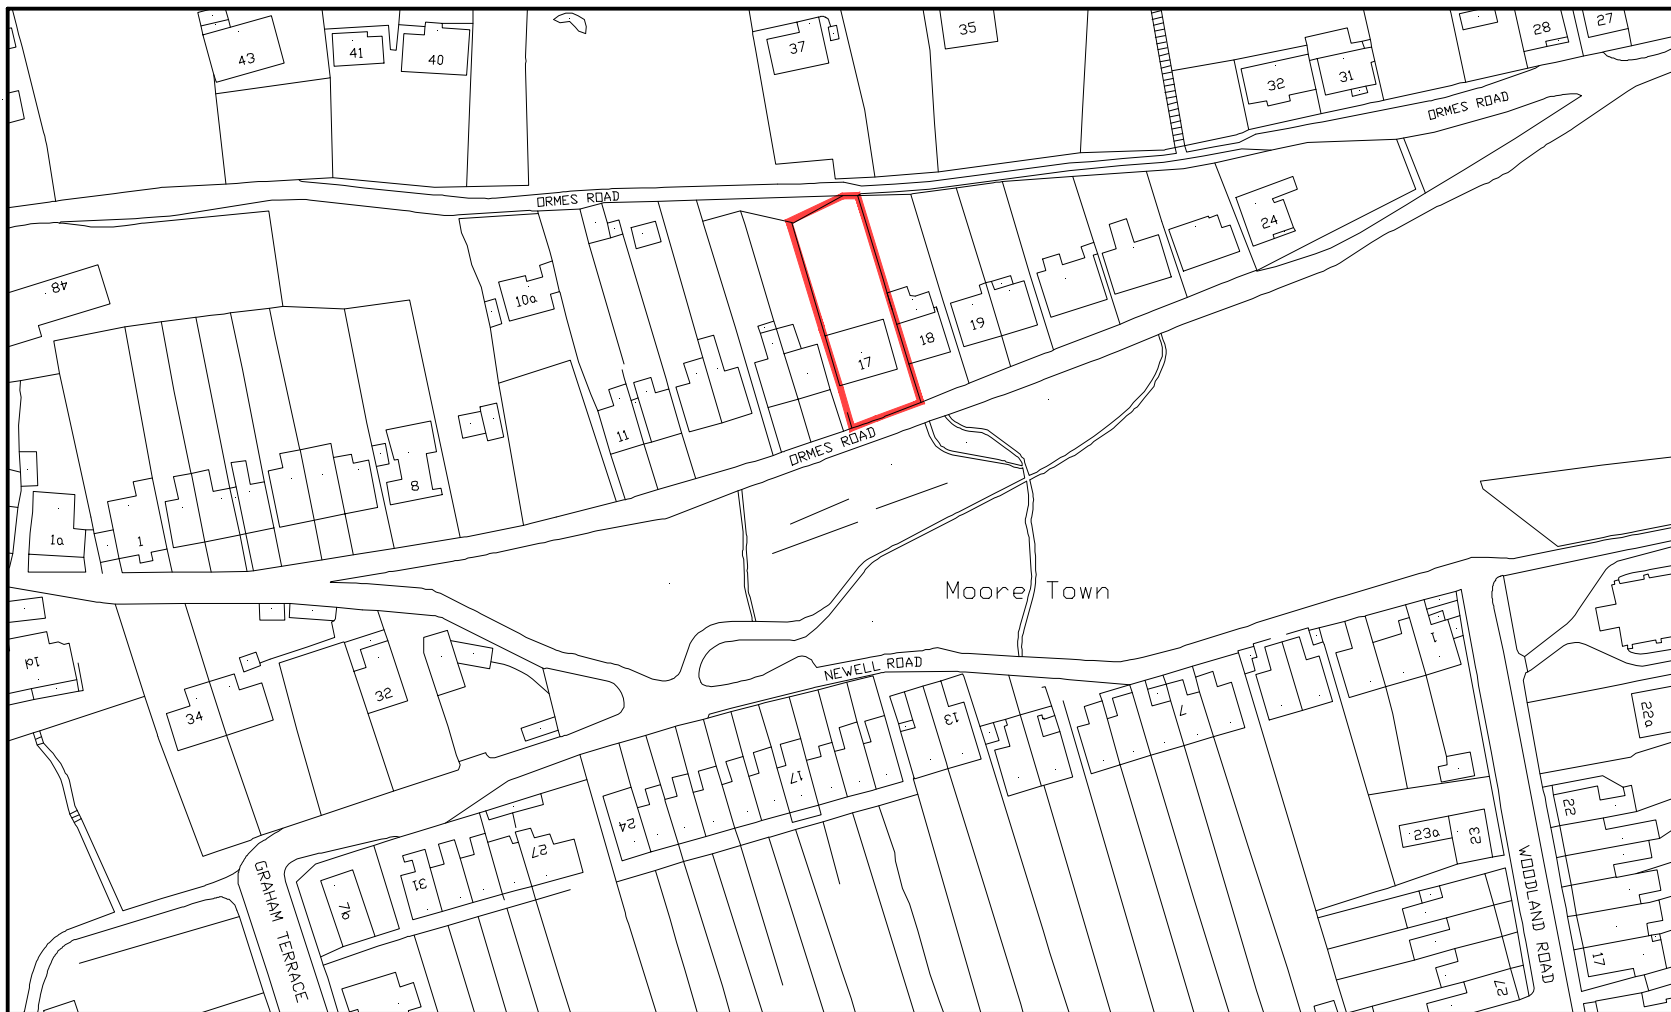

Proposed 2nd storey side extension.
New roof with increased ridge height
to include attic rooms

Rev	Description	Date

17 Ormes Road,
Skewen,
Neath SA10 6SY

LOCATION PLAN

Date	Oct.'21
Drawn by	
Scale	1:1250

A710-01