


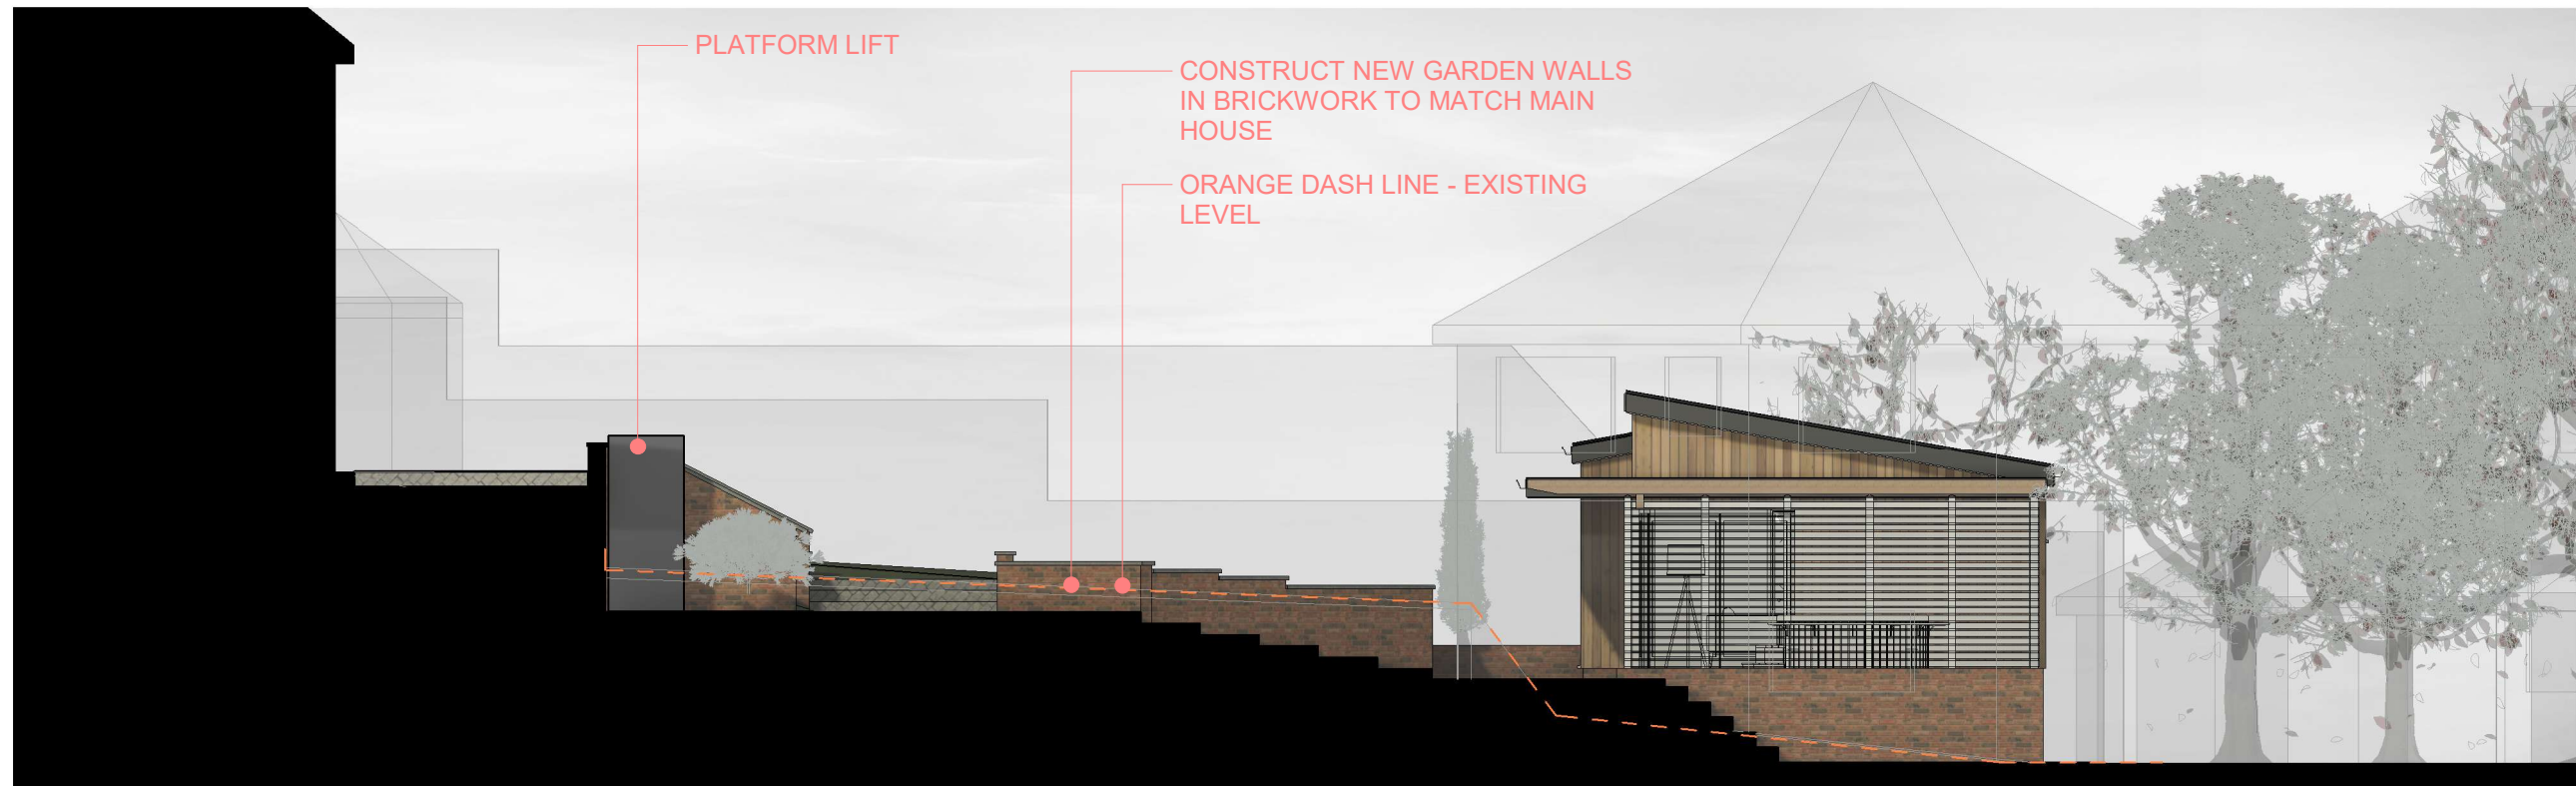

WEST ELEVATION

1 : 100



NORTH ELEVATION

1 : 100