


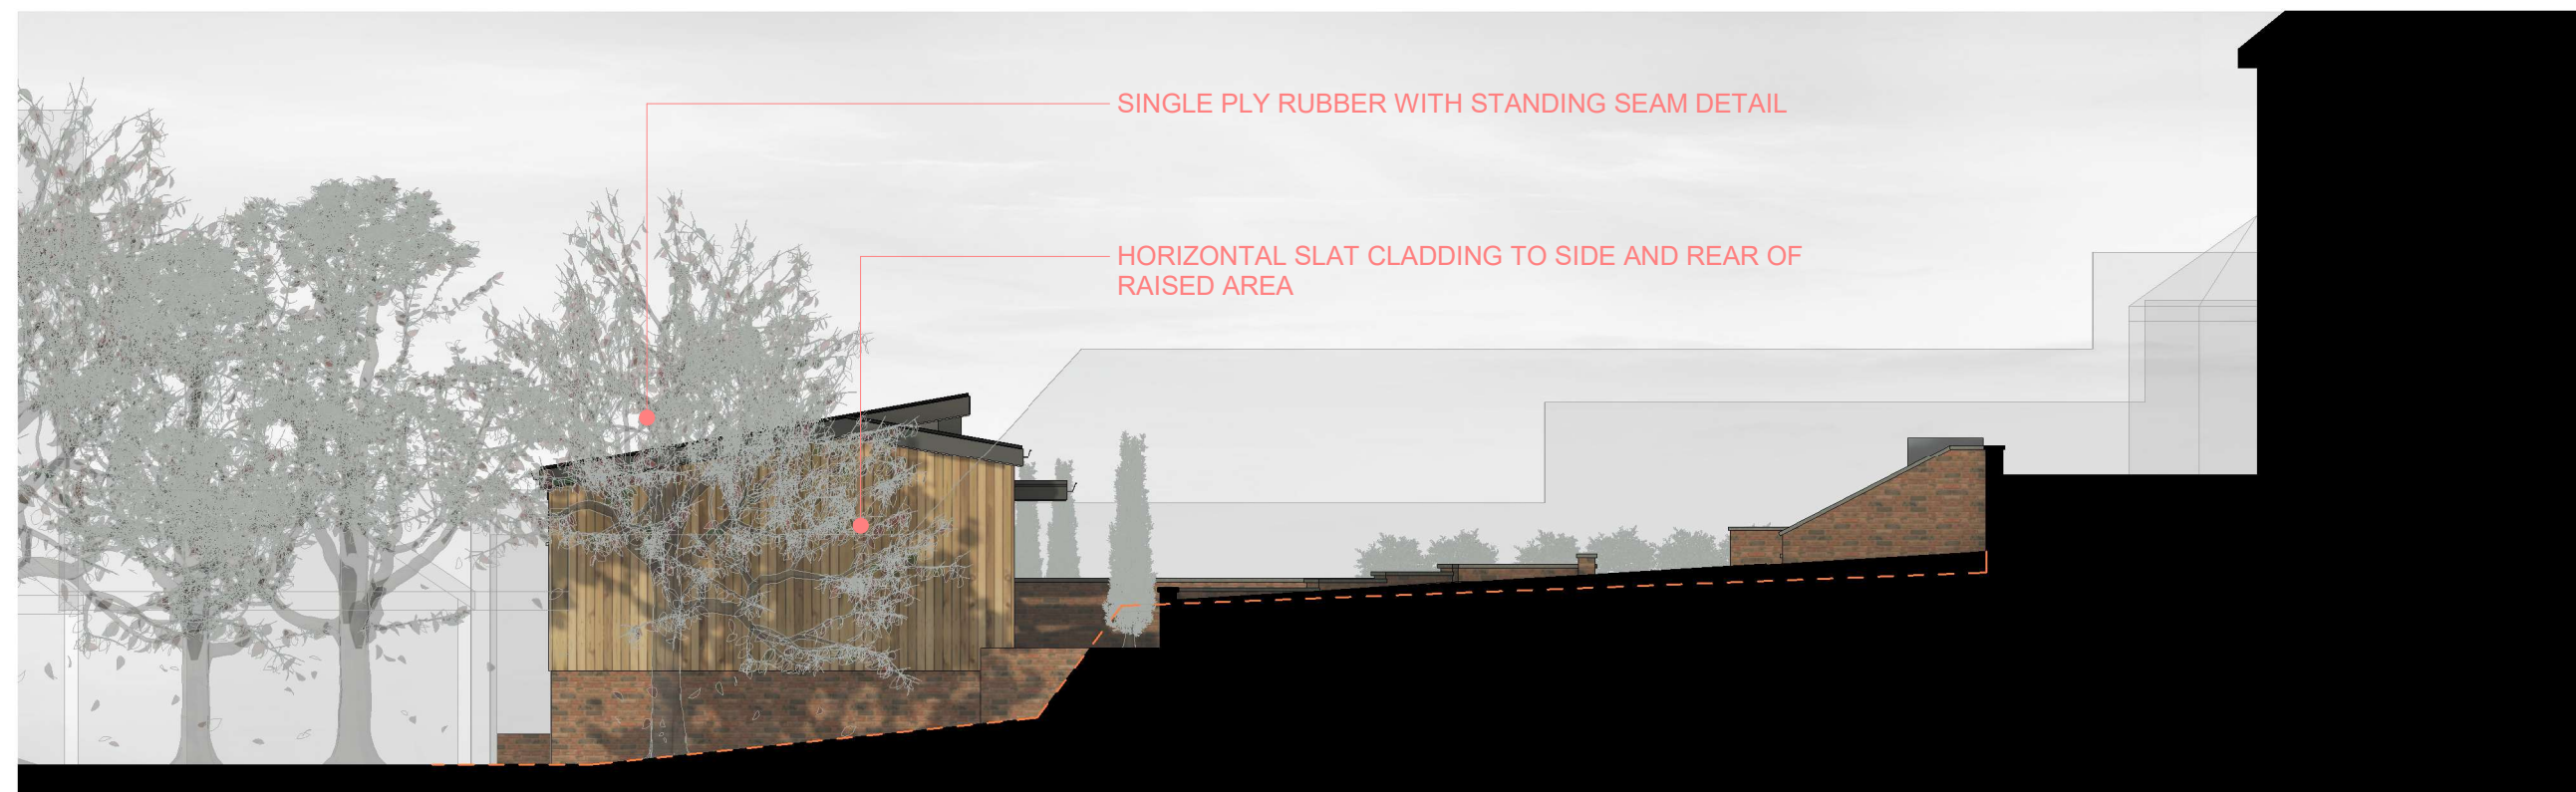

EAST ELEVATION

1 : 100



SOUTH ELEVATION

1 : 100