



North

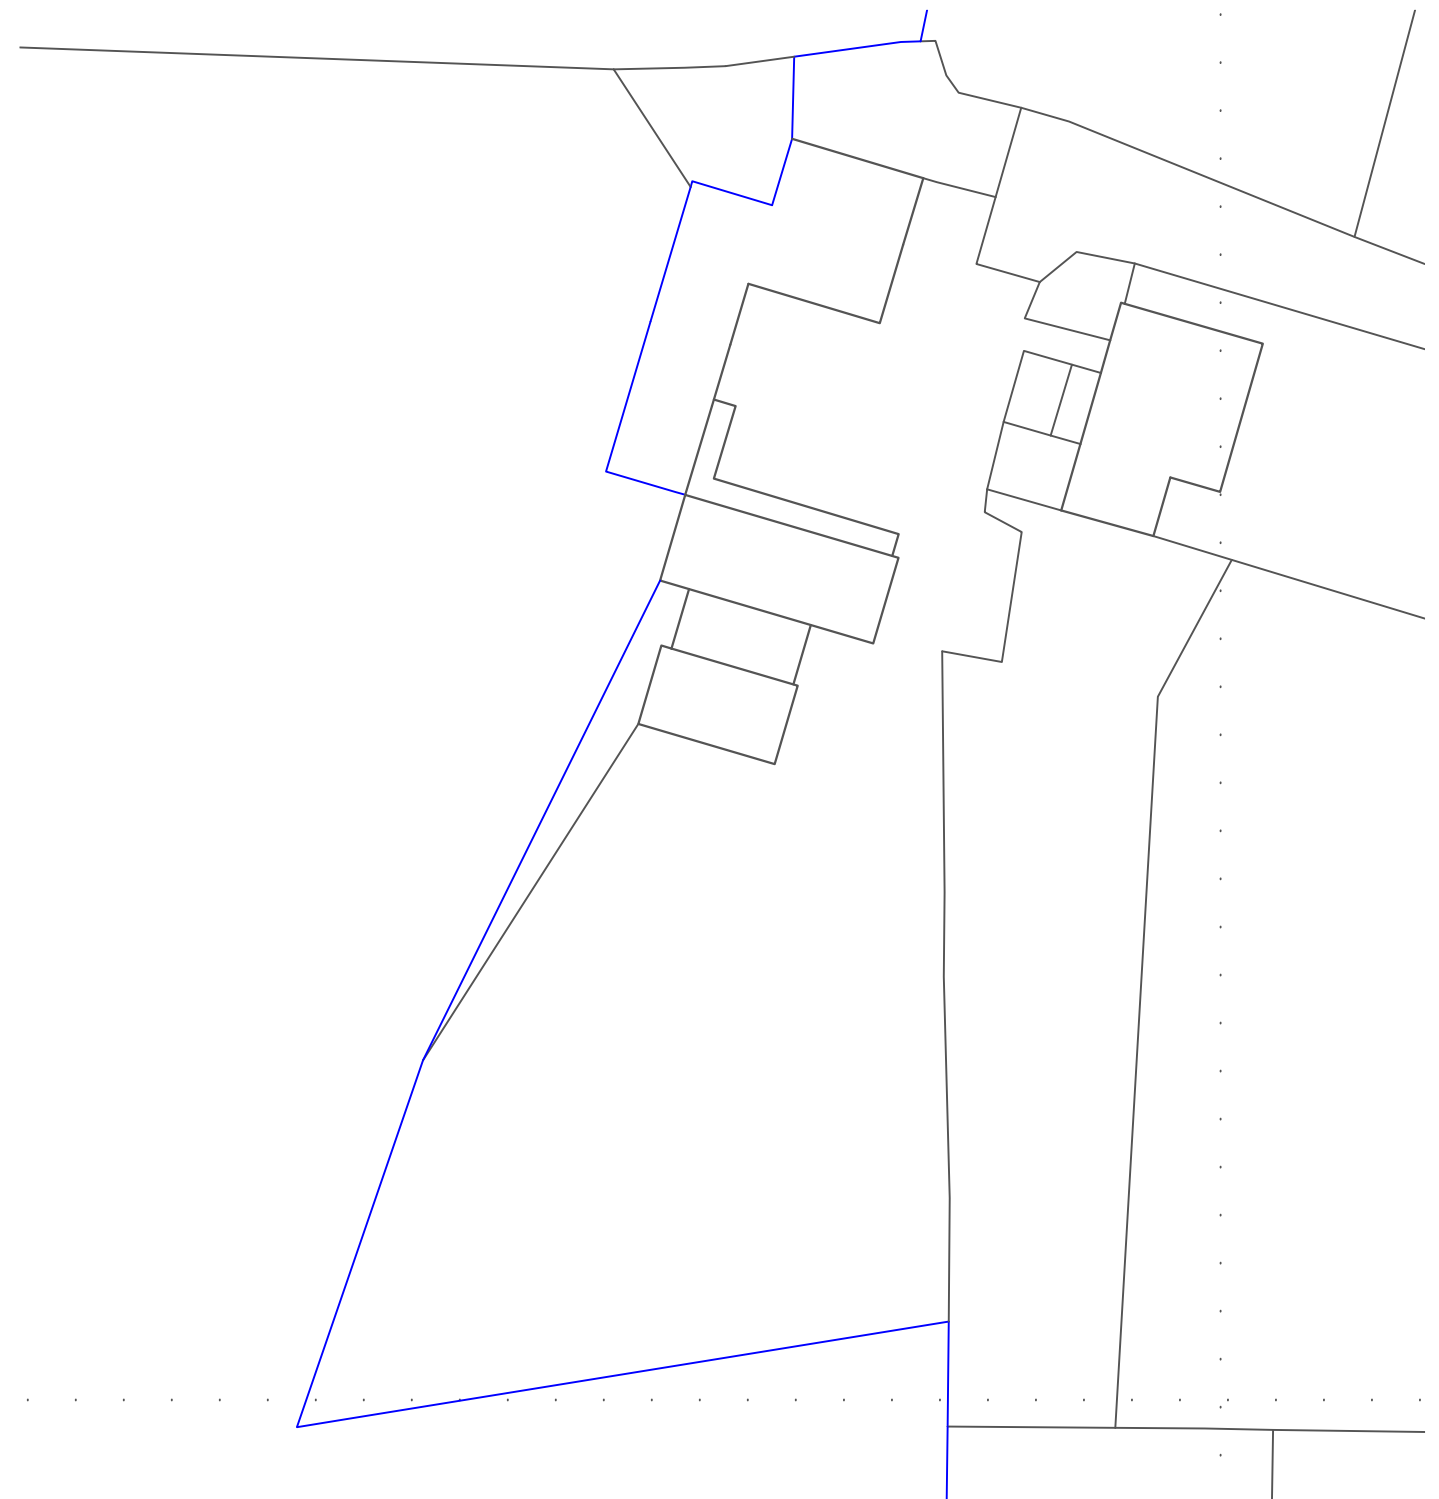

This drawing is copyright ©  
NOTE: All dimensions to be checked on  
site and not scaled from the drawing.

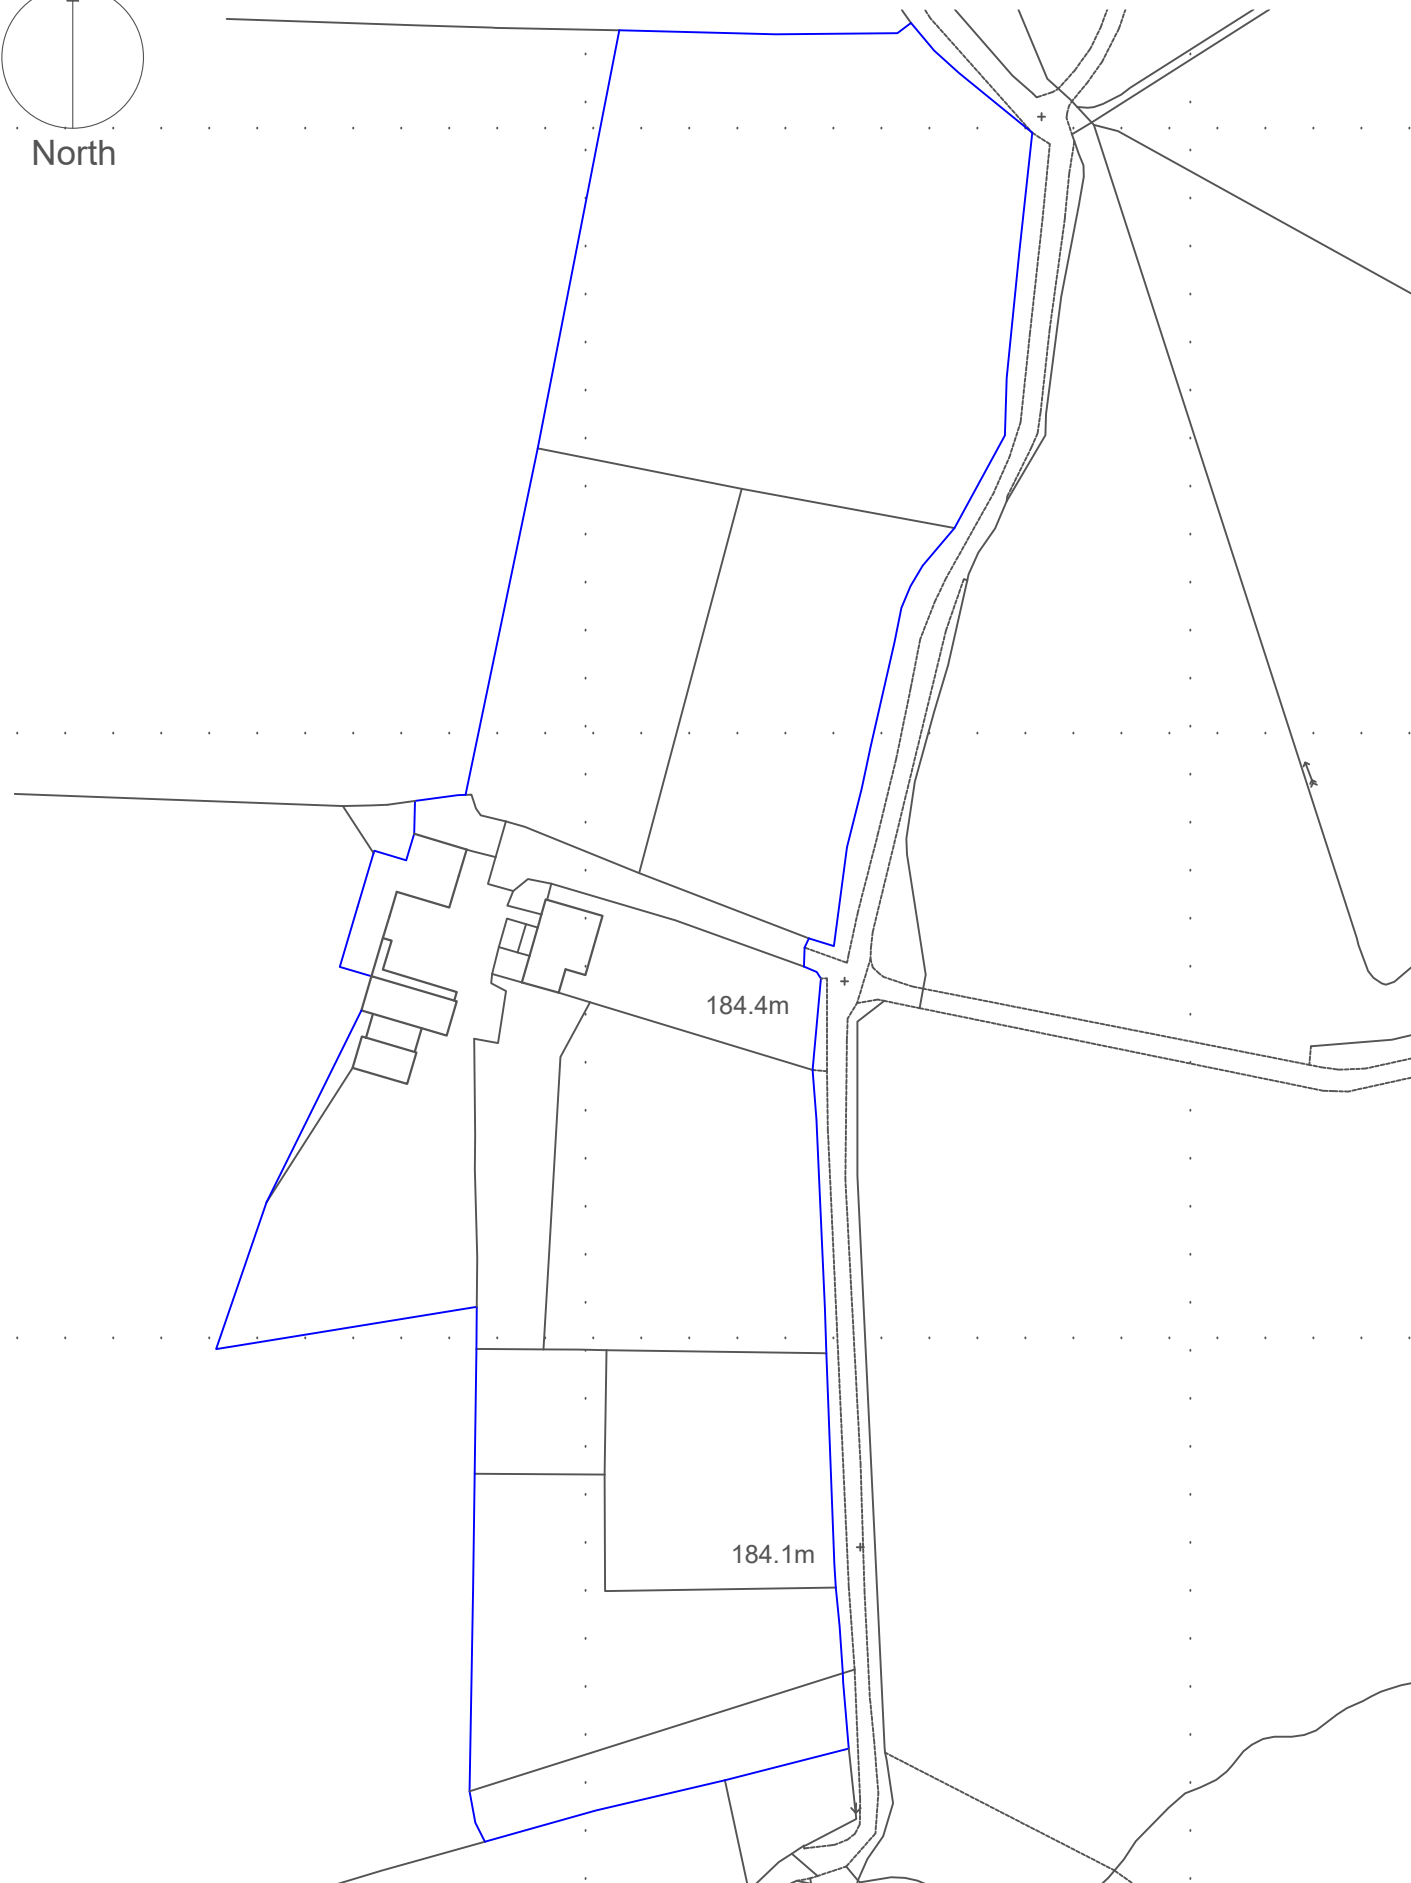

HUW GRIFFITHS  
ARCHITECTS LTD  
PENSAER SIARTREDIG  
CHARTERED ARCHITECT

|                        |               |                                     |    |                                                |            |
|------------------------|---------------|-------------------------------------|----|------------------------------------------------|------------|
| CLIENT<br>Jason Davies |               | JOB TITLE<br>Cilmaengwyn Uchaf Farm |    | DRNG. TITLE<br>Existing Block + Location Plans |            |
| DATE:<br>November 2021 | DRAWN:<br>AWD | SCALE:<br>1:1250 + 1:500            | A3 | DRNG. NO.<br>HG-20-30-01                       | REV.<br>01 |
| PURPOSE<br>Planning    |               |                                     |    |                                                |            |

HUW GRIFFITHS ARCHITECTS LTD

NORTH HILL, 7 ST. JAMES CRESCENT, SWANSEA, SA1 6DP Tel: 01792 644038 Fax: 01792 645446 Email: design@hga.wales