



North

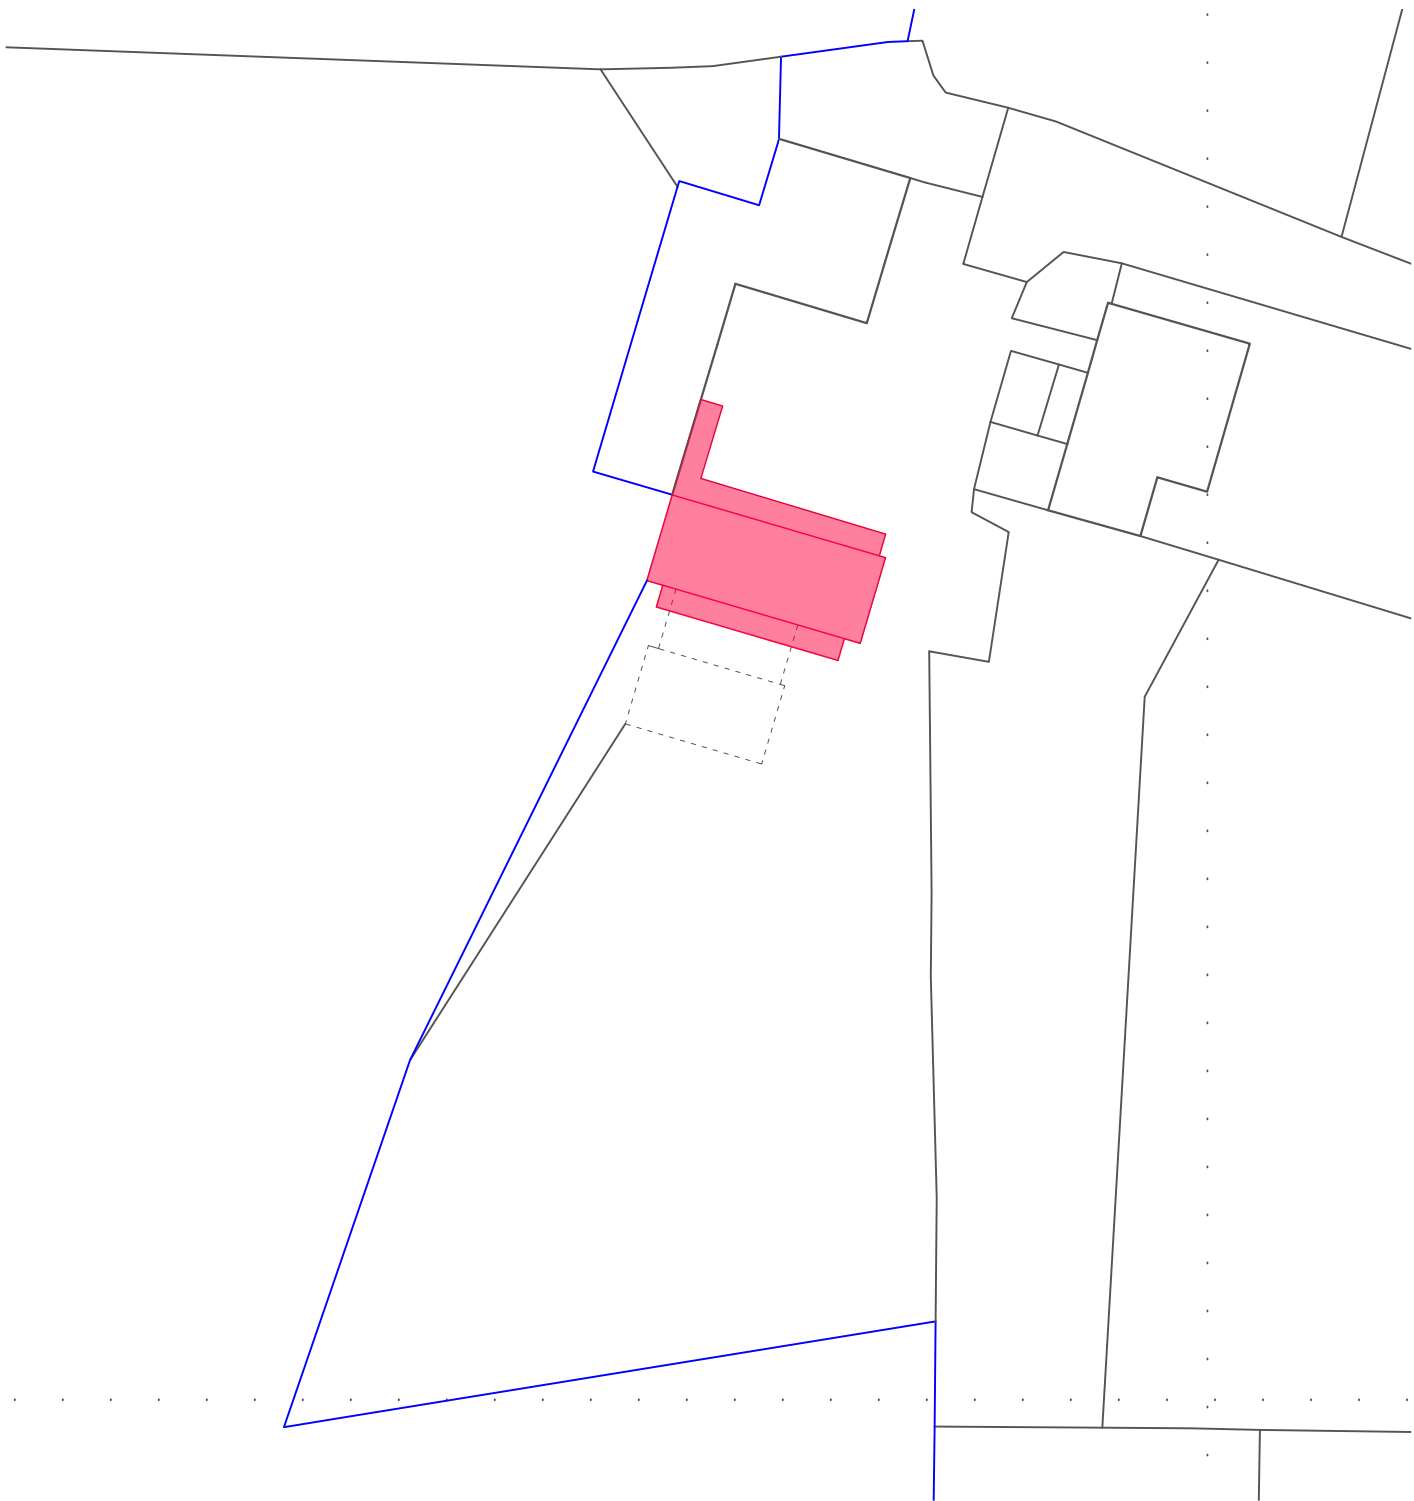

This drawing is copyright ©
NOTE: All dimensions to be checked on
site and not scaled from the drawing.

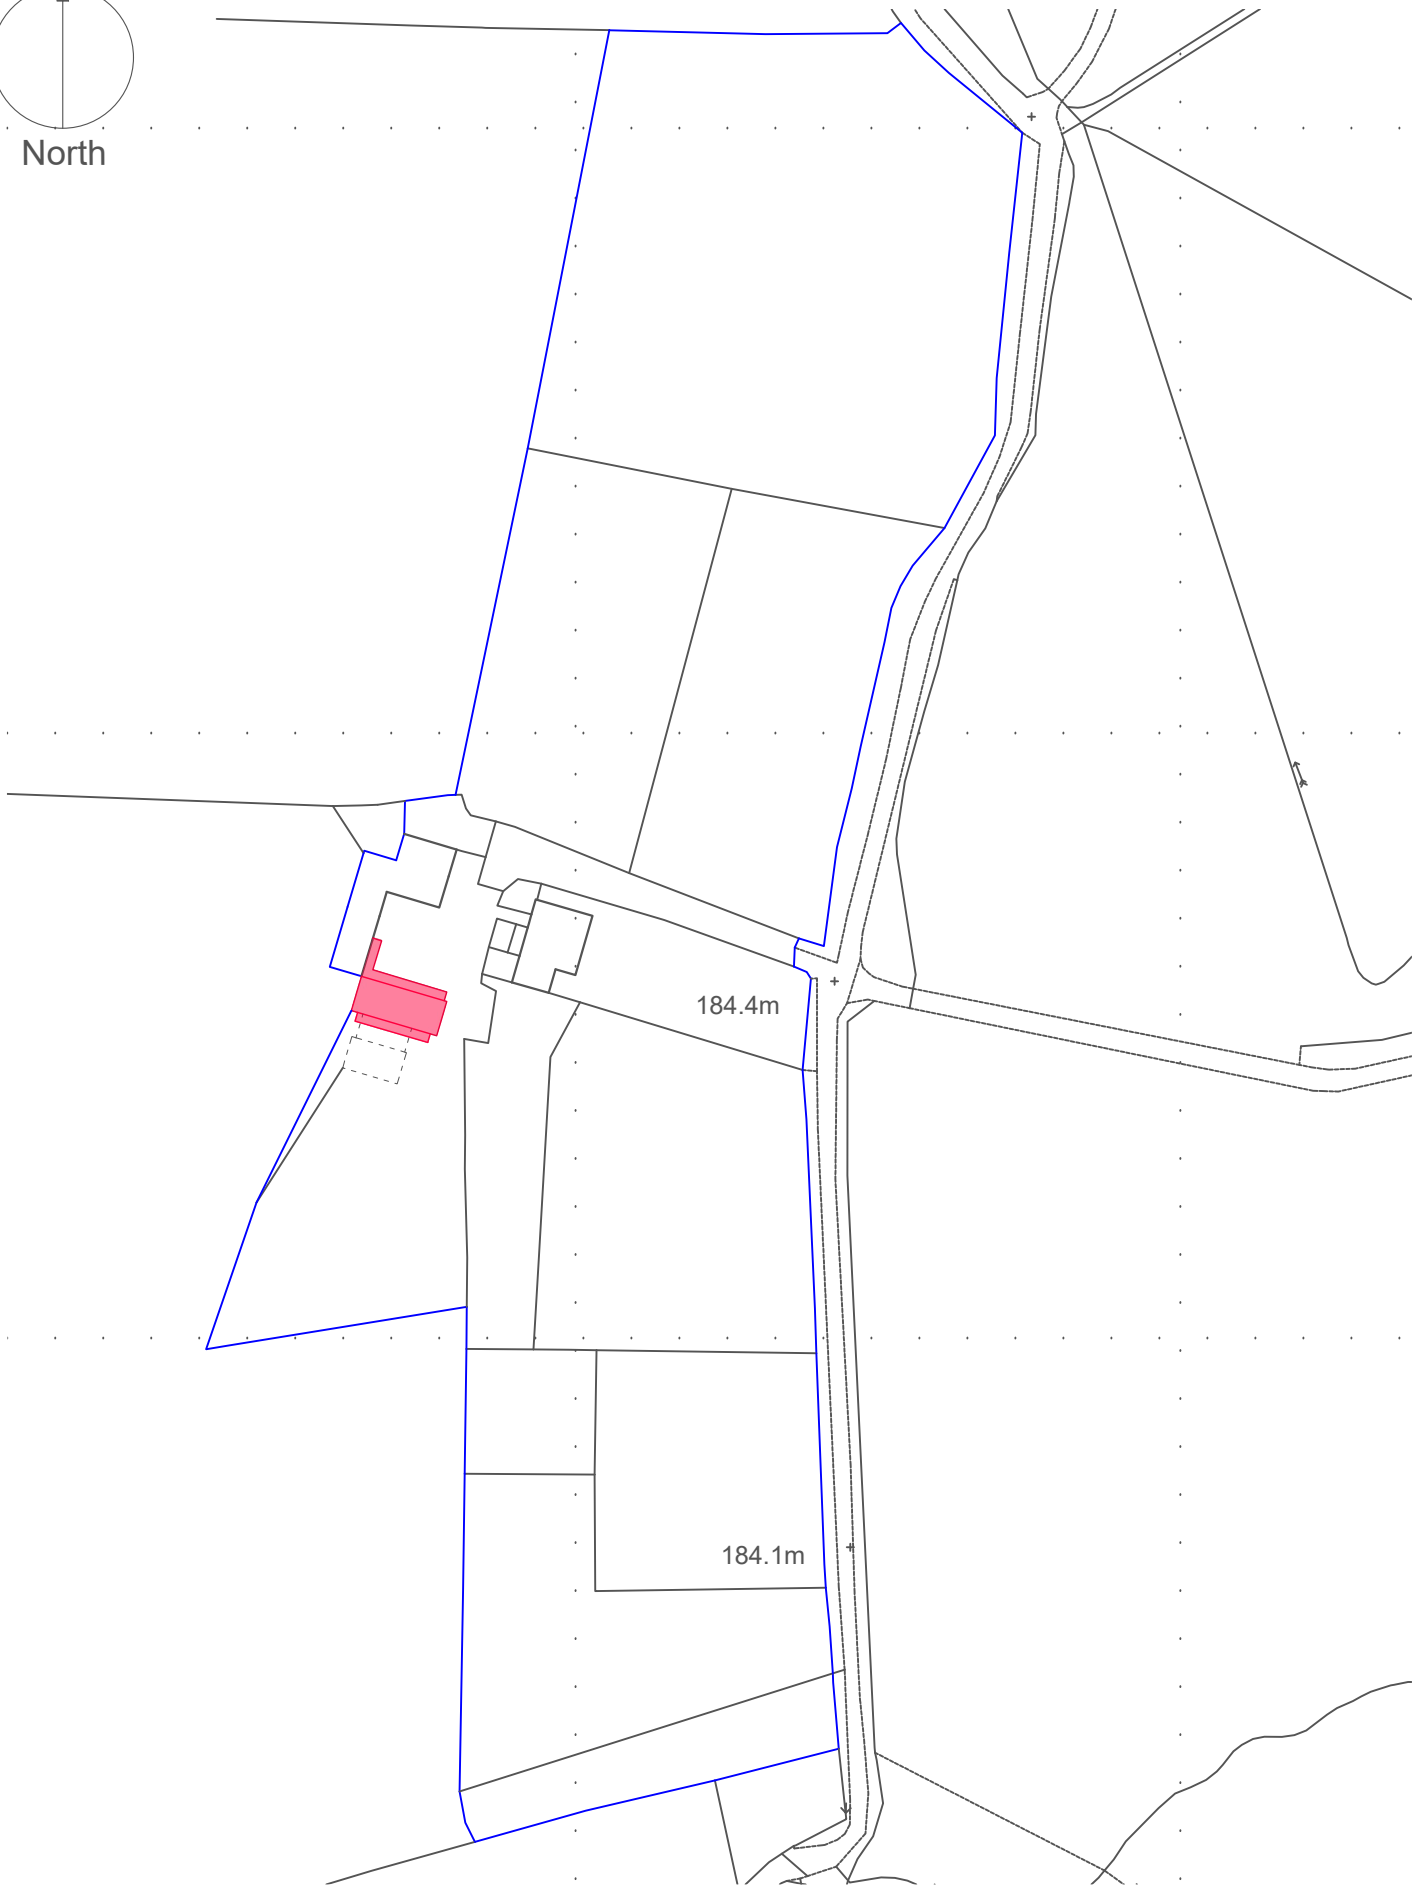

HUW GRIFFITHS
ARCHITECTS LTD
PENSAER SIARTREDIG
CHARTERED ARCHITECT

CLIENT Jason Davies		JOB TITLE Cilmaengwyn Uchaf Farm		DRNG. TITLE Proposed Block + Location Plans	
DATE: November 2021	DRAWN: AWD	SCALE: 1:1250 + 1:500	A3	DRNG. NO. HG-20-30-10	REV. 01
PURPOSE Planning					

HUW GRIFFITHS ARCHITECTS LTD

NORTH HILL, 7 ST. JAMES CRESCENT, SWANSEA, SA1 6DP Tel: 01792 644038 Fax: 01792 645446 Email: design@hga.wales