



Proposed Layouts Revision A


Scales: 1/50 & 1/100

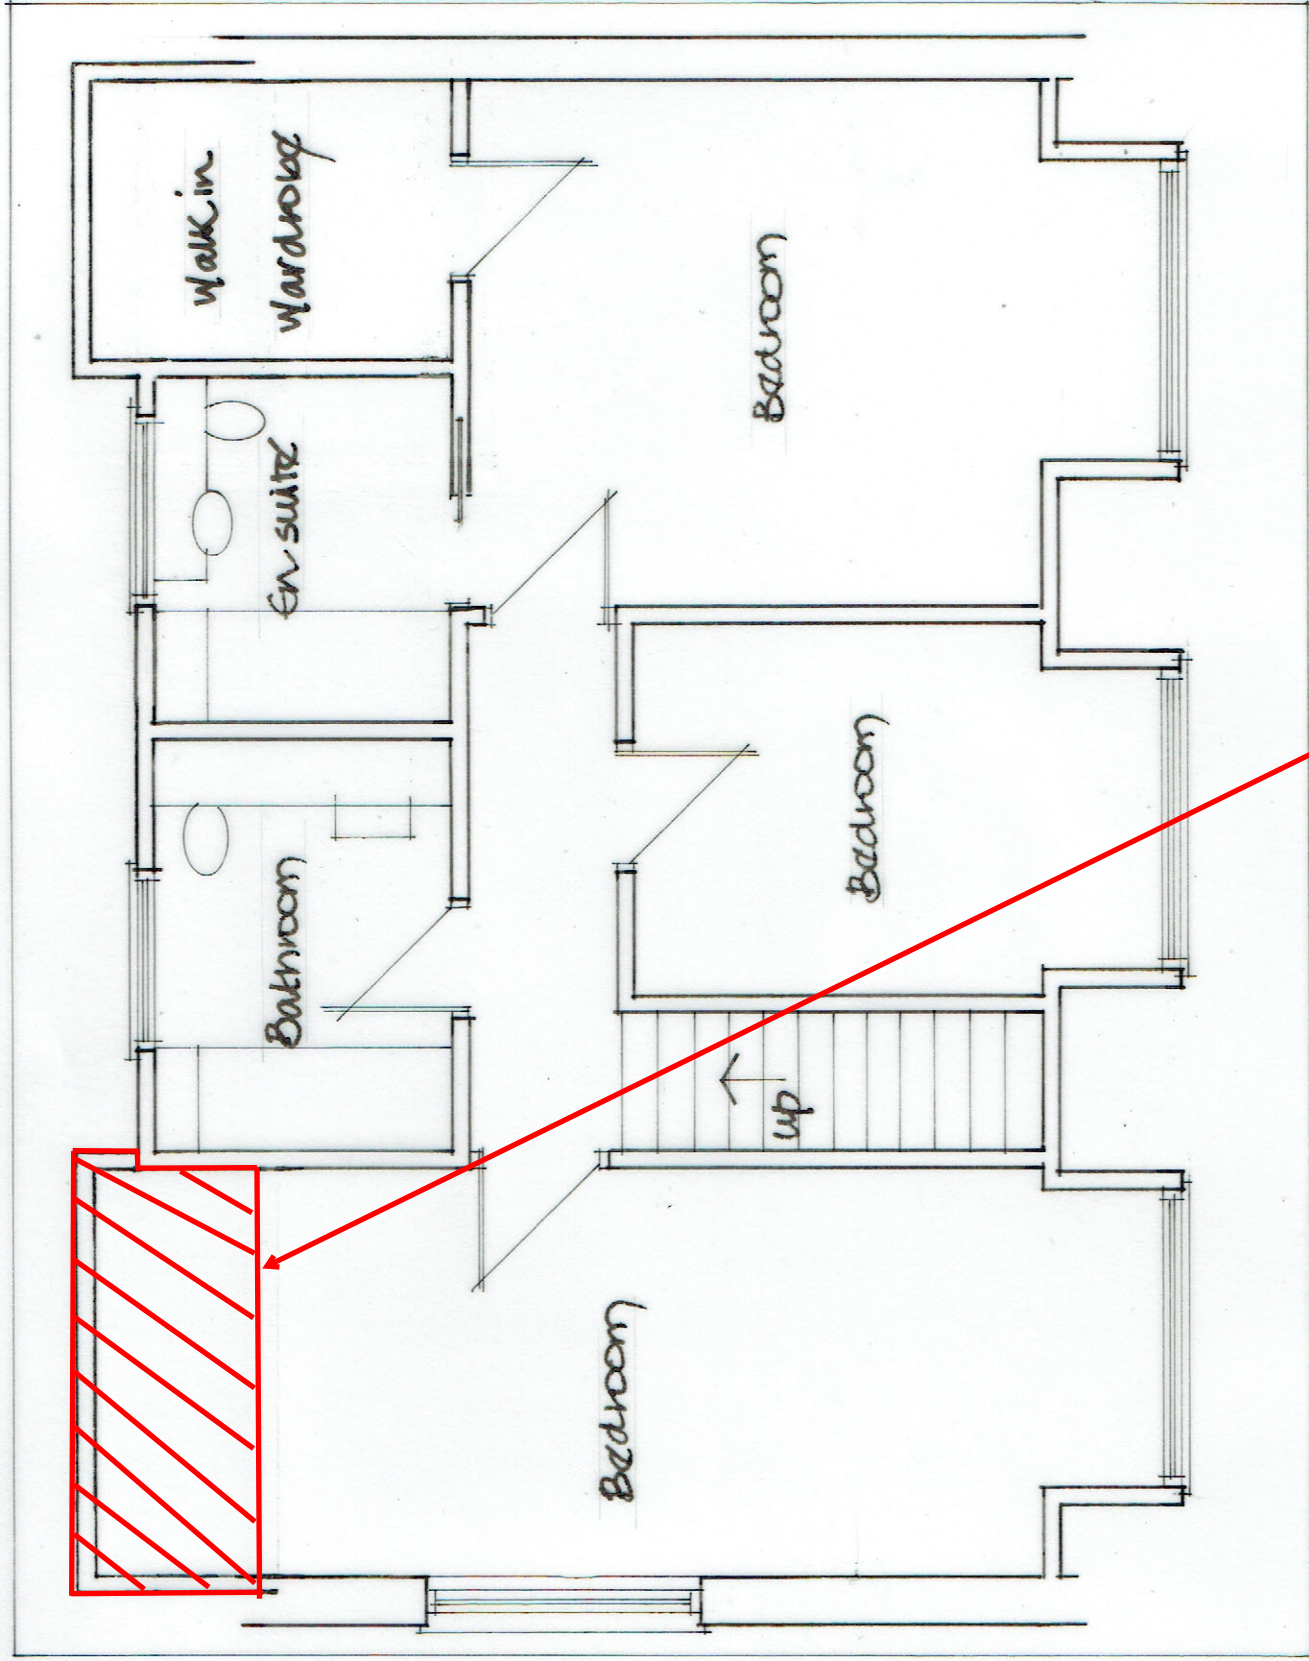

This section of the
dormer extension not
to be constructed

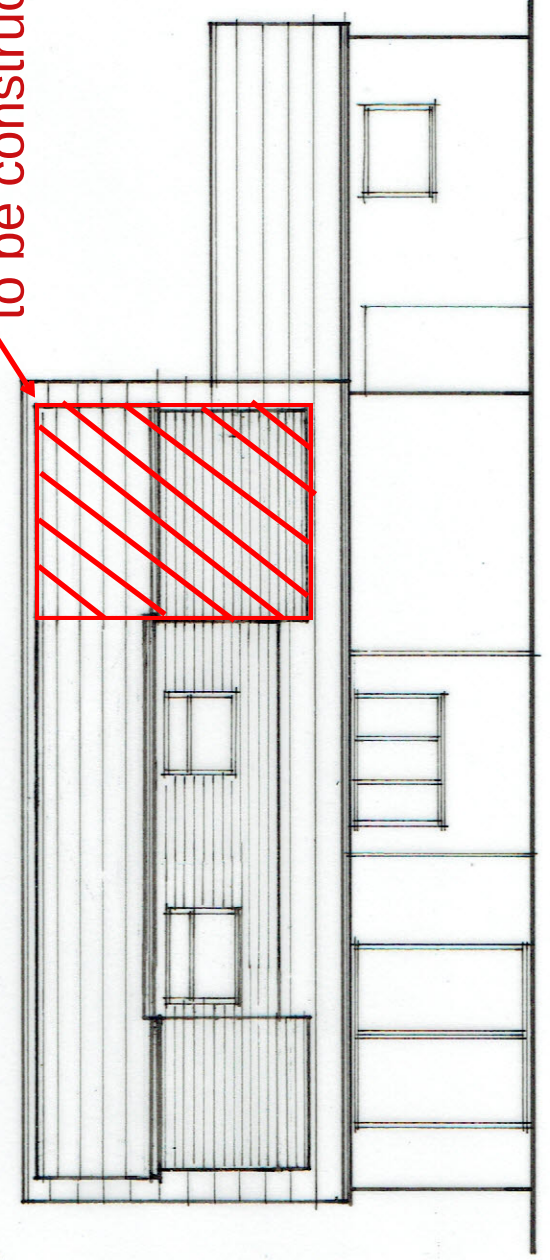

Proposed Rear Elevation

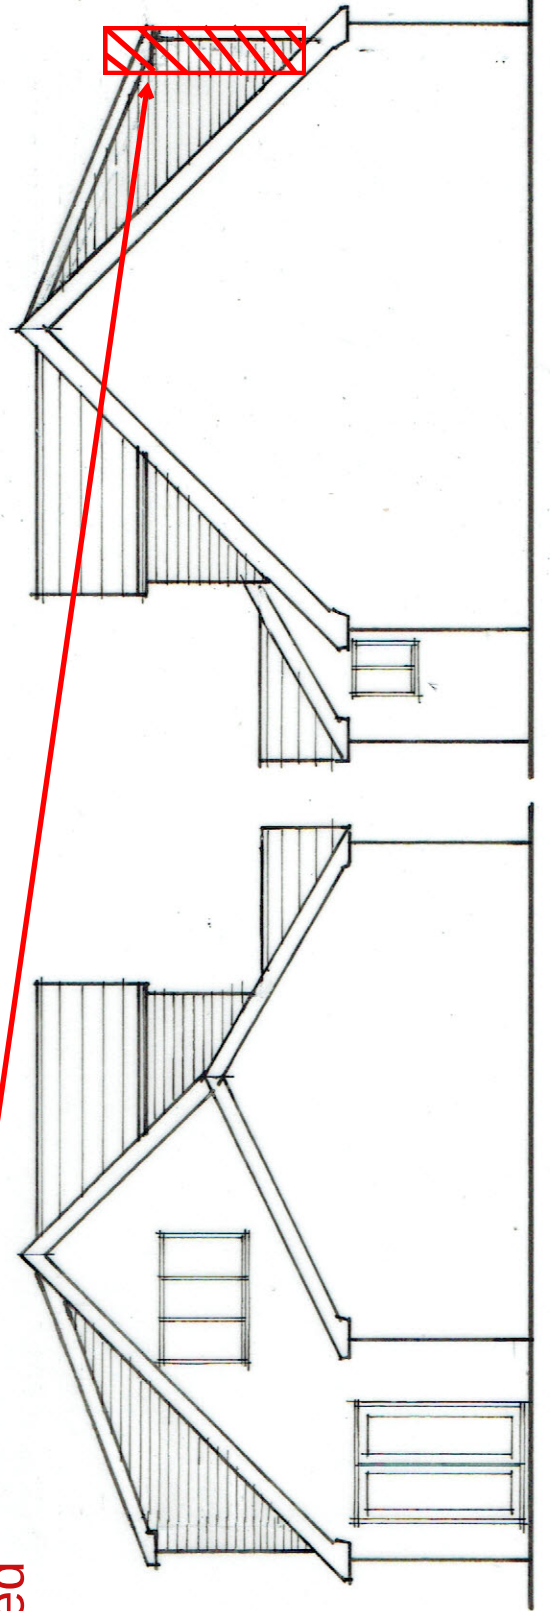

Proposed Side Elevation

Proposed Side Elevation