

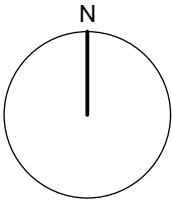


- Site Hoarding
- Scaffold area
- Proposed Building
- Unloading Area
- Site Cabin
- Site Parking Area
- Site Compound Storage Area

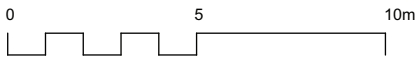

Kennedy James Griffiths
Chartered Architects and Project Managers
Project

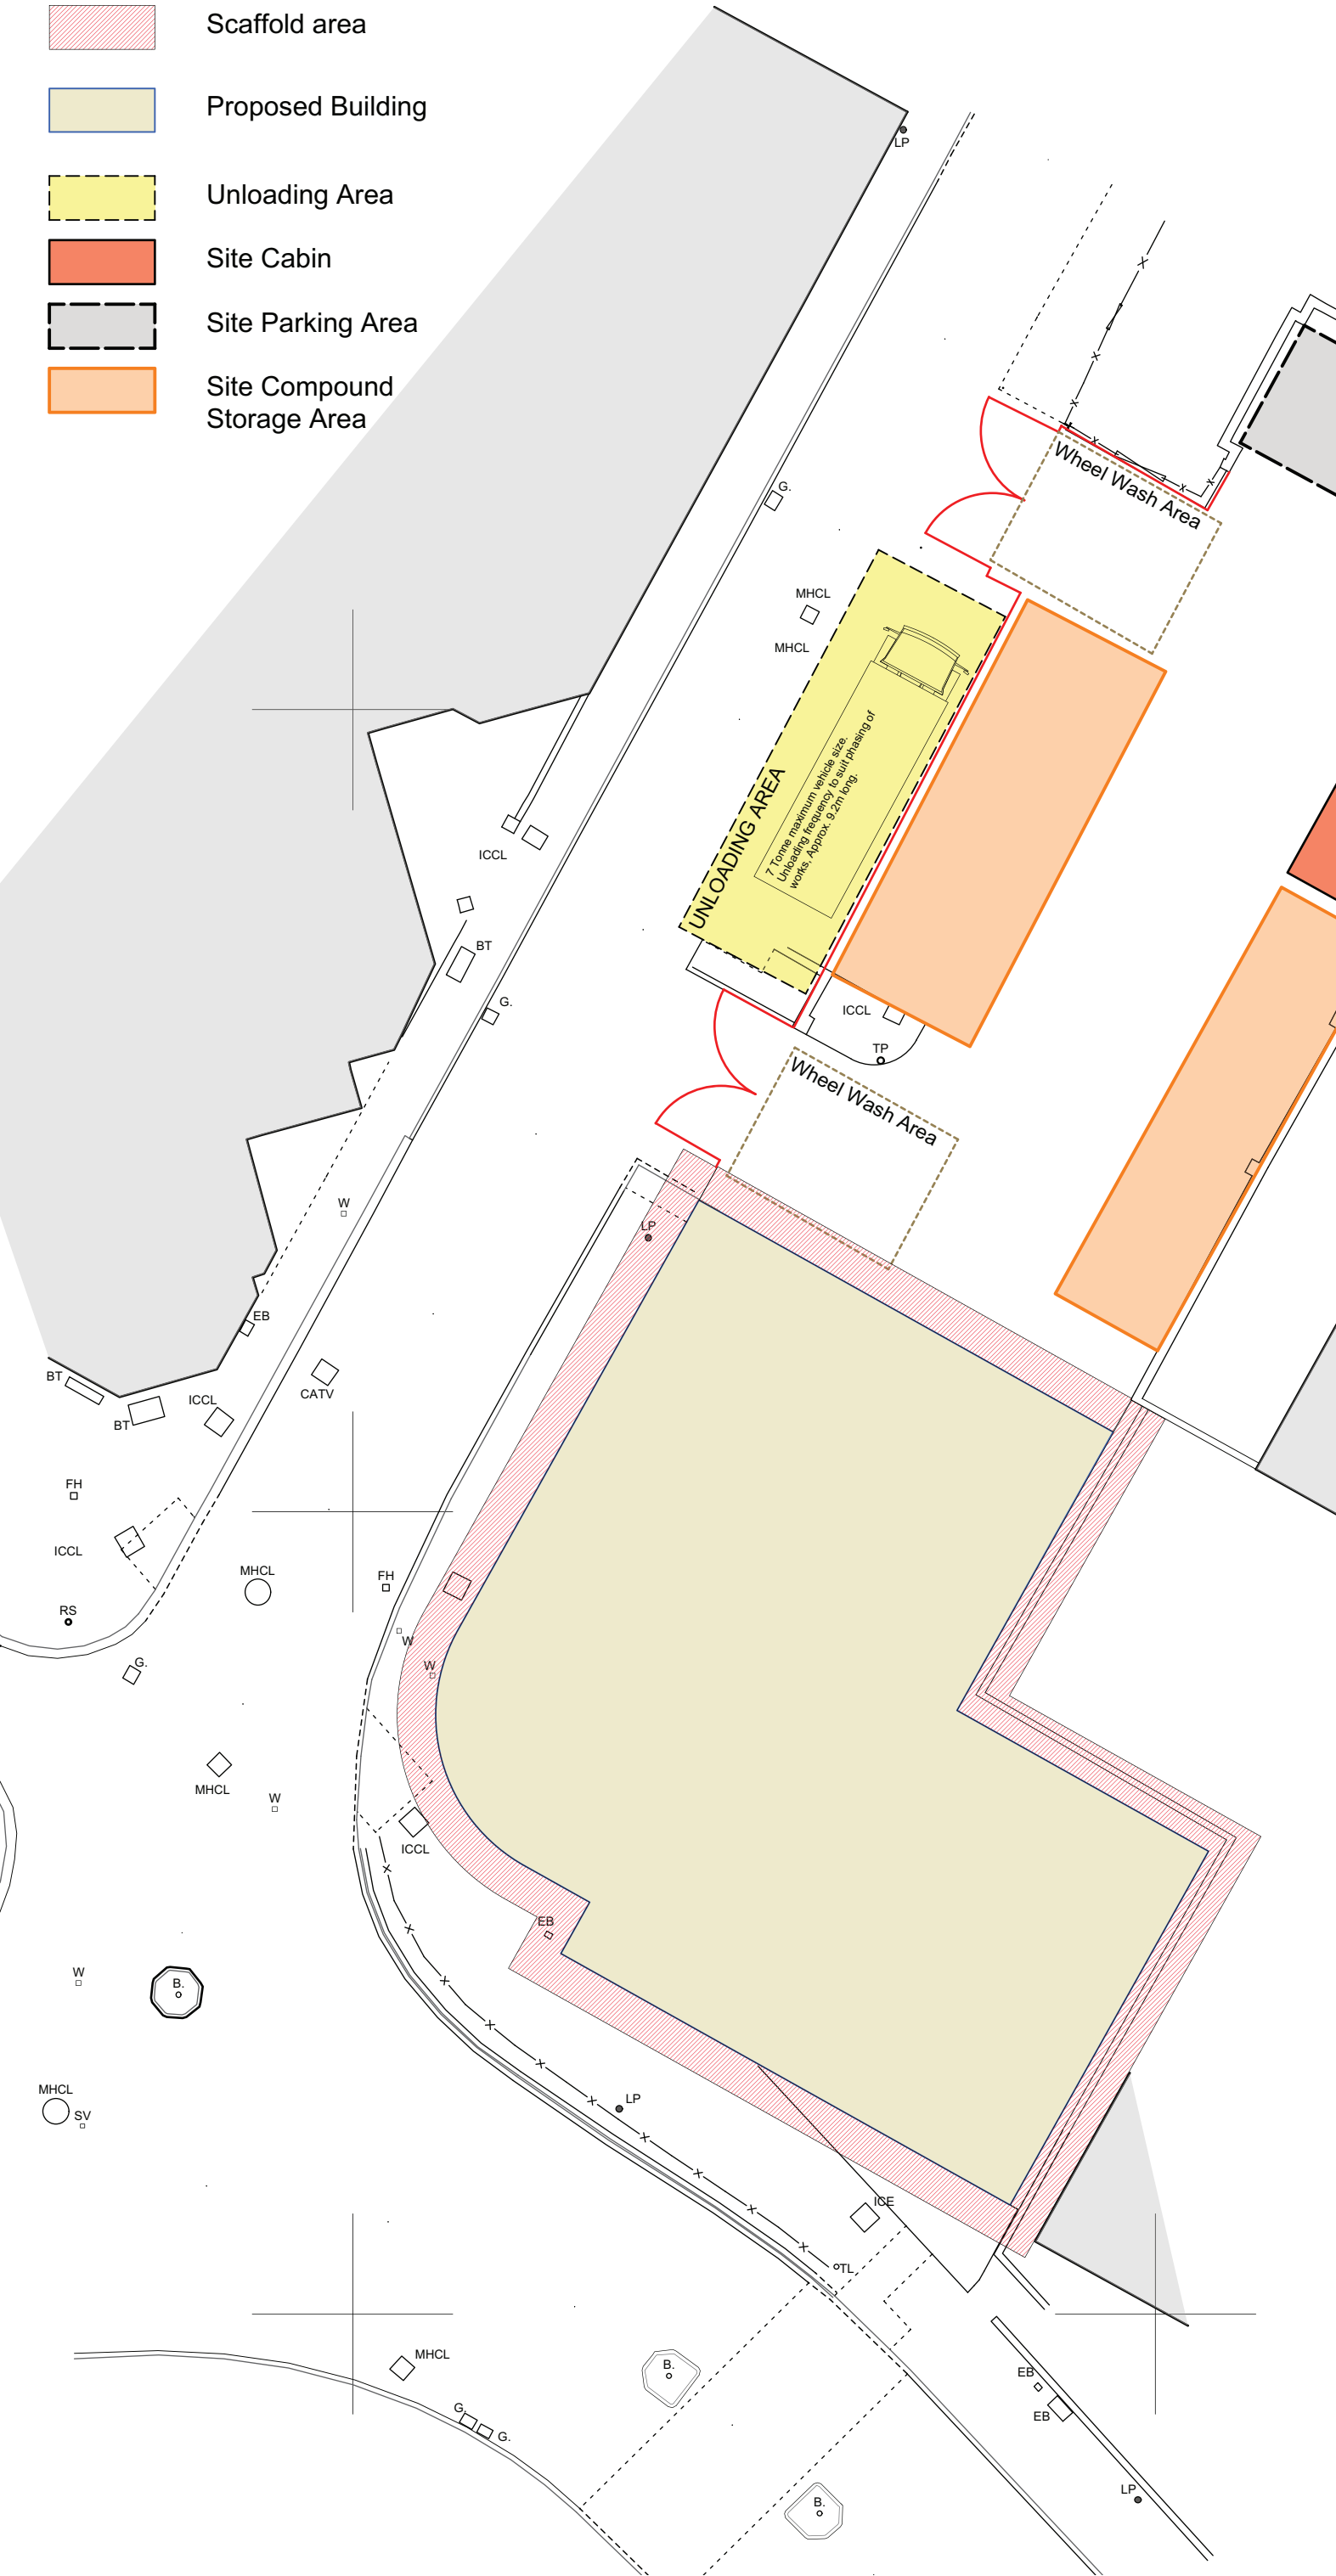

Residential Development
Eagle House, Port Talbot

Title
Site Management Plan

Date
21 06 2021

Status
Planning

Scale
1:100@ A1
1:200@A3

Job Number
1487-PL1-12

Revision

Drawn by
DJ

Use figured dimensions where possible. Do not scale for construction purposes.
This drawing is copyright.